
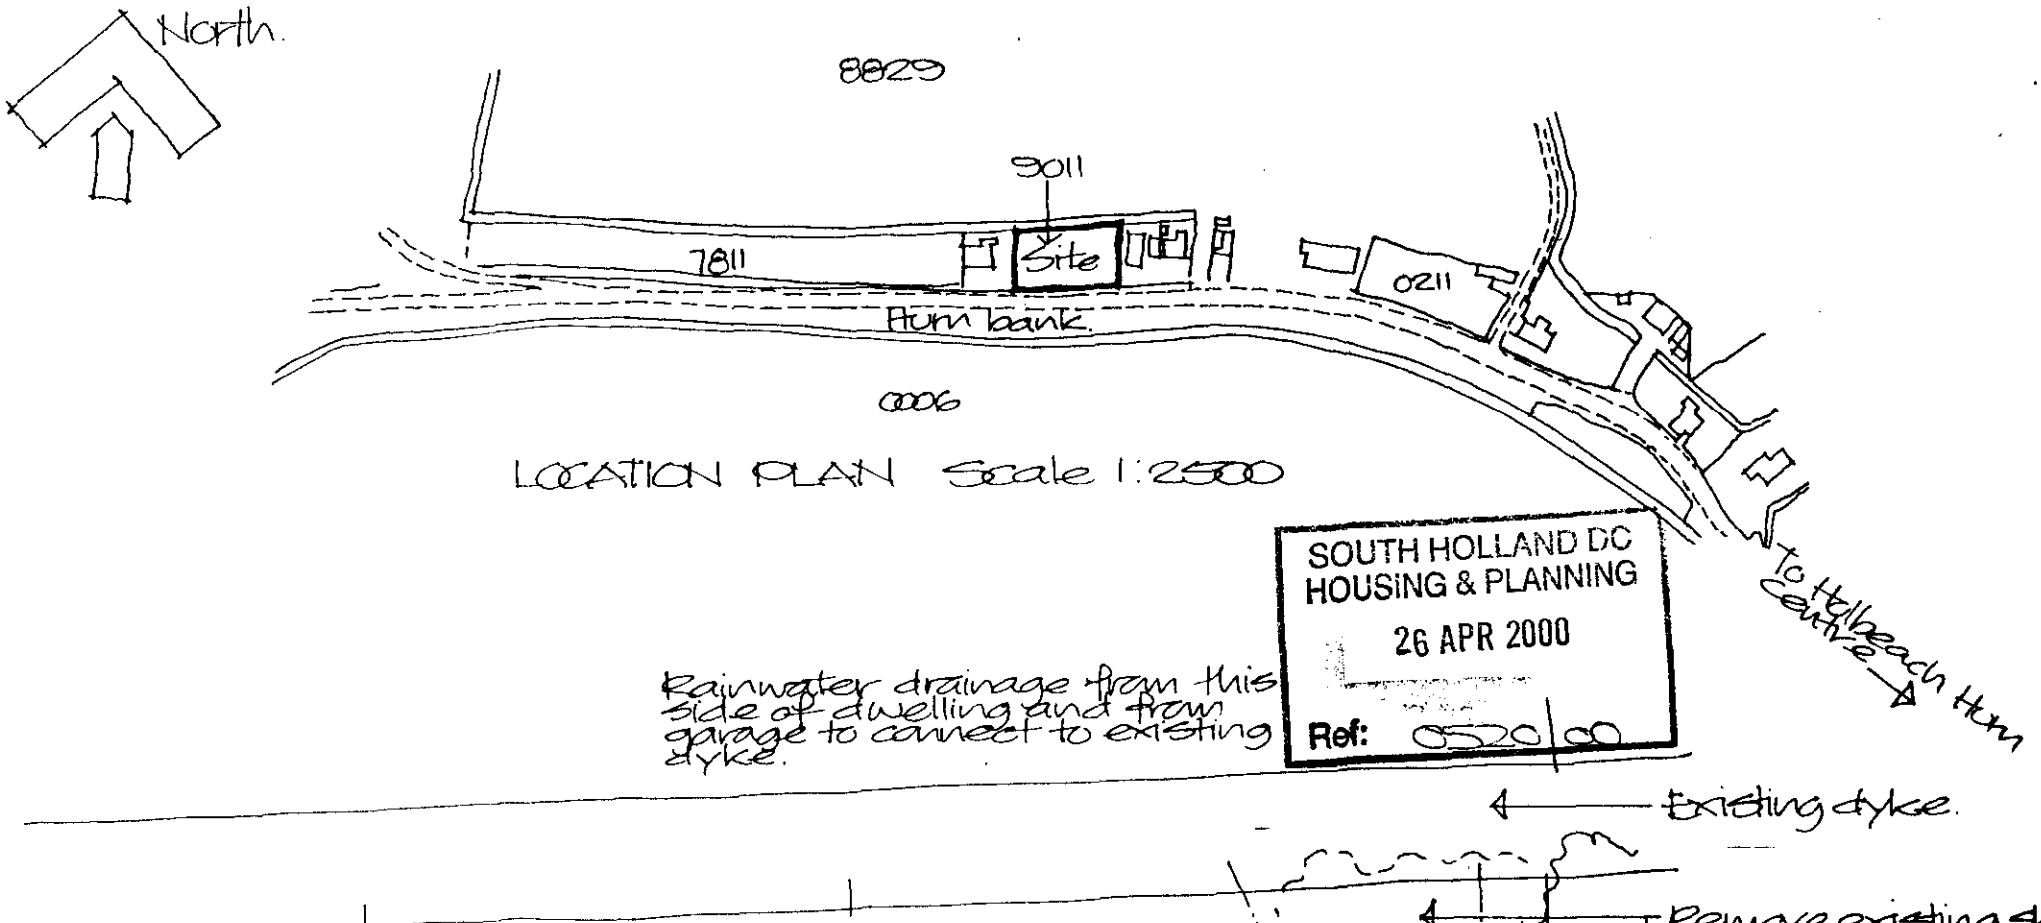


LOCATION PLAN Scale 1:2500

SOUTH HOLLAND DC
HOUSING & PLANNING
26 APR 2000
Ref: S20/00

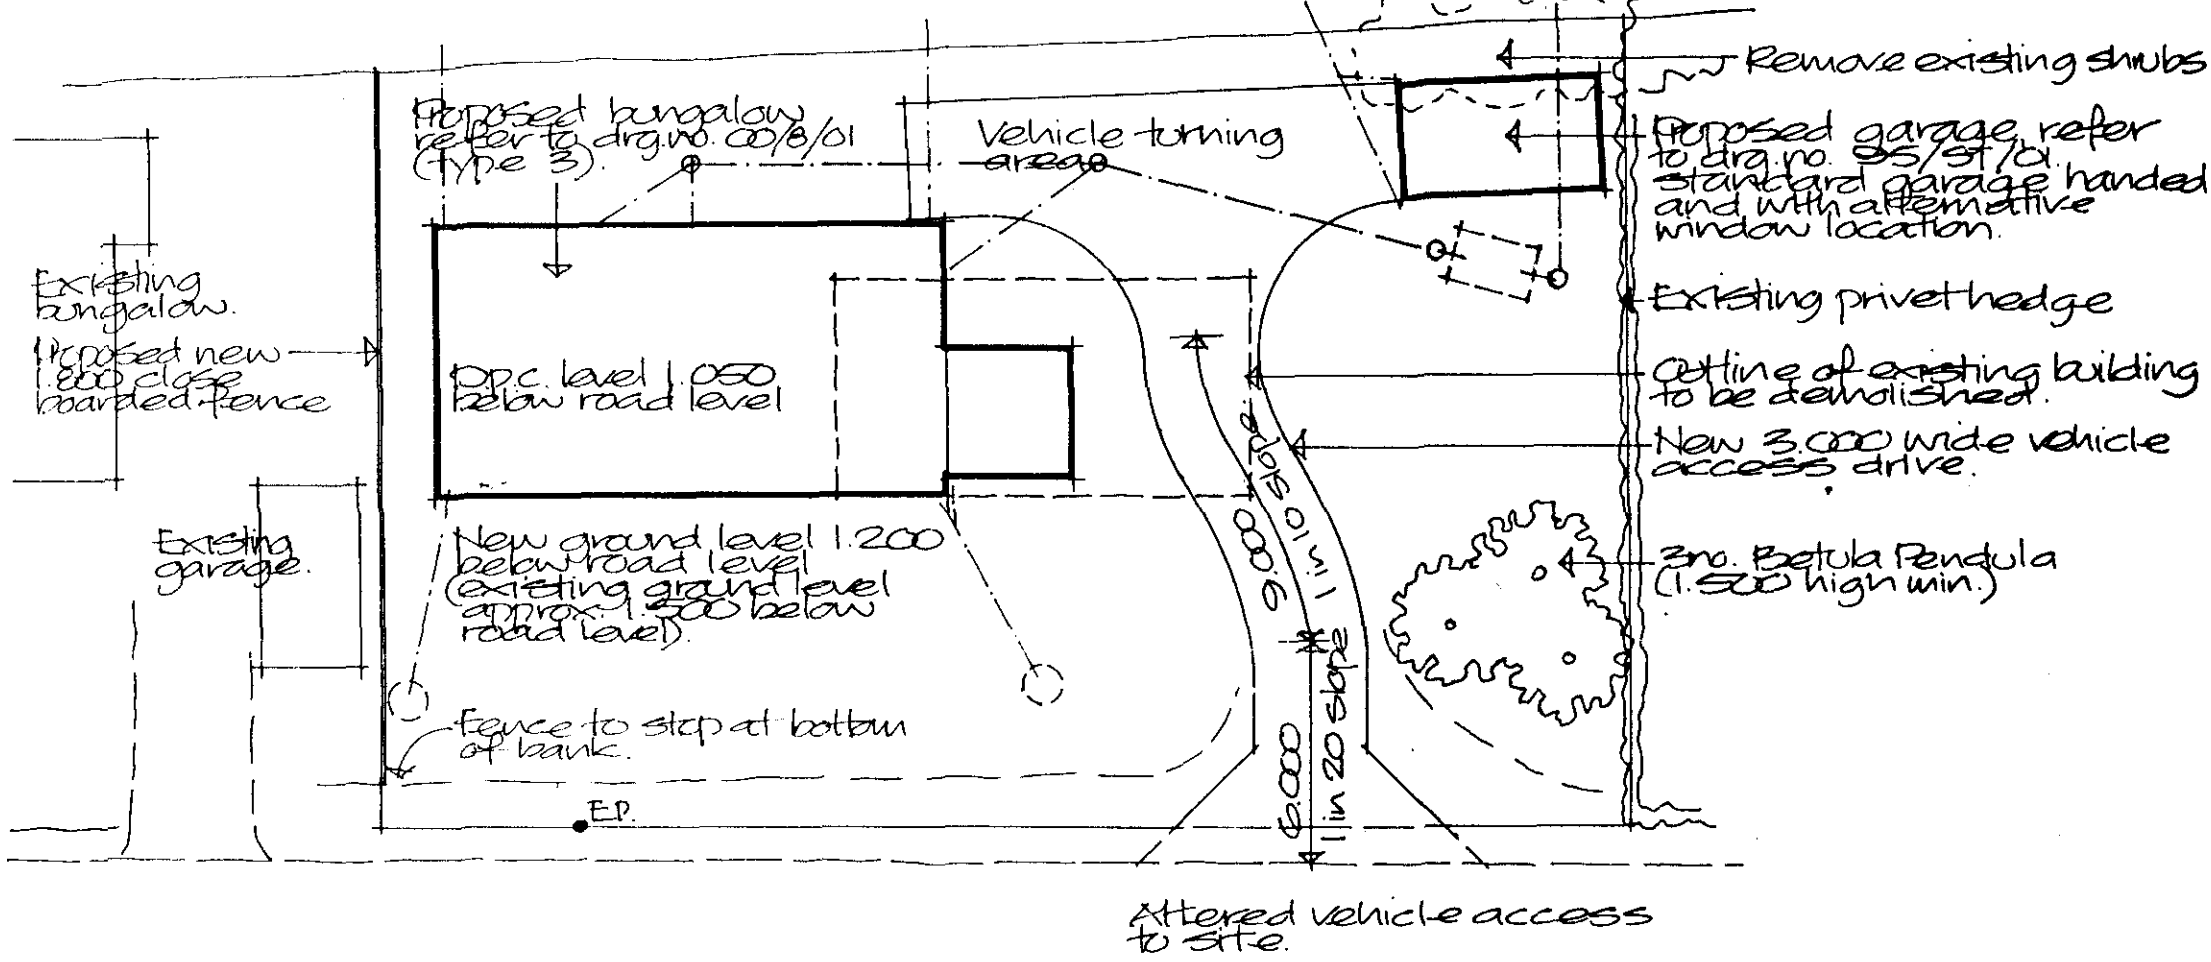

BLOCK PLAN Scale 1:200

Foul drainage to connect to Entec Biotec sewerage treatment plant (GP).
Outflow to connect via inspection chamber to existing dyke.

DETERMINED
PLAN

Project

PROPOSED BUNGALOW AND GARAGE HURN BANK, HOLBEACH HURN, HOLBEACH.

ALAN HORNSBY
ARCHITECTURAL SERVICES
'Little Acre'
Peak Hill, Cowbit,
Spalding, Lincs. PE12 6AW
Tel. Holbeach (01406) 380591

Client

H.K. GOTT & SON (BUILDERS)

Scale

Date Jan 2000

Drg. no. 00/8/02B

AM ADMEL 2/88