



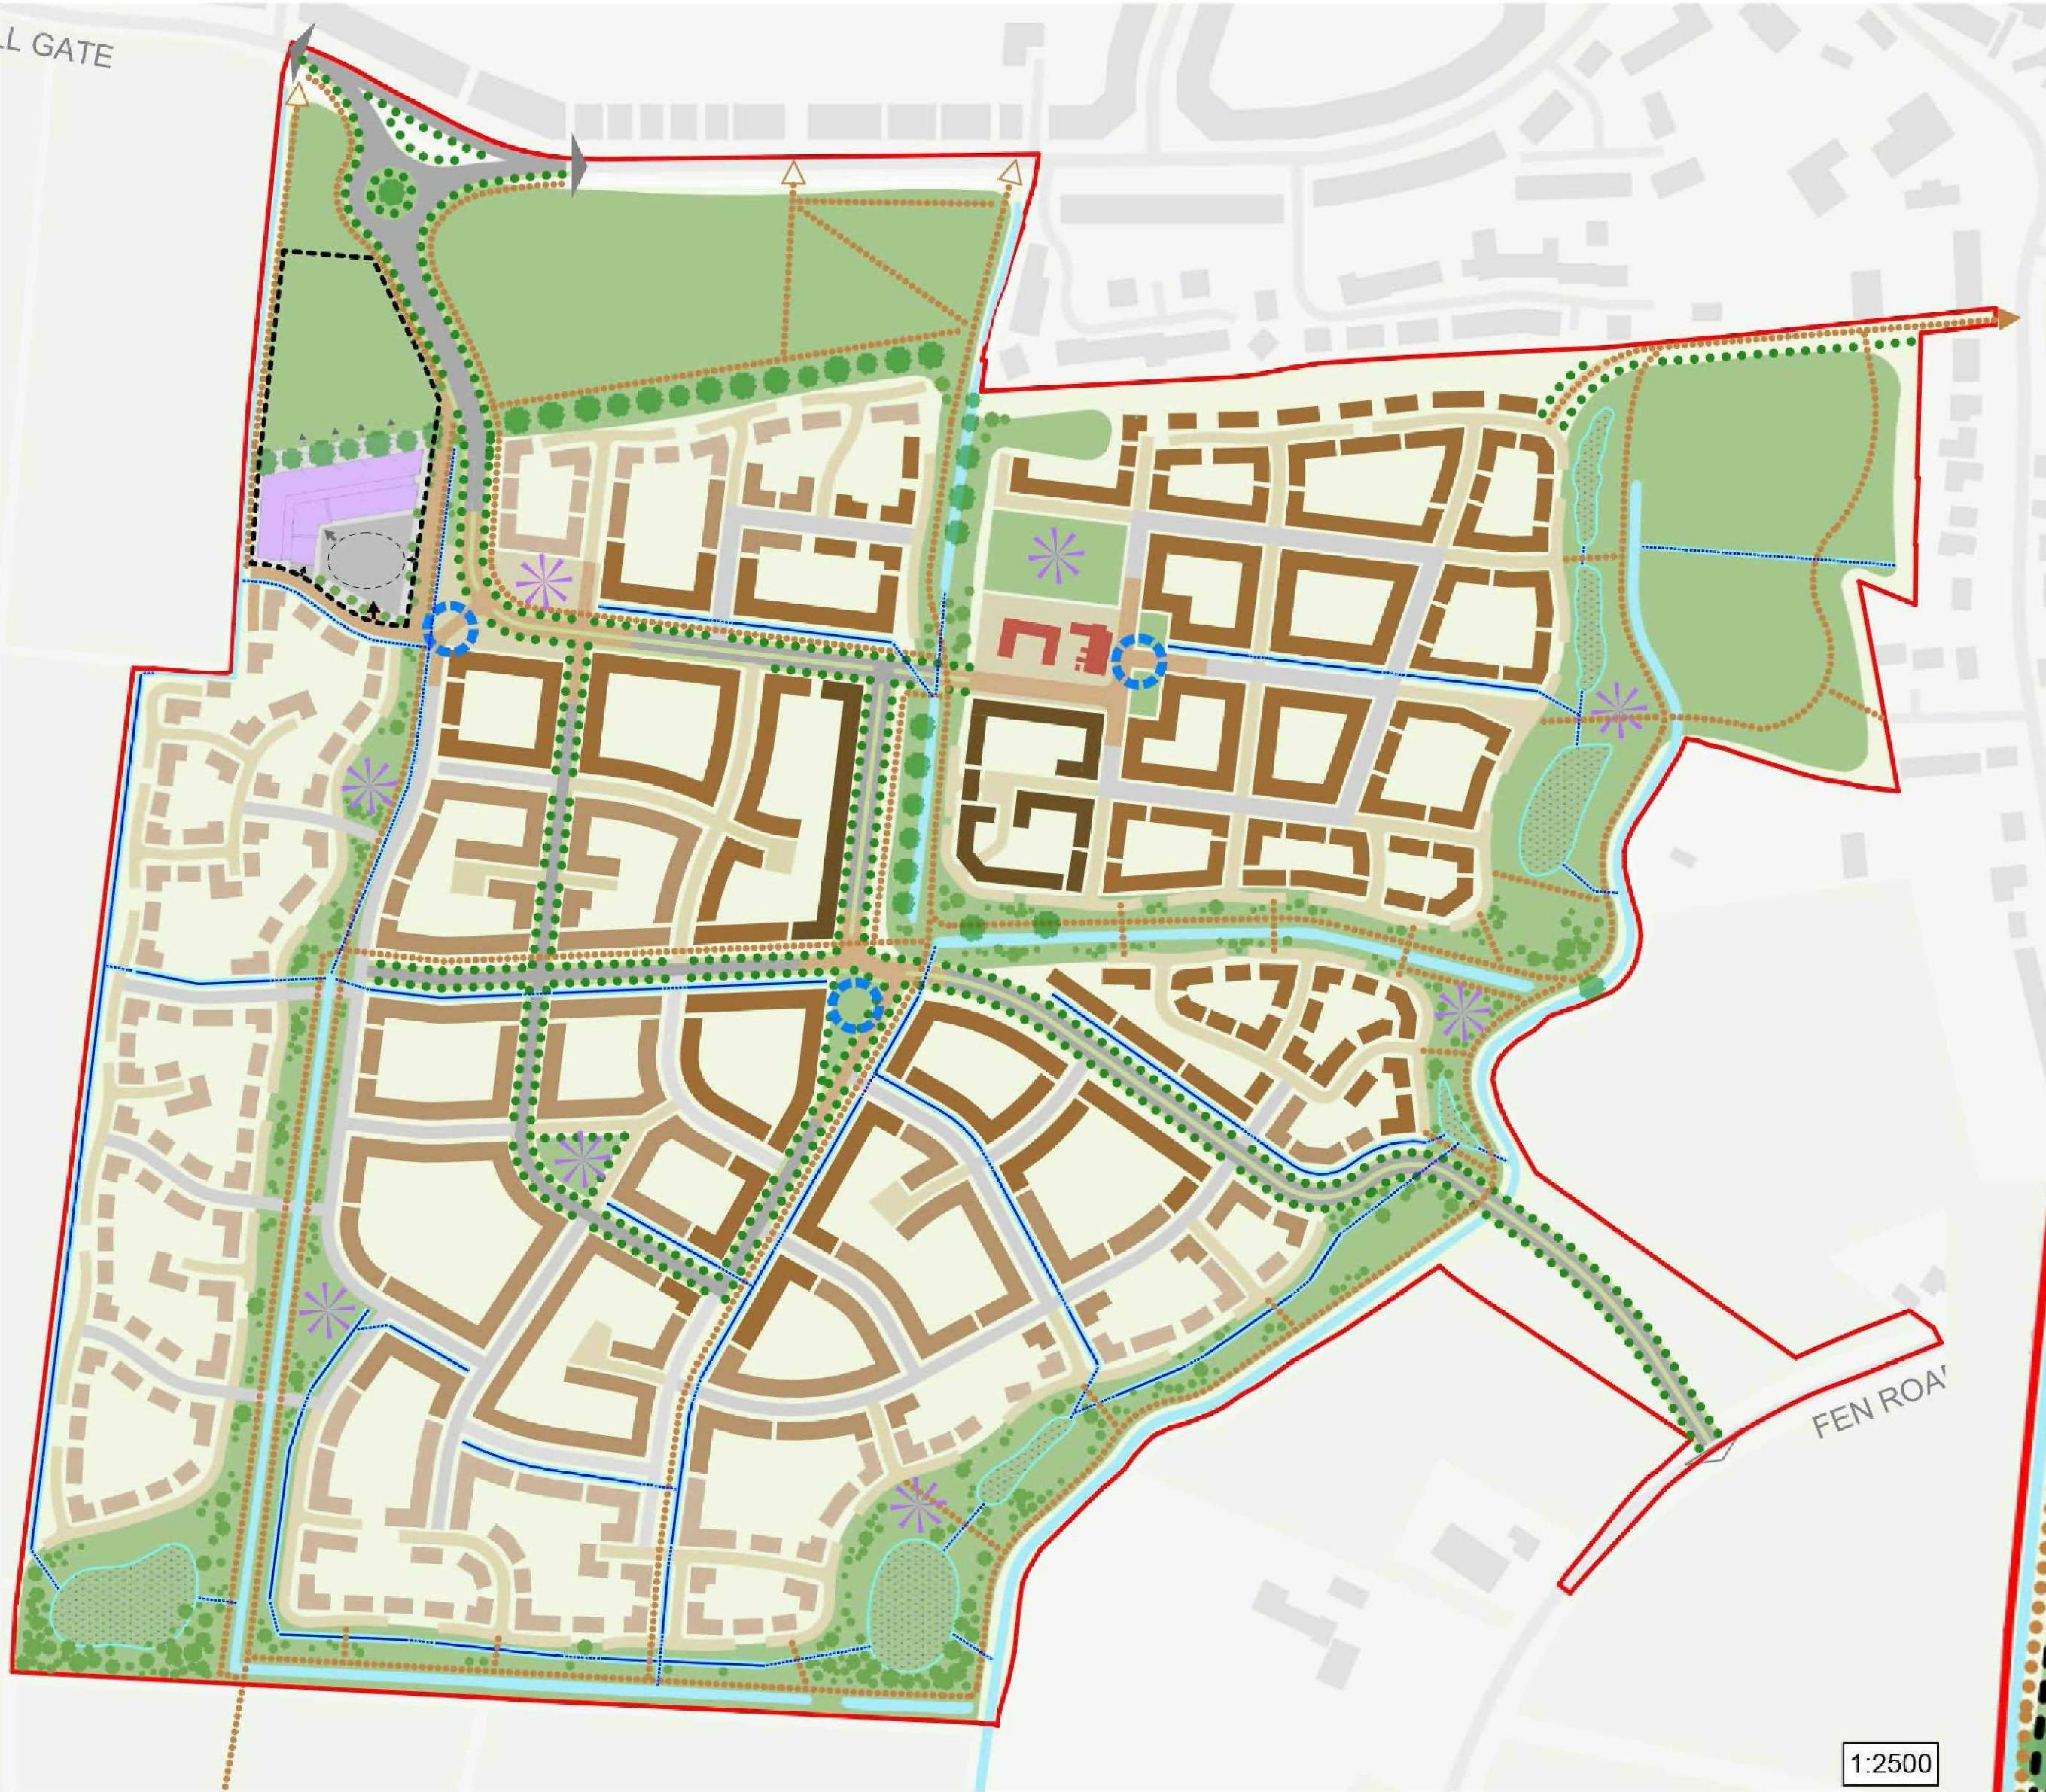

1:2500

NOTE: Diagrammatic plan for illustrative purposes only. For accurate roads, surrounding context and levels, please refer to the TOPO survey, drawing number 7884 017.

- Key
- Site Boundary
 - Key nodes
 - Public open spaces with facilities
- Green Infrastructure
- Existing mature trees
 - Proposed Open Parkland
 - Proposed Swales / Natural Parkland
 - Proposed Avenue Planting
 - Retained Swales and River Drain
 - New Swales
 - Underground Drainage
 - Attenuation Ponds
- Movement Framework
- Avenues
 - Primary Distributors
 - Secondary Distributors
 - Lanes / Private Drives
 - Cycle / Pedestrian Routes
- Access Points
- Main access
 - Secondary access
 - Emergency access
 - Cycle / pedestrian access
- Built Development
- Landmark Buildings
 - Lower Density
 - Lower Medium Density
 - Upper Medium Density
 - Higher Density
 - Education Option (circa. 1ha Site Area)
50/50 built/open space - 50/50 parking/building

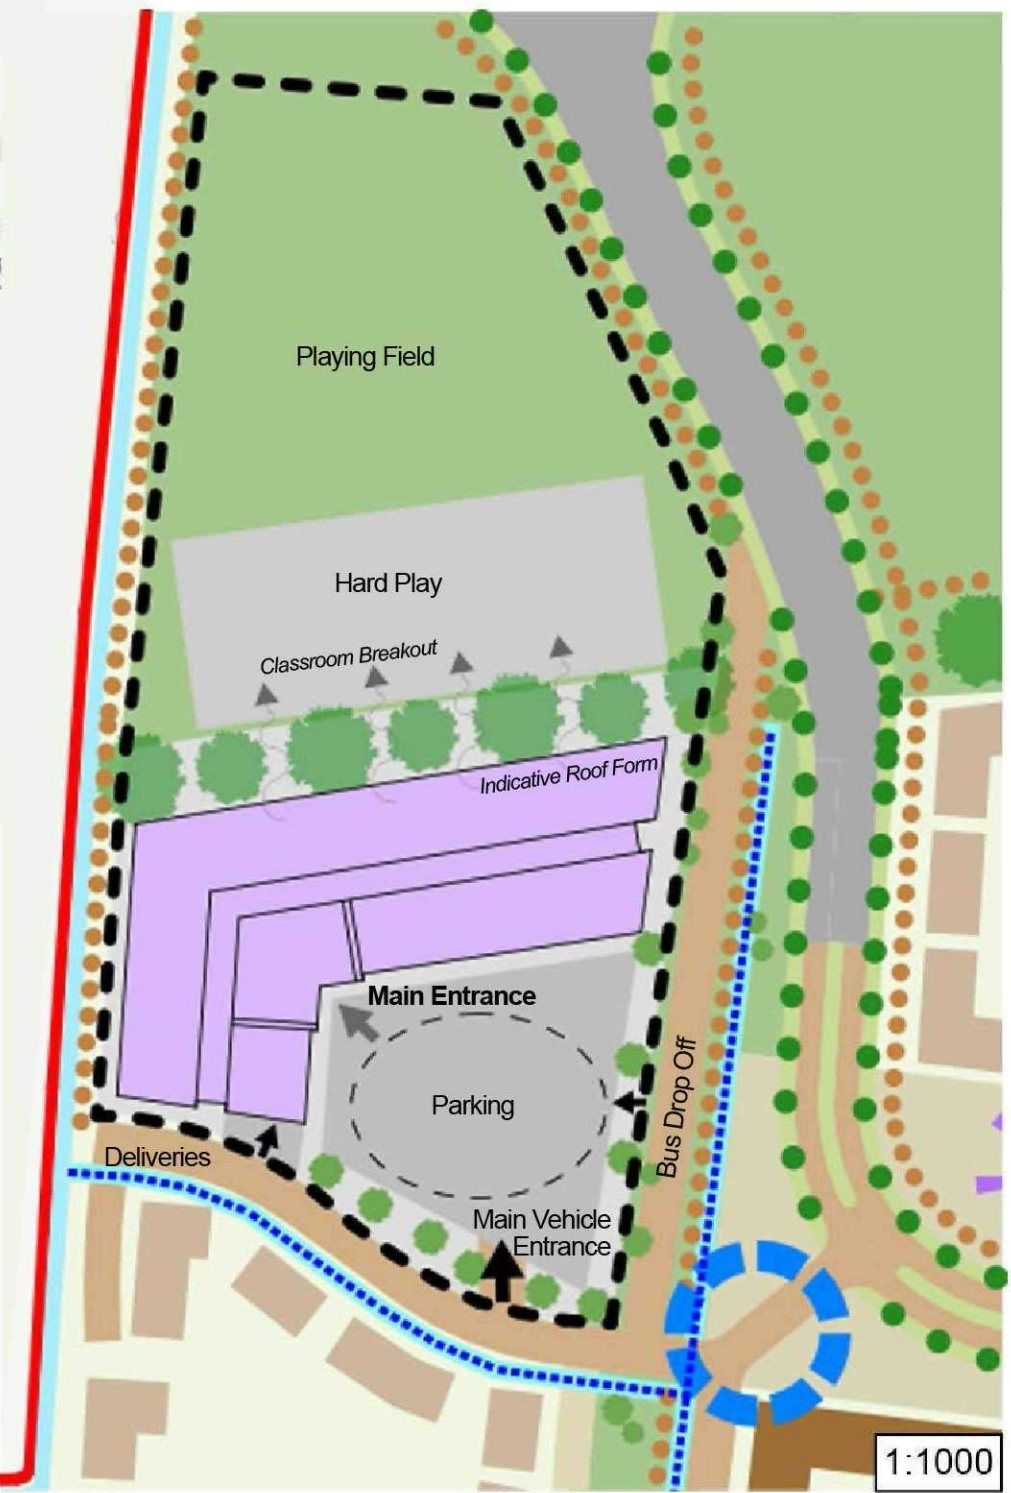

1:1000

Revision: _____ Date: _____

rgp

Architects · Project Managers · Quantity Surveyors
130 New Walk
Leicester, LE1 7JA
Tel: 0116 204 5800, Fax: 0116 204 5801
email: design@rg-p.co.uk, www.rg-p.co.uk

Project: Land South of Hall Gate, Holbeach, Lincolnshire

Client: Ashley King Developments

Sheet title: Site Layout - Education Option

Ref: 7884 030

Scale: 1:2500/1:1000

Date: August 2014

Drawn: RG Checked: RW

All dimensions to be checked on site. Do not scale off drawing. This drawing is the copyright of the Architect, and not to be reproduced without their permission. Ordnance Survey map information reproduced with permission of HMSO Crown Copyright reserved. rg+p Ltd. Trading as rg+p.