

1.5 FOOTWAY CONSTRUCTION

This shall comprise:-

100mm of Type 1 sub-base to Clause 1.2

50mm of 20mm size Dense Basecourse to Clause 9.1 compacted to a void content within the range 2%-10%.


25mm of 6mm size Dense Wearing Course to Clause 9.4 compacted to a void content within the range 2%-10%.

The Wearing Course must be bonded to the Basecourse.


1.6 VEHICLE ACCESS CROSSINGS

(A) Light Duty (Domestic) crossings

150mm of Type 1 sub-base to Clause 1.2. (NB where the CBR value of the sub-grade is below 2% an approved geosynthetic layer to Clause 6.7 will be required to be placed on the sub-grade). On certain sites the depth of topsoil may exceed 275mm. On such sites topsoil containing organic matter, roots, etc. shall be removed and replaced with Type 1 sub-base in accordance with Clause 1.2.

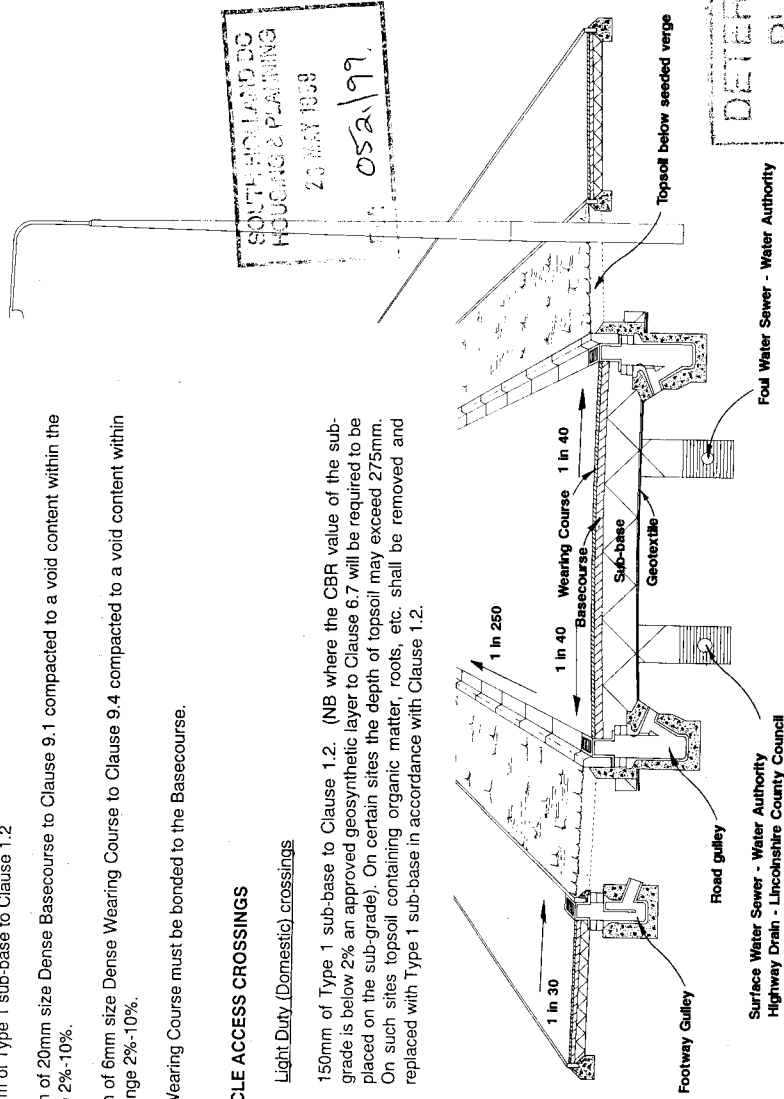

GENERAL SECTIONAL DETAIL

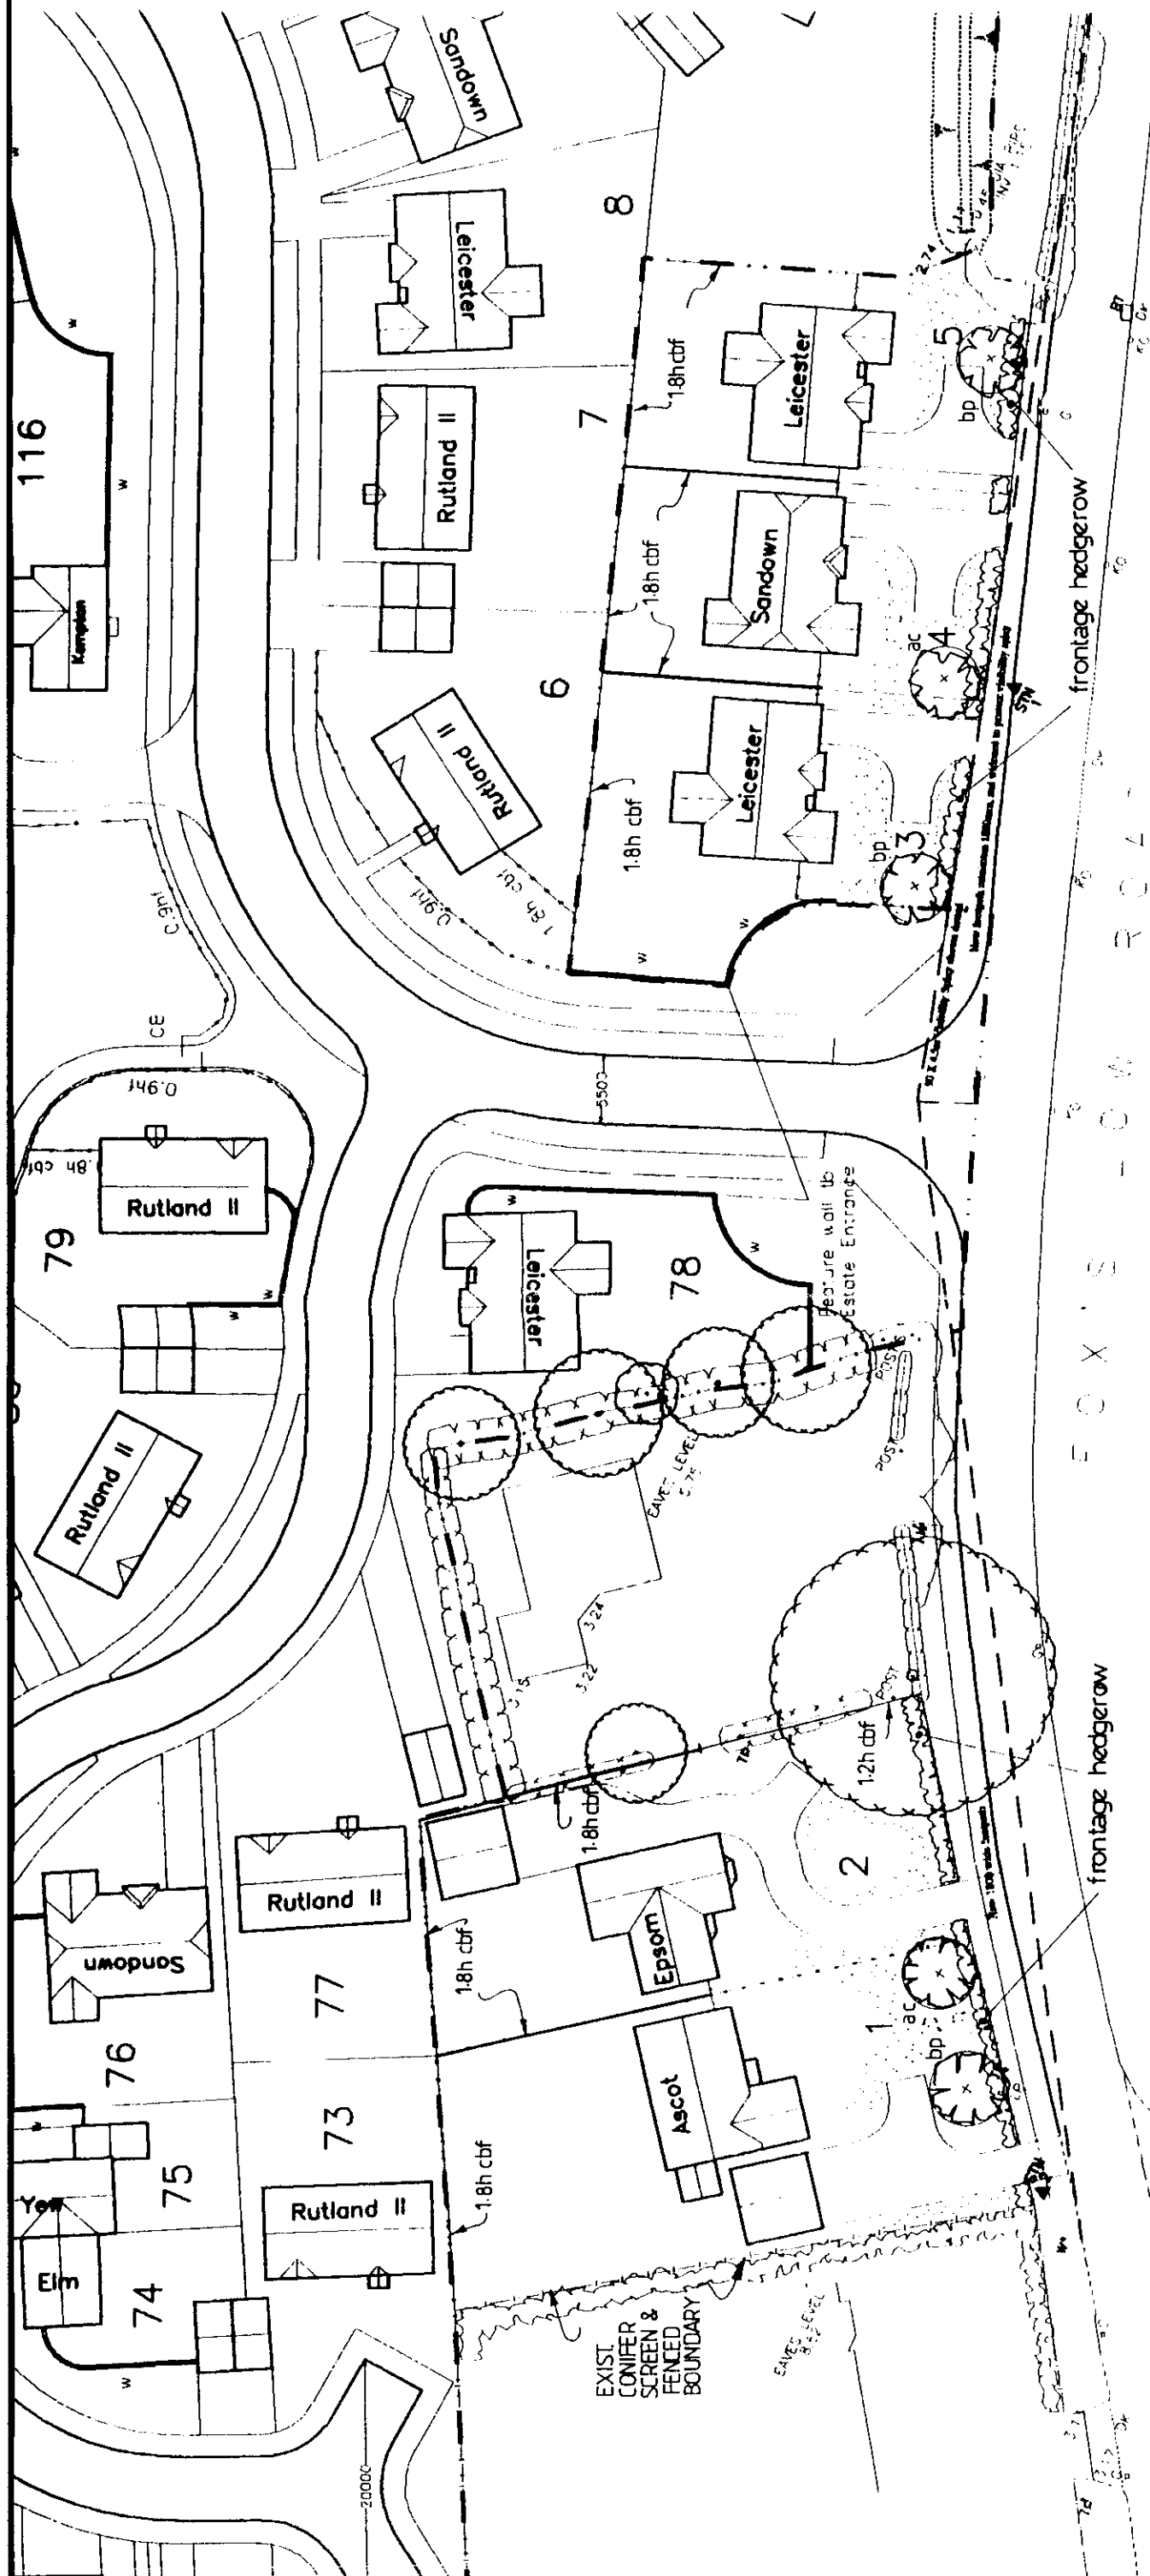

SOUTH FOLKLAND DC
 HOUSING & PLANNING
 23 JAN 2008
 05a/99

KEY TO SITE PLAN

- 1.8h cbf 1800 high close boarded timber fence with post-caps
- 0.9h f 900 high palisade/feature timber fencing
- w 1800 brickwork walls
- hw 1800 high brickwork wall with visibility/honeycombed sections to provide visibility to car parking areas
- CB Timber cycle barriers with cyclist dismount signage
- Public Open Space
- Area 1 Adolescent play area
- Area 2 Featuring toddlers play area in overlooked position cway from elderly persons accommodation

DETERMINED
PLAN

PLOTS 1-5 (FOXES LOW ROAD frontage)

FENCING AS INDICATED ON PLAN

LANDSCAPING

frontage hedgerow

- TRADITIONAL MIXED SPECIES - 30/60cm plants APPROX 6 No./metre run
- CRATAEGUS MONOGYNA 60%
- PRUNUS SPINOSA 15%
- LIGUSTRUM VULGARE 15%
- CORYLUS AVELLANA 10%

tree planting

- ac ACER CAMPESTRE
- bp BETULA PENDULA
- 1.8-2.4m HEIGHT

- front gardens - turfed seeded
- individ. drives - washed gravel

