
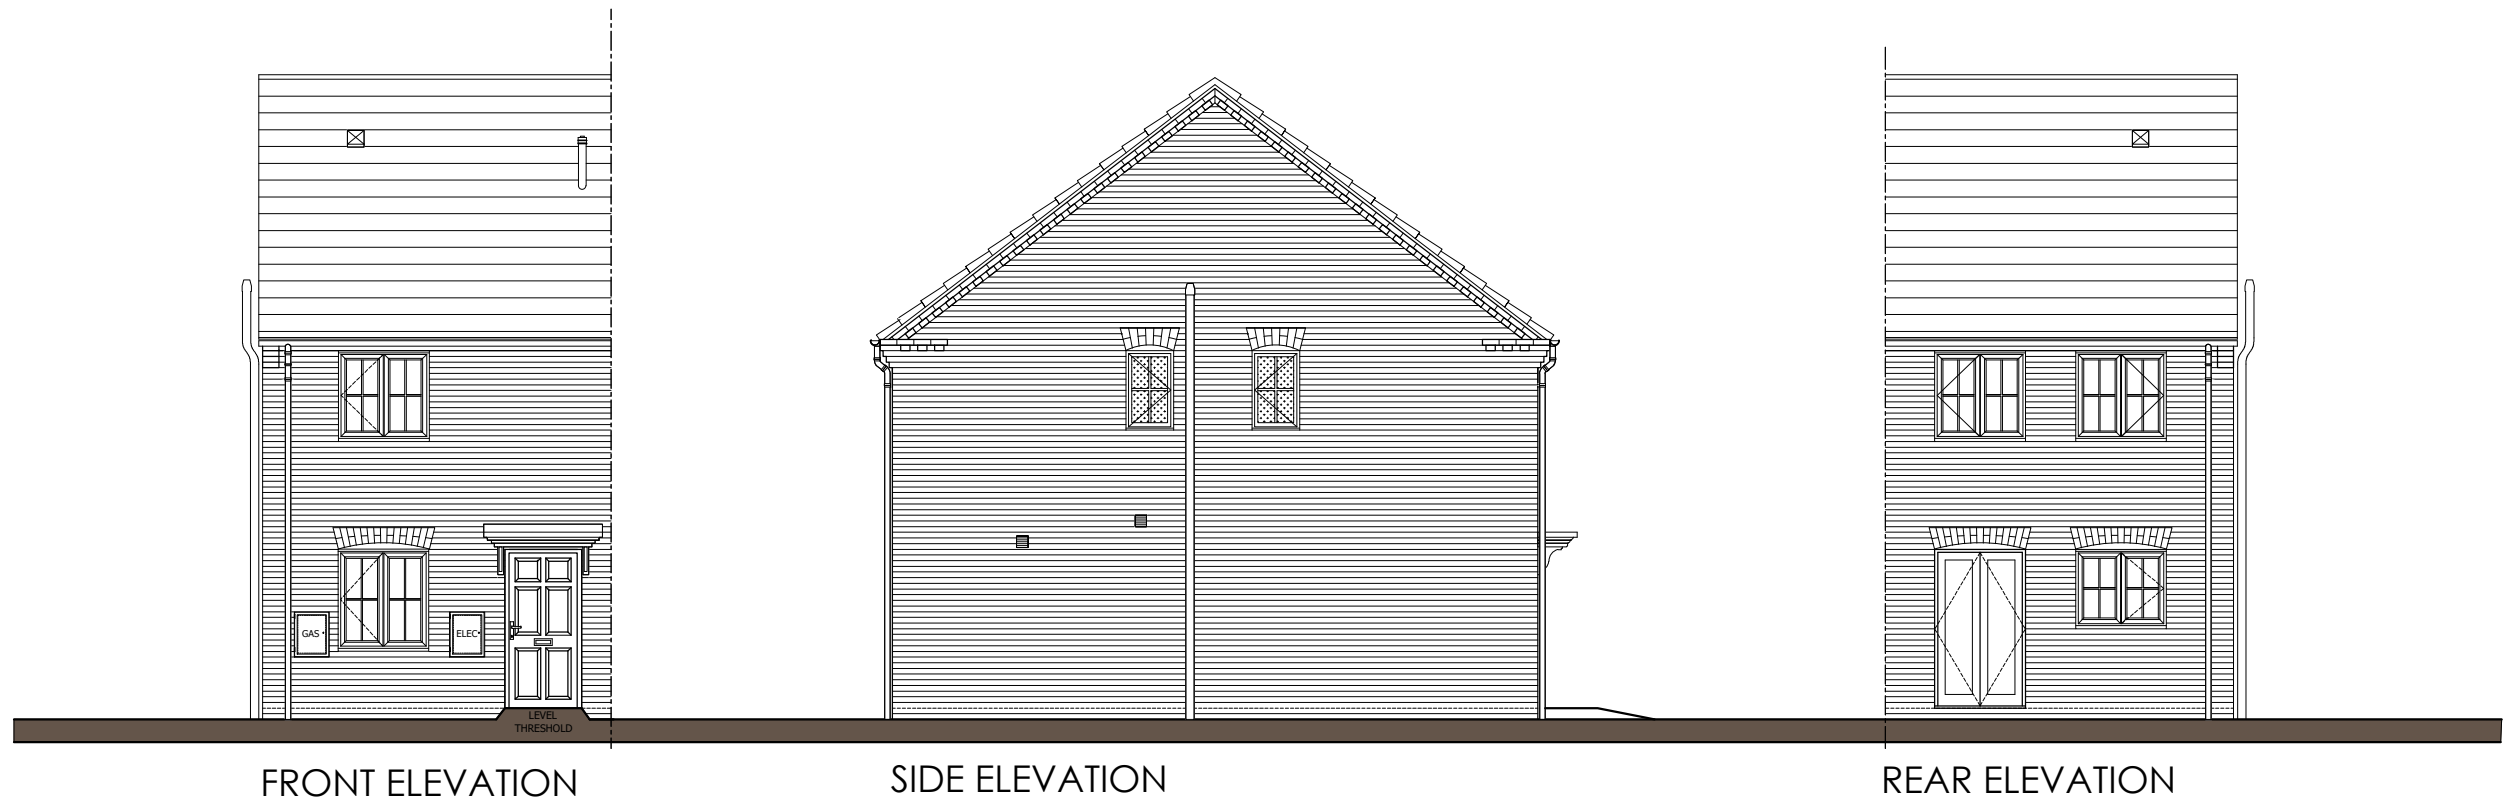
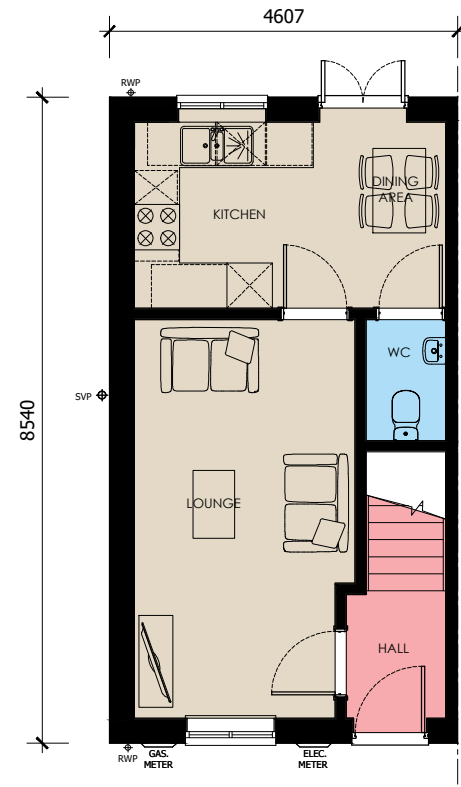


Rev.	Date	Description

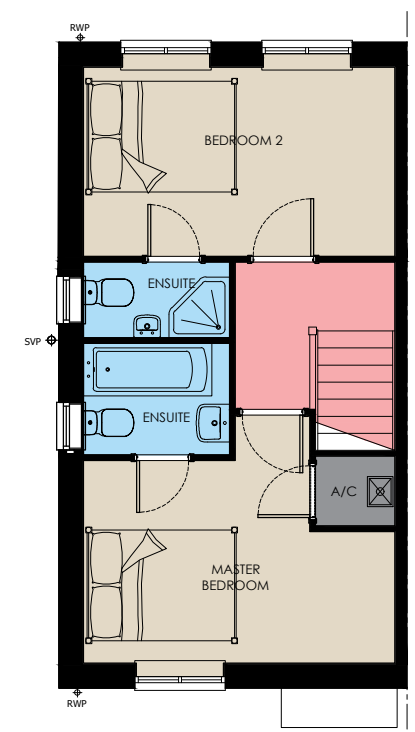

1 Goodison Road, Lincs Gateway Business Park,
Spalding, Lincs, PE12 6FY T: 01406 490590

PROJECT:

Proposed Residential
Development at
xxxxxxxxxxxxxxxxxxxxxxxxxxxx

HOUSE TYPE:

WELLAND
(711sq ft)

DRAWING:

DESIGN SHEET

SCALE: 1:100@A3

DATE: XX.XX.2018

DRAWING No: WELL-001

DRAWN: JF

REVISION: -