
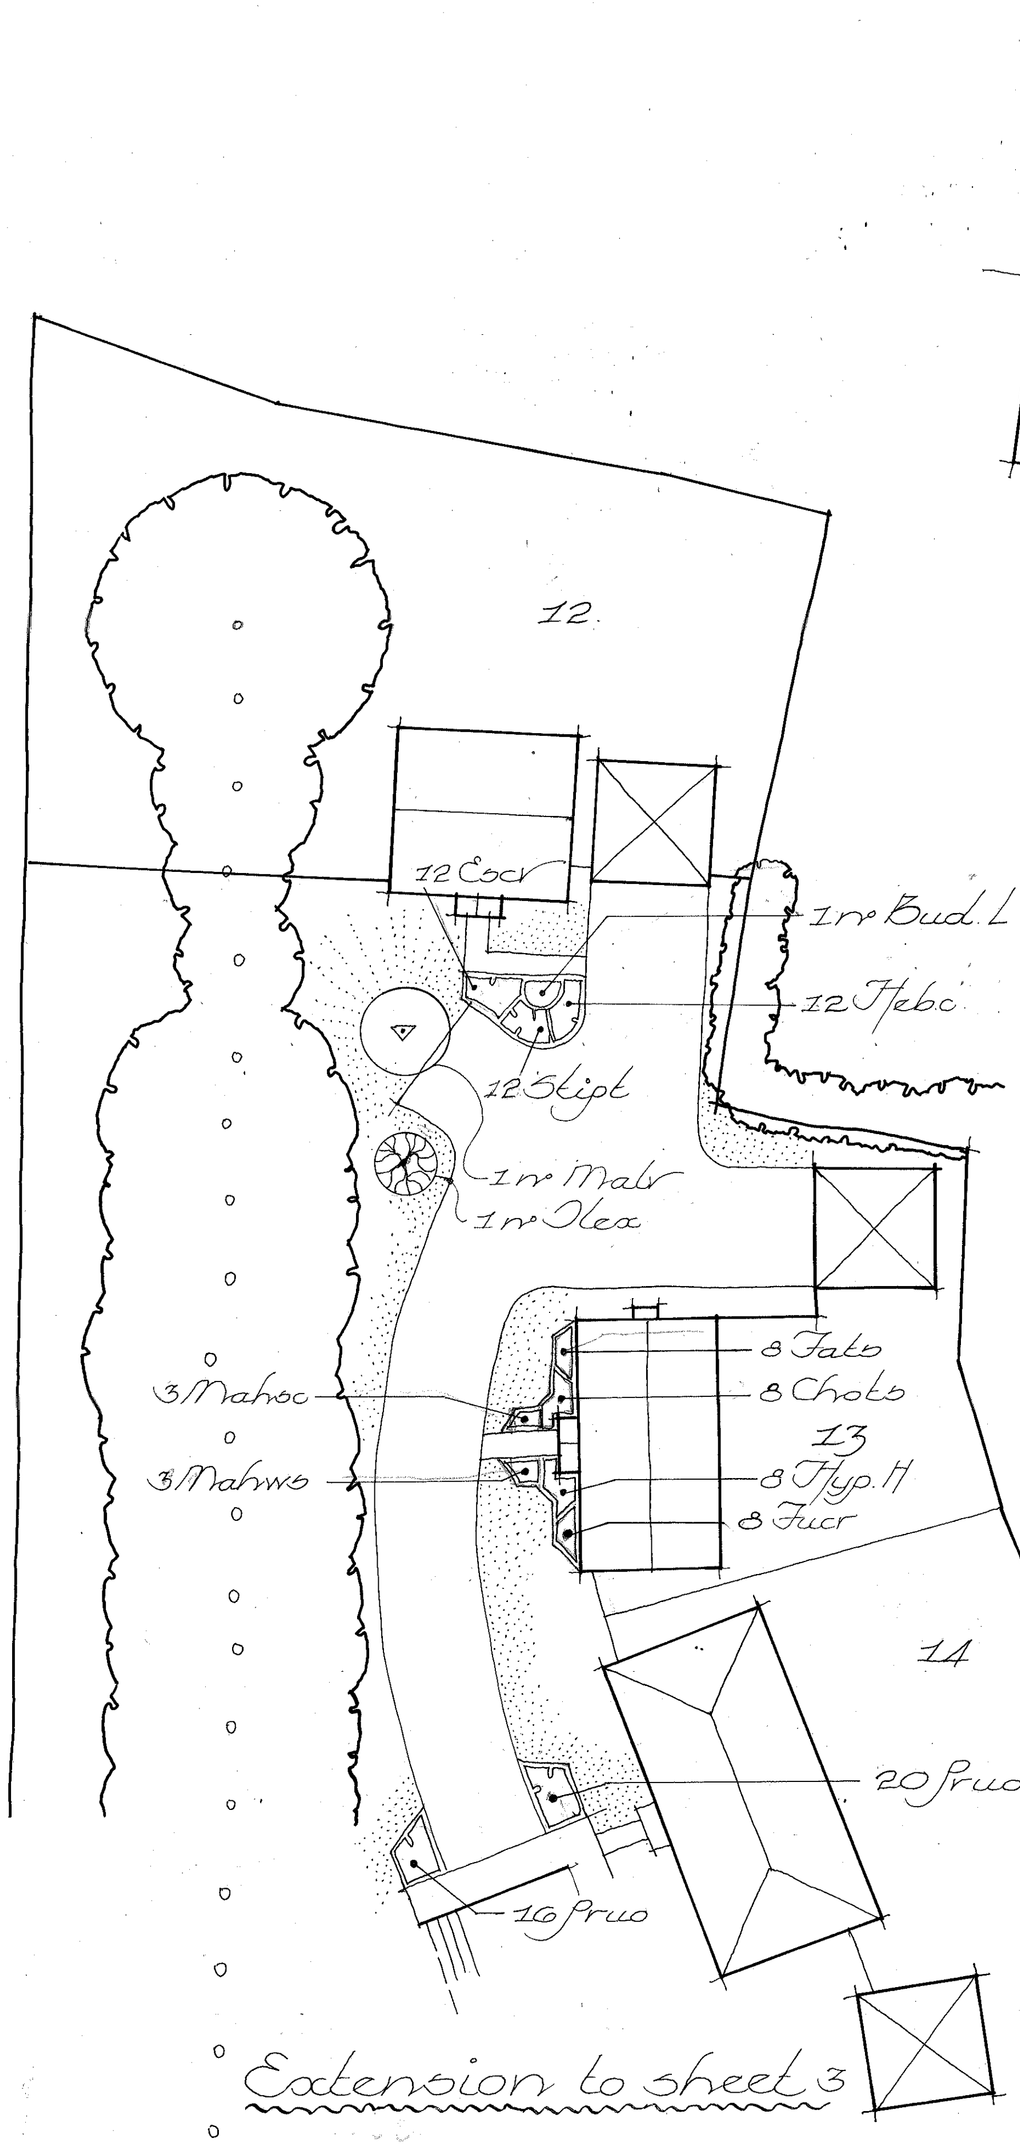


Extension to sheet 3

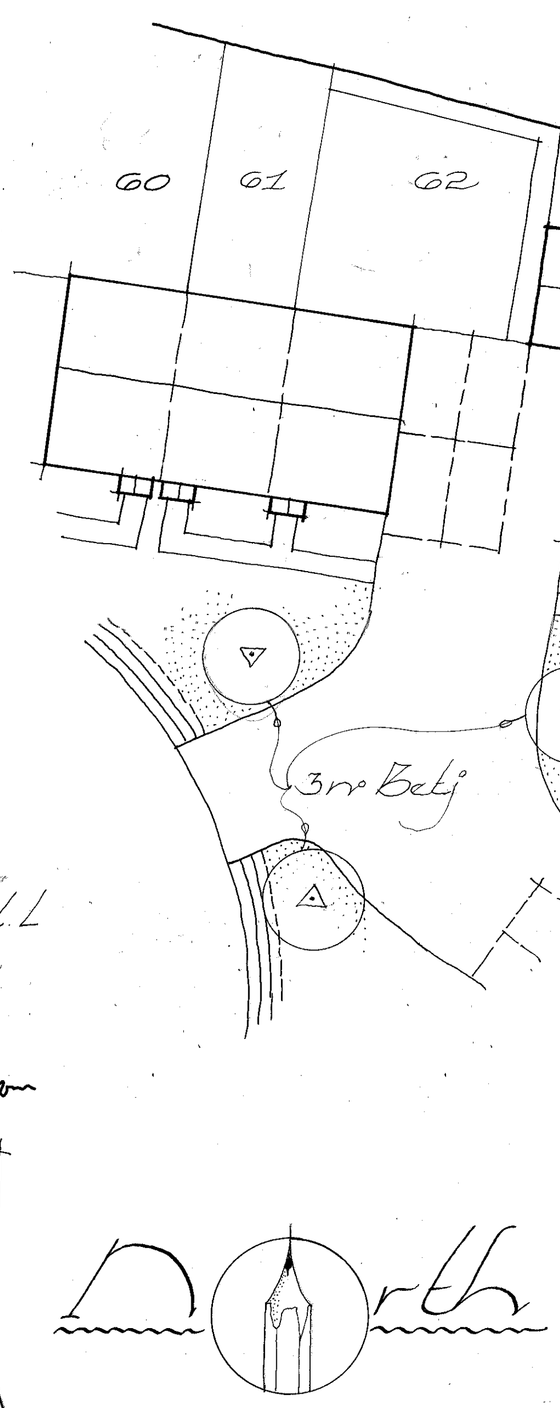

Extension to sheet 5

Ashwood Homes

Dangate ~ Landscape Proposals

1:200 at A1 ~ July 2020 ~ sheet 6 of 6

AH ~ Dan ~ La 1