

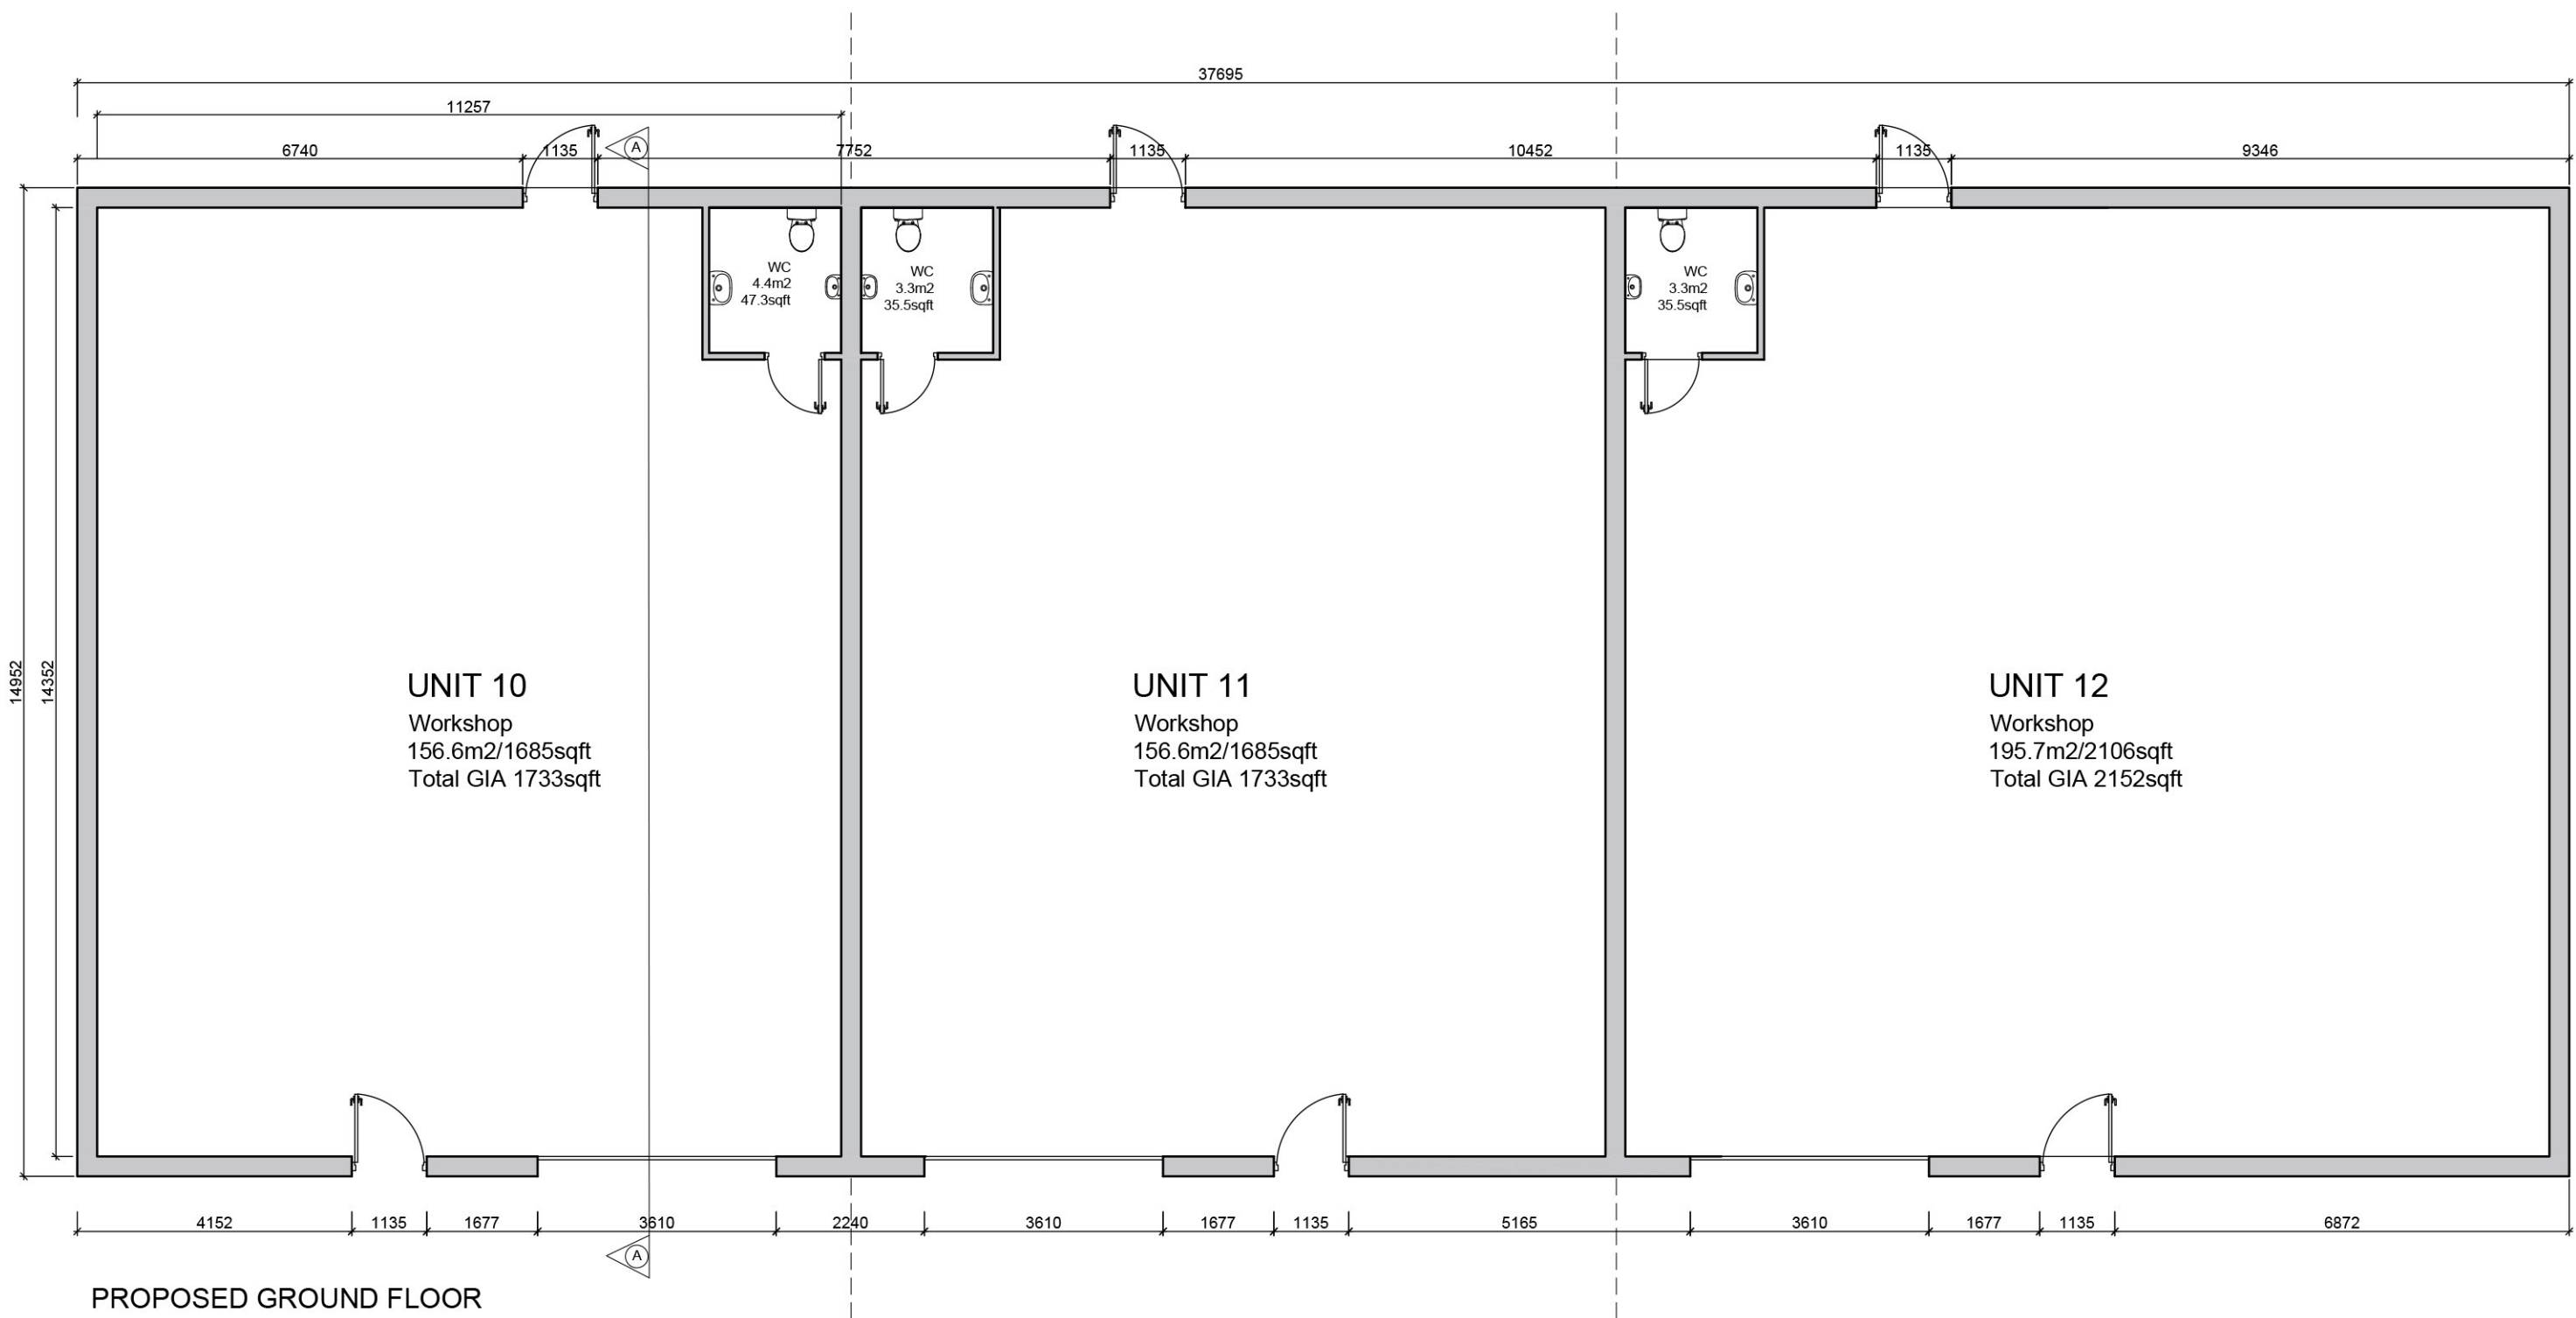
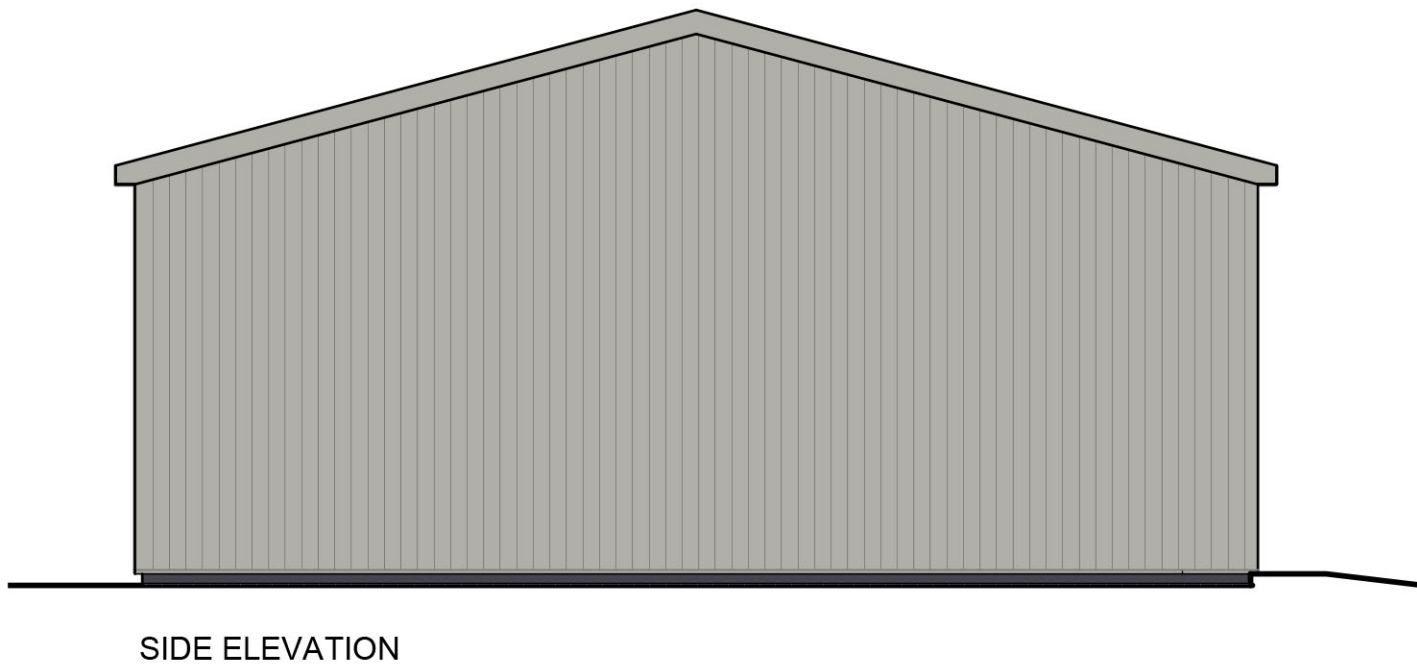
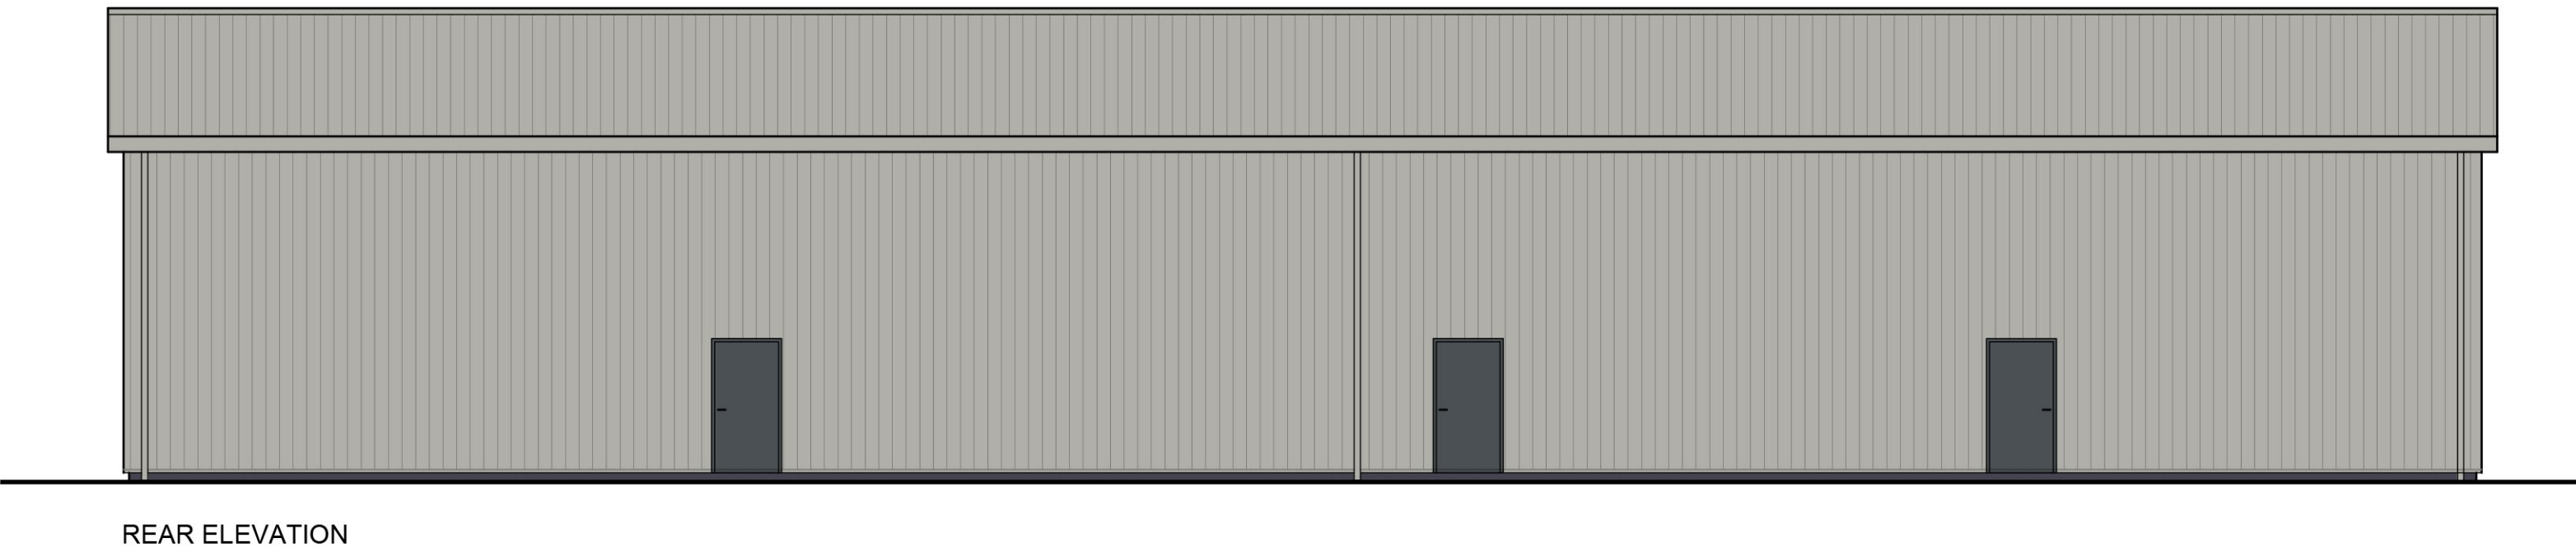


UNITS 10-12

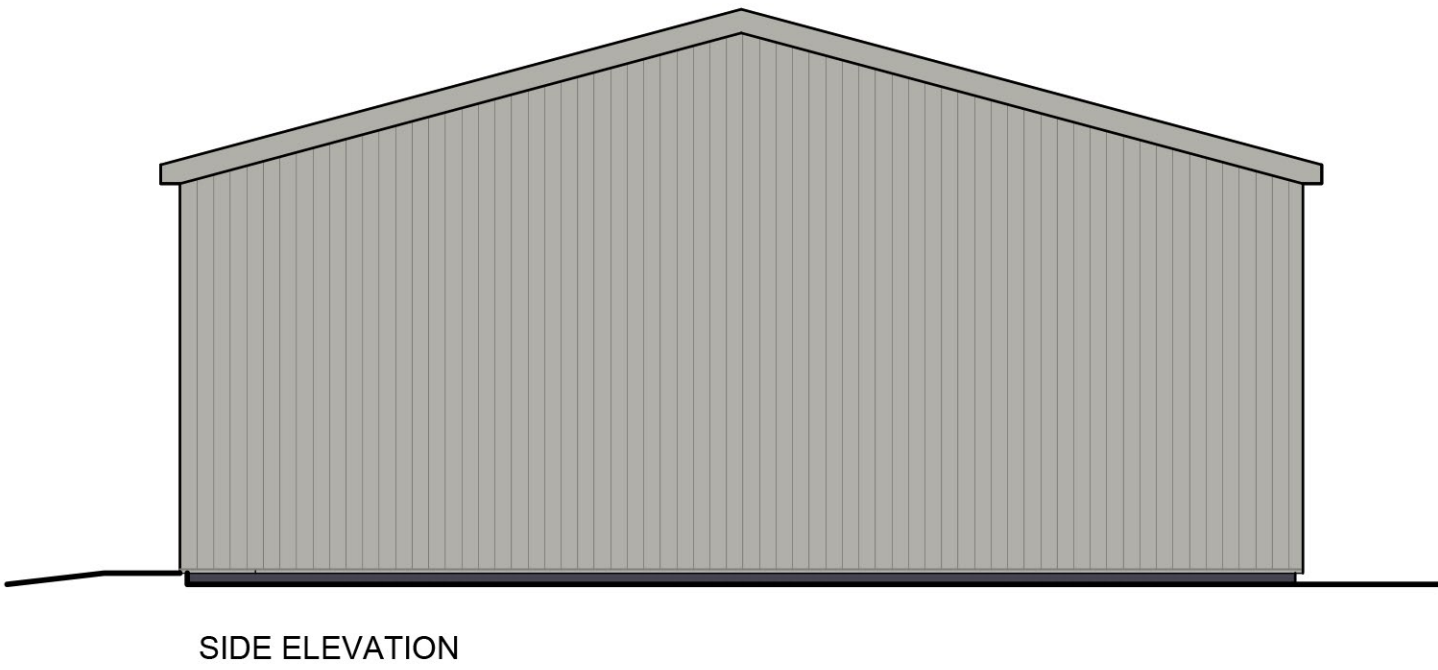

- SCHEDULE OF MATERIALS:
- FACING BRICKWORK
 - One course above damp proof course - Smooth blue engineering brickwork.
 - CLADDING
 - Composite system horizontally laid to front: colour: Anthracite Grey (RAL 7016).
 - Composite system vertically laid to sides & rear: colour: Goosewing grey (RAL 7035).
 - Trims, flashings, etc. - Plastic coated metal: colour to match cladding.
 - ROOF
 - Composite system roof panels: colour: Goosewing grey (RAL 7035).
 - Gutters and downpipes - Plastic coated metal: colour to match cladding.
 - DOORS
 - Polyester powder coated steel: colour: Anthracite Grey (RAL 7016).
 - Main entrance door to each unit to have 1000mm min. clear opening.

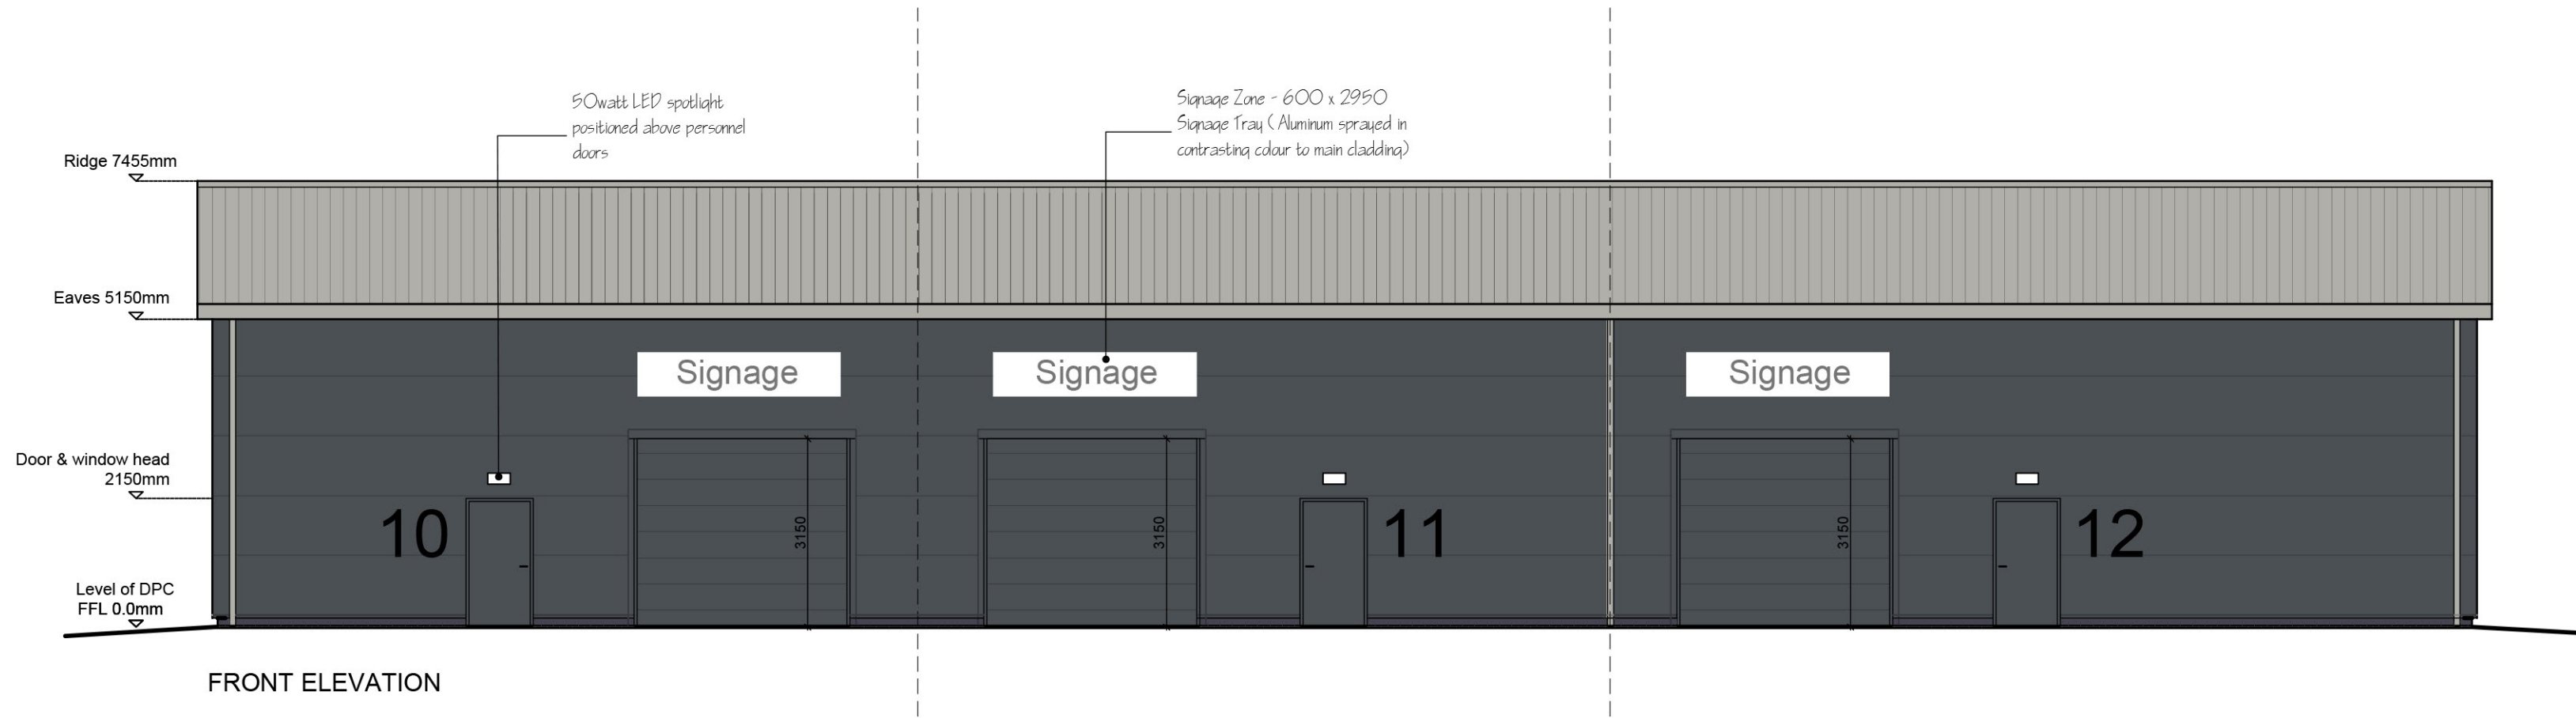