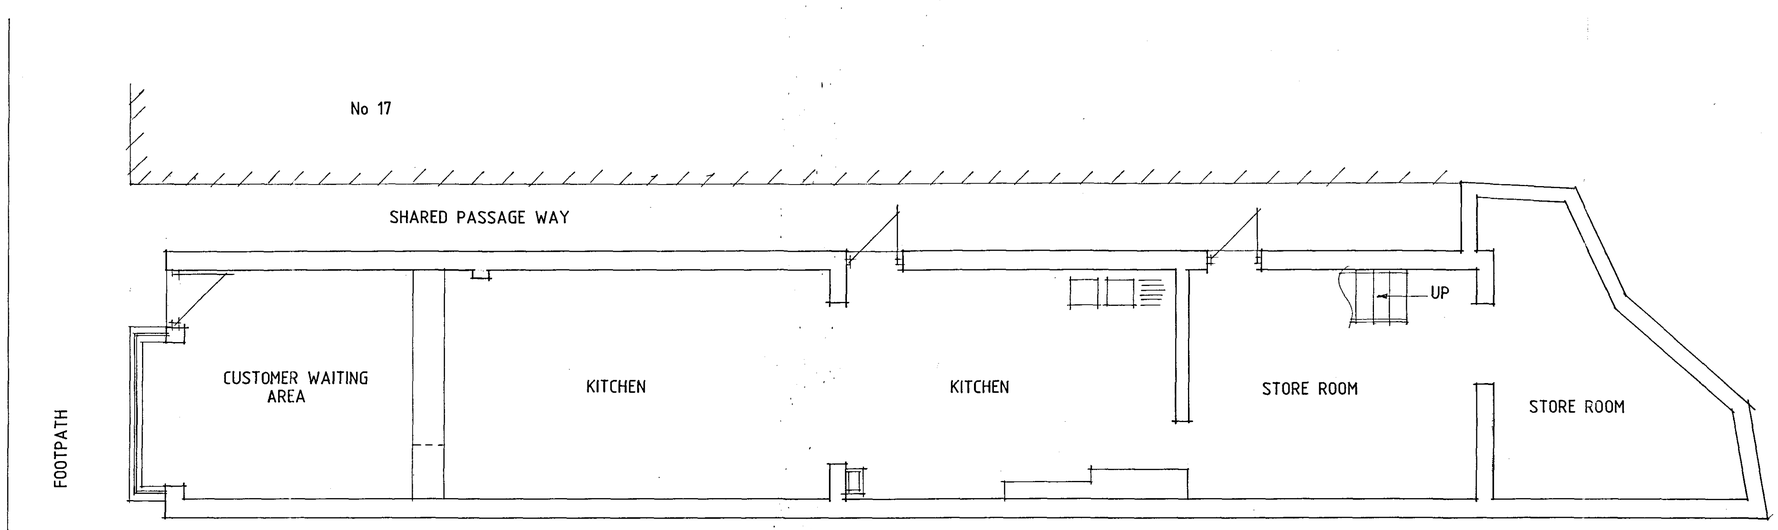


SITE PLAN / GROUND FLOOR PLAN

Planning
14 MAY 2008
Ref: S/26/08

A - ALTS - 13.5.08

Status DESIGN
CONSULTANTS IN ARCHITECTURE & PLANNING

PROPOSED CHANGE OF USE FROM A3 [RESTAURANT] TO A5 [TAKE-AWAY] TO GROUND FLOOR, 19 HIGH STREET, HOLBEACH FOR

MR. W. MAJID.

1:50	SD07-055/6
MARCH-08	B.GILHAM.

DETERMINED PLAN

2 Edinburgh Walk, Holbeach,
Spalding, Lincs. PE12 7AP.
Tel: 01406 424343 Fax: 01406 490702