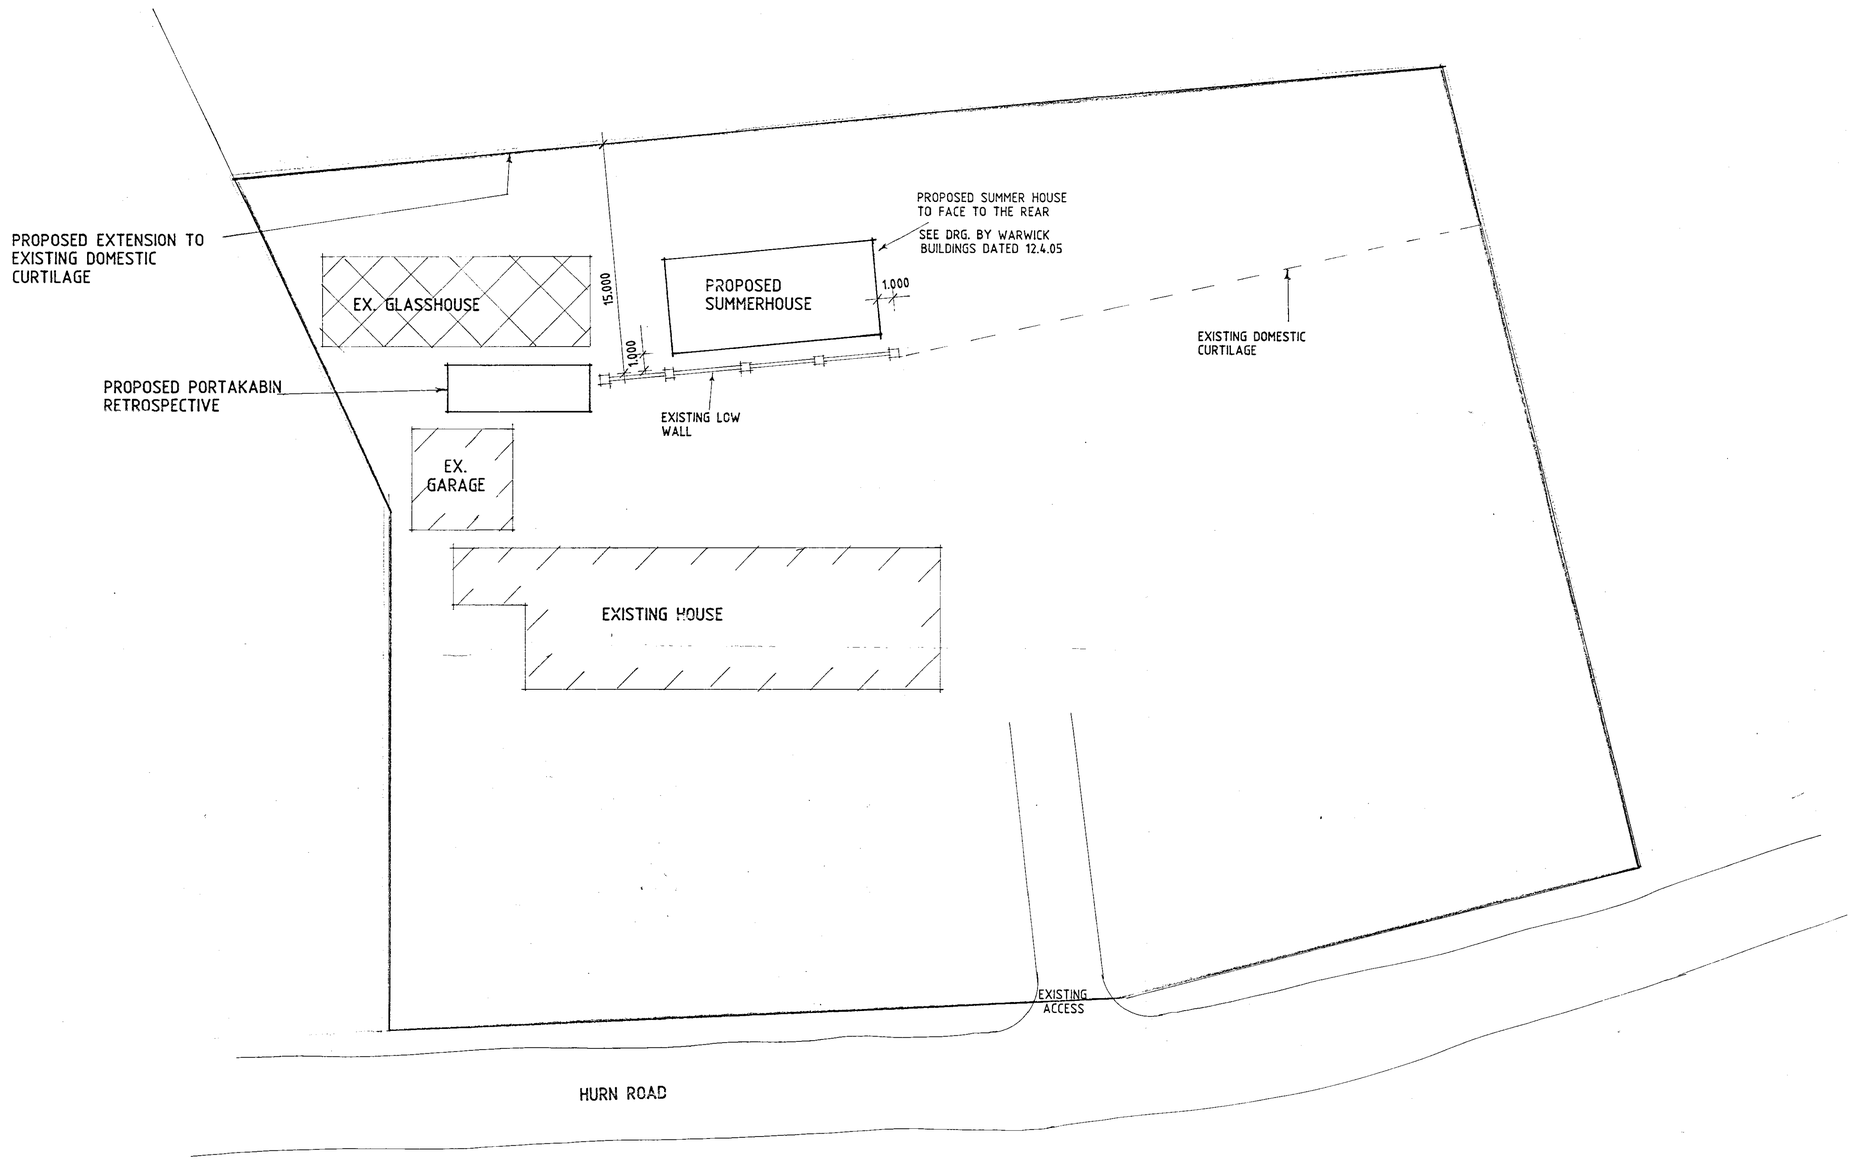

SITE PLAN

THIS DRG. TO BE READ IN CONJUNCTION WITH WARWICK BUILDINGS DRG. DATED - 12.4.05

0529/05

Status
CONSULTANTS IN ARCHITECTURE & PLANNING

PROPOSED SUMMERHOUSE, POTAKABIN & EXTENSION TO DOMESTIC CURTILAGE AT THE CHESTNUTS, HURN ROAD, HOLBEACH HURN FOR

MR. E. PARKER.

DETERMINED PLAN

1:200	SD05-027/1
APRIL-05	B.GILHAM

2 Edinburgh Walk, Holbeach, Spalding, Lincs. PE12 7AP.
Tel: 01406 424343 Fax: 01406 490702