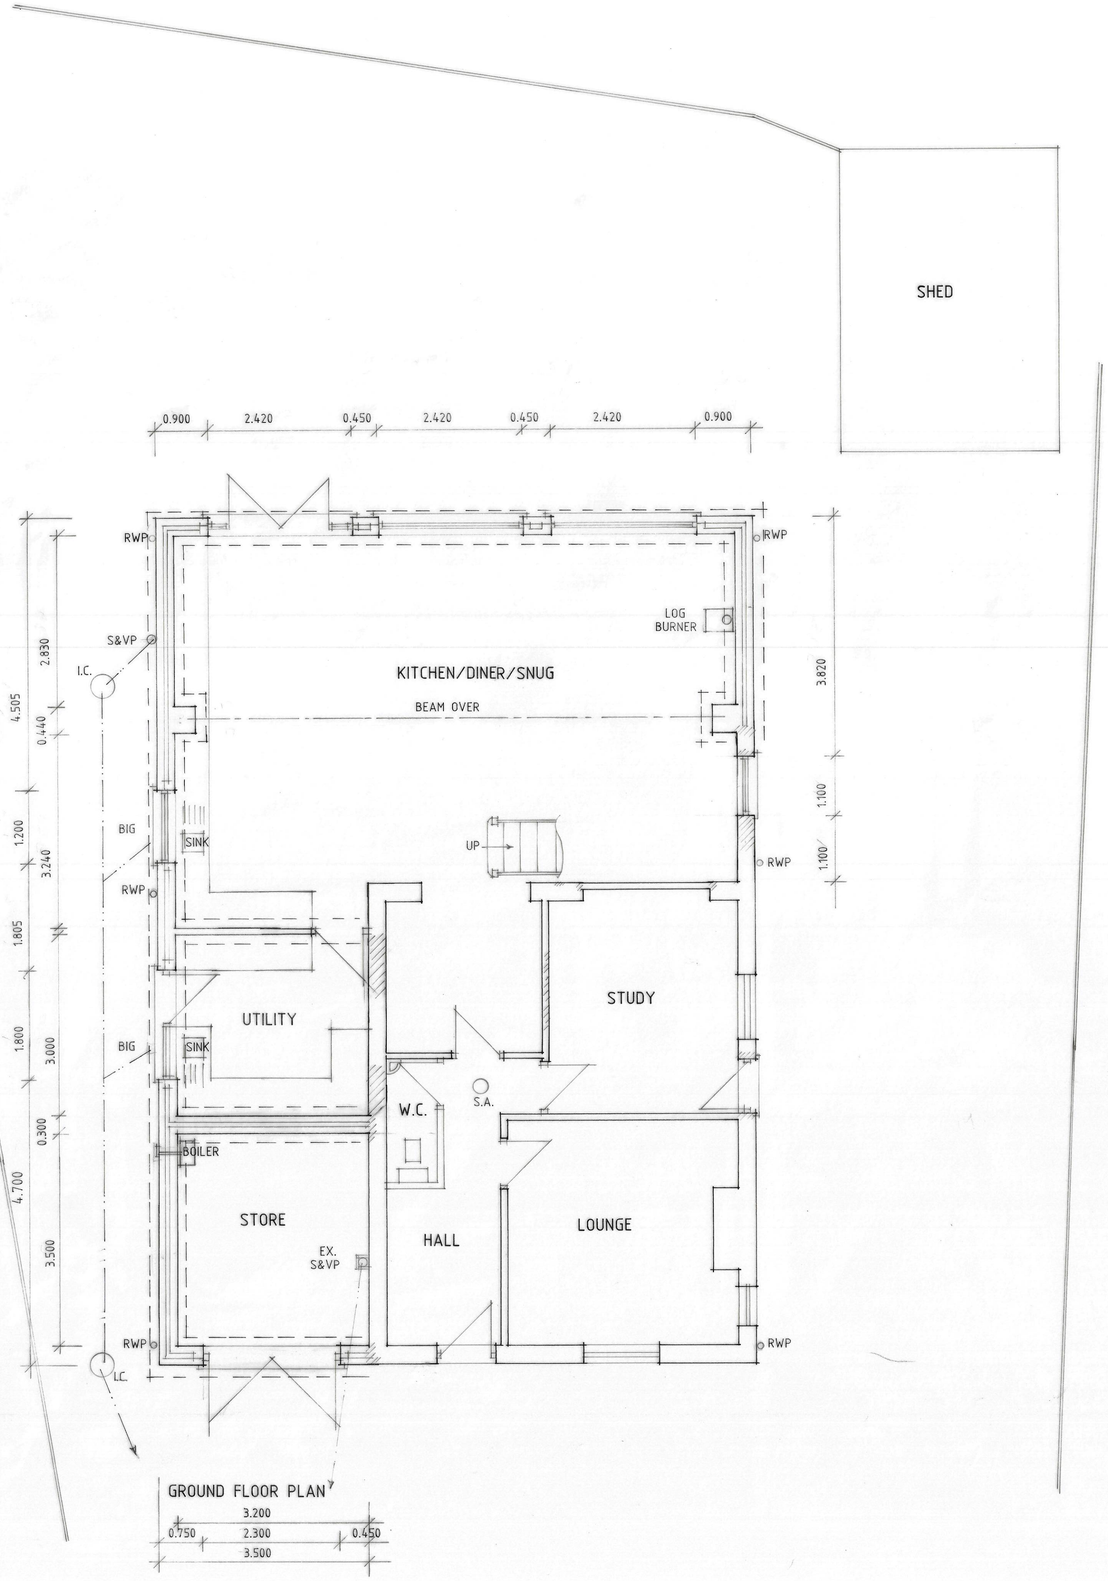

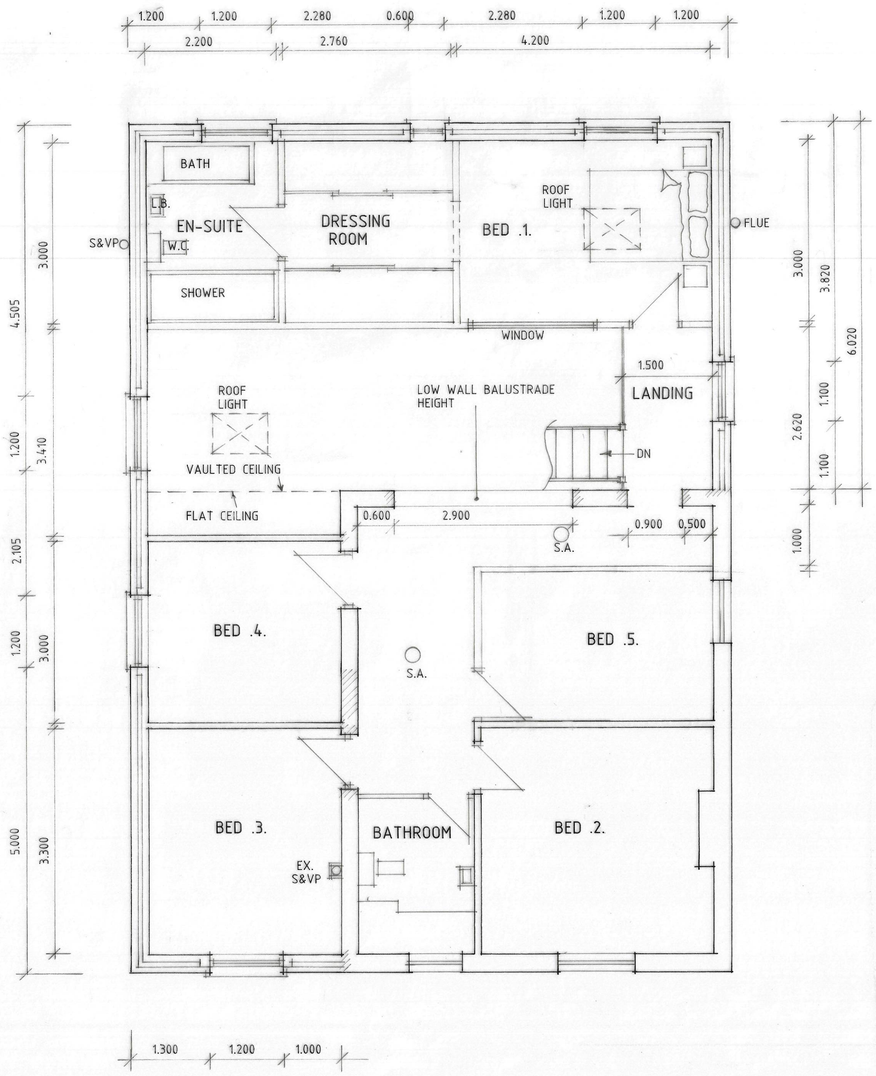

E - DESIGN ALTS - 23.11.18
D - INF. ADDED - 9.11.18
C - DESIGN ALTS - 8.11.18
B - ALTS - 2.10.18
A - ALTS - 25.9.18

Status DESIGN
CONSULTANTS IN ARCHITECTURE & PLANNING

PROPOSED EXTENSION AT
59 FEN ROAD, HOLBEACH
FOR

MR. & MRS. S. HUGHES.

PLAN AS PROPOSED

1:50	SD18-039/3
SEPT-18	B.GILHAM.

2 Edinburgh Walk, Holbeach,
Spalding, Lincs. PE12 7AP.
Tel: 01406 424343 Fax: 01406 490702