

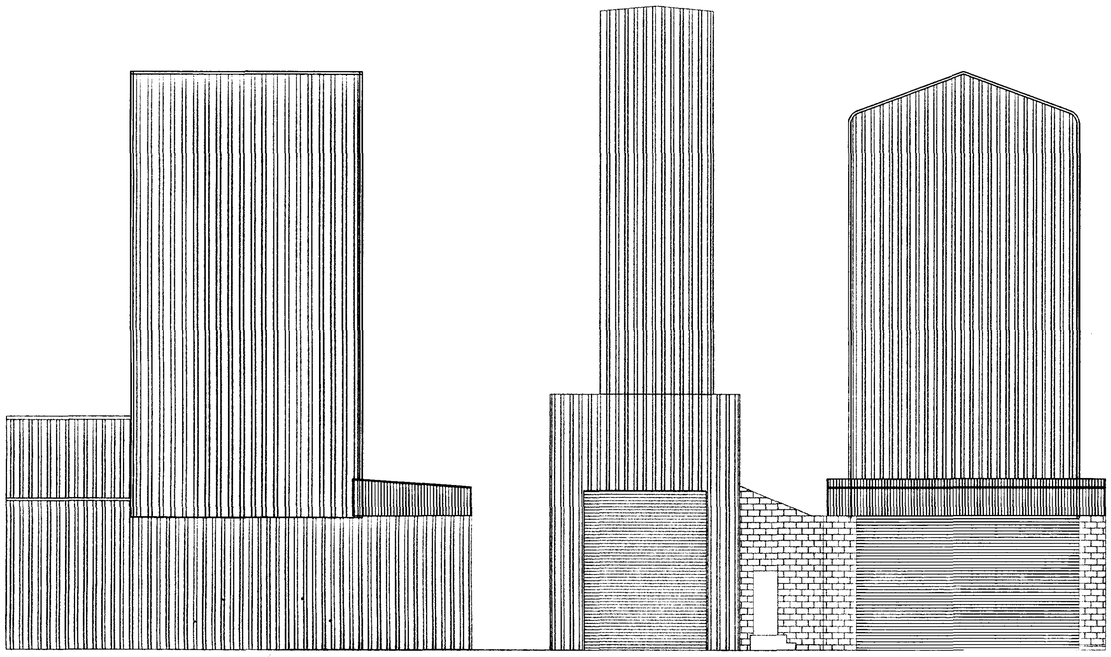


SIDE VIEW

FRONT VIEW

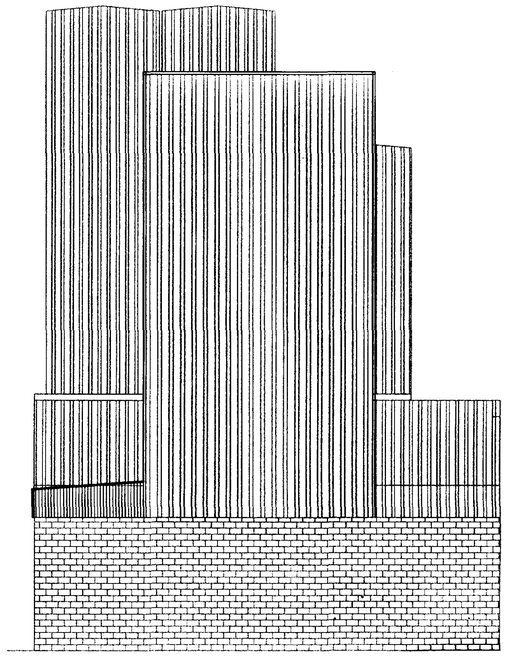

SIDE VIEW

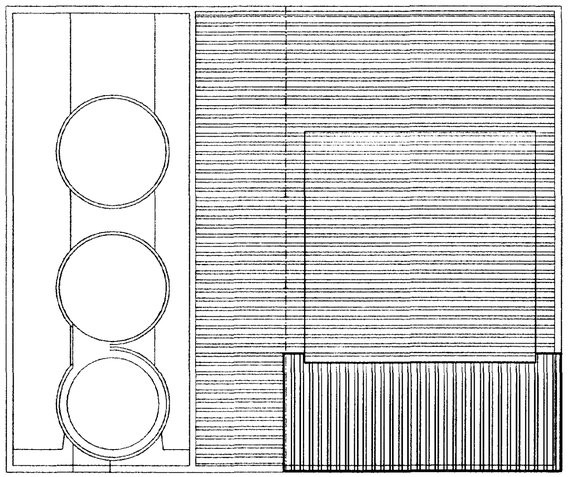

PLAN VIEW

AMENDED PLAN
Ref. A2
SOUTH HOLLAND DC
HOUSING & PLANNING
31 JAN 2001
Ref: 0529/99

SGMI Ltd
PROCESS ENGINEERS AND MANUFACTURERS
TEL :- (01473) 827995
FAX :- (01473) 823389
EMAIL :- CSAVAGE@SGMI.CO.UK
WEB :- WWW.SGMI.CO.UK

DRAWN	CAS
CHECKED	
APPROVED	
DATE	30/3/00

TITLE:- SHEETING ARRANGEMENT

CUSTOMER:- SMITHS FLOUR MILLS

THE COPYRIGHT IN THIS DRAWING IS THE EXCLUSIVE PROPERTY OF SGMI LTD. AND ANY REPRODUCTION OF IT OR ANY PART THEREOF IS PROHIBITED UNLESS THE AUTORITY IN WRITING OF SGMI LTD. IS OBTAINED BEFOREHAND

ISSUE	MODIFICATION	DATE
–	–	–

	SCALE	DRAWING NUMBER
A1	1:100	12058-02D

New 2·5m high close boarded fence

Existing boundary fence

13m

SERVICE YARD

BARRINGTON GATE

STORE

WAREHOUSE

WAREHOUSE

35m

7·25m

7m

SILO

SILO

PROPOSED SILO ENCLOSURE


SILO

SILO


EXISTING SILOS

EXTERNAL LINE OF CLADDING ABOVE

SITE PLAN
scale 1:100

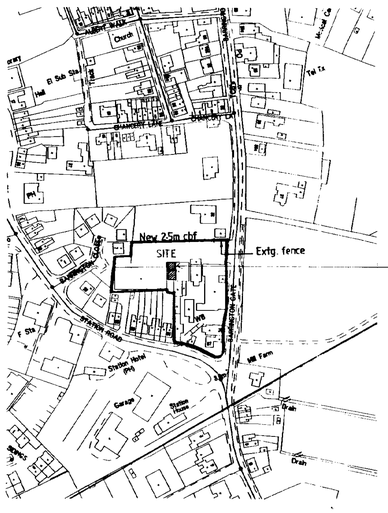

LOCATION PLAN scale 1:2500

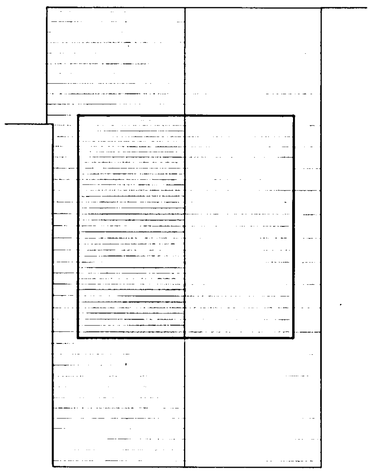

ROOF PLAN scale 1:100

AMENDED PLAN
Ref.

SOUTH HOLLAND DC
HOUSING & PLANNING
- 4 OCT 1999
Ref: 0529/99

rev.	description	date
A	SILO ENCLOSURE REPOSITIONED	01·10·99

This drawing is copyright and may not be reproduced in any form, or used for any purpose other than that for which it is issued without written permission. This drawing should not be scaled and site dimensions must be checked before work commences.

PROJECT
PROPOSED SILO ENCLOSURE
BARRINGTON MILLS. HOLBEACH


DRG. TITLE
PLANS

DRAWN RJB	DRG. No. 2753/01 A
CHECKED —	
DATE 27·05·99	SCALE AS SHOWN


DETERMINED PLAN

SHEARD PARTNERSHIP
STRUCTURAL, CIVIL AND ARCHITECTURAL CONSULTANTS
21 HIGH STREET
MARKET DEEPING
PETERBOROUGH PE6 8ED
TEL: (01778) 348042
FAX: (01778) 346770


SUMMIT D.O.S. 970730

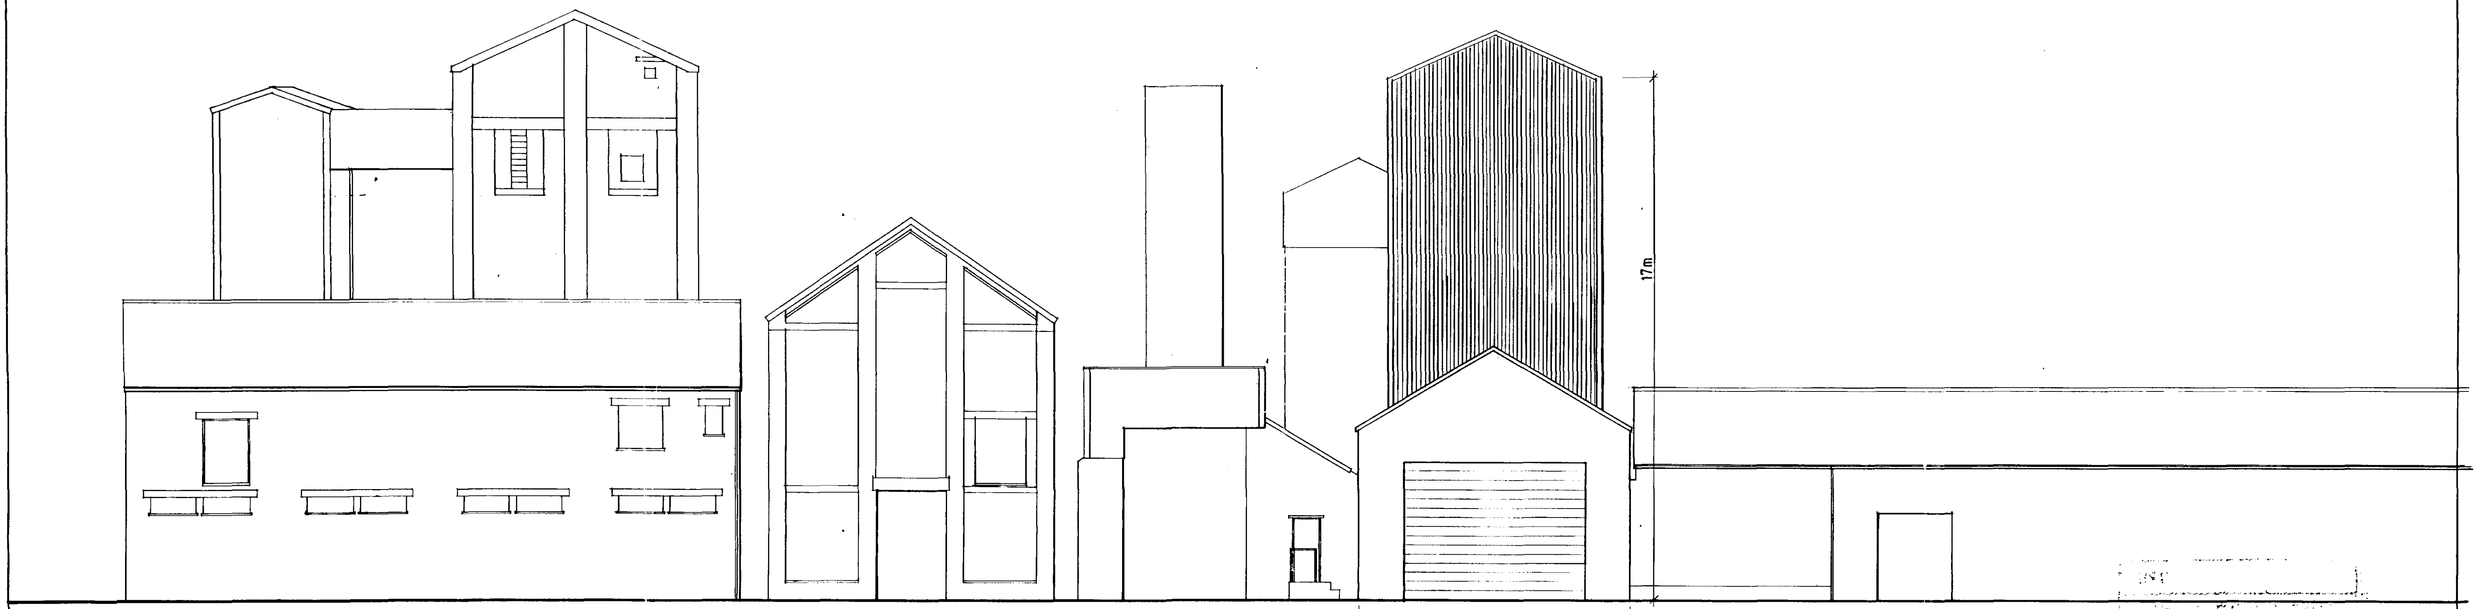

NORTH ELEVATION

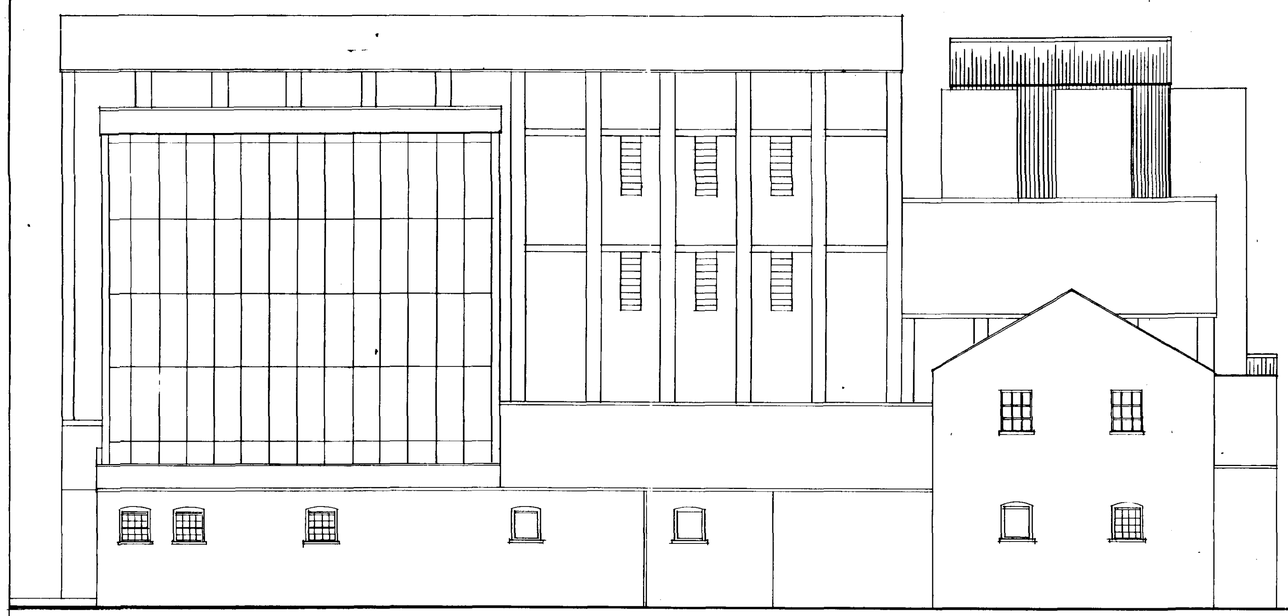

EAST ELEVATION

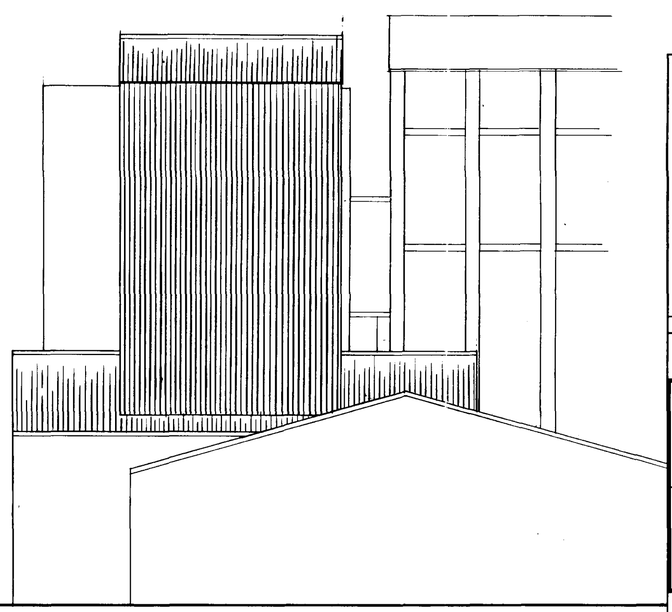

WEST ELEVATION

AMENDED PLAN
Ref.

SOUTH HOLLAND D.C.
HOUSING & PLANNING
- 4 OCT 1999
Ref: 0529/99

rev.	description	date
A	SILO ENCLOSURE REVISED , SILOS REPOSITIONED.	01·10·99

This drawing is copyright and may not be reproduced in any form, or used for any purpose other than that for which it is issued without written permission. This drawing should not be scaled and site dimensions must be checked before work commences.

PROJECT
PROPOSED SILO ENCLOSURE
BARRINGTON MILLS, HOLBEACH


DRG. TITLE
ELEVATIONS

DRAWN RJB	DRG. No. 2753/02 A
CHECKED –	
DATE 27·05·'99	SCALE 1:100


SHEARD PARTNERSHIP
STRUCTURAL, CIVIL AND ARCHITECTURAL CONSULTANTS
21 HIGH STREET
MARKET DEEPING
PETERBOROUGH PE6 8ED
TEL: (01778) 348042
FAX: (01778) 346770

DETERMINED - PLAN

SUBMIT D.O.S. 979730

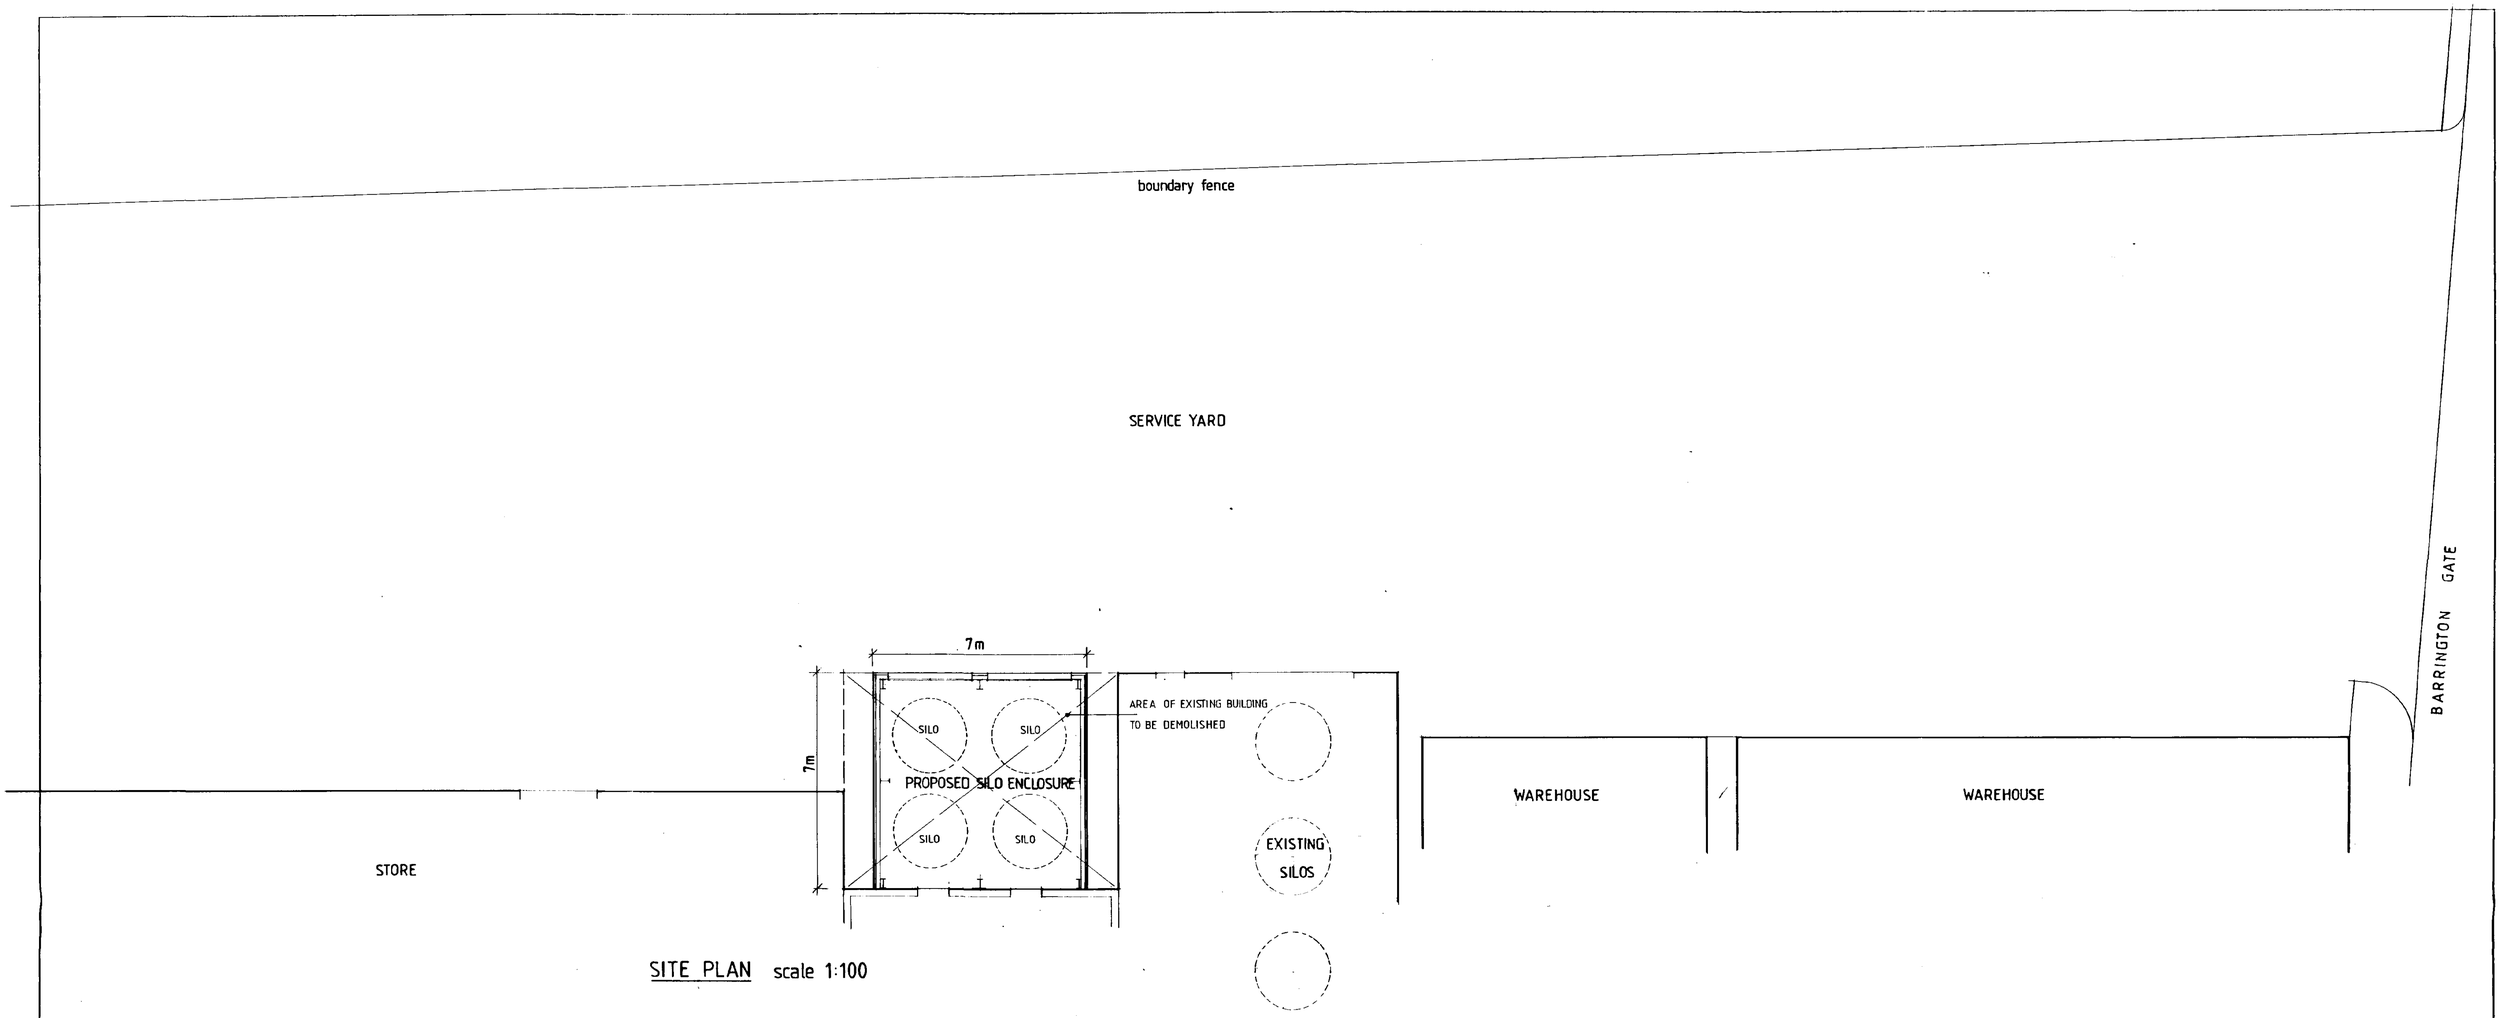

SITE PLAN scale 1:100

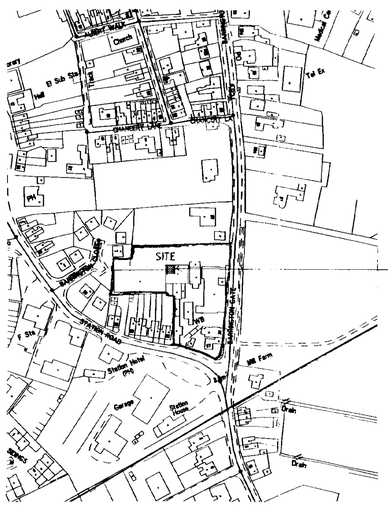

LOCATION PLAN scale 1:2500

SUPERCEEDED

SOUTH HOLLAND DC
HOUSING & PLANNING
01 JUN 1999
Ref: 0529/99

rev.	description	date

This drawing is copyright and may not be reproduced in any form, or used for any purpose other than that for which it is issued without written permission. This drawing should not be scaled and site dimensions must be checked before work commences.


PROJECT
PROPOSED SILO ENCLOSURE
BARRINGTON MILLS. HOLBEACH

DRG. TITLE
PLANS


DRAWN	DRG. No.
RJB	2573/01
CHECKED –	
DATE 27·05·99	SCALE AS SHOWN

SHEARD PARTNERSHIP
STRUCTURAL, CIVIL AND ARCHITECTURAL CONSULTANTS
21 HIGH STREET
MARKET DEEPING
PETERBOROUGH PE6 8ED
TEL: (01778) 348042
FAX: (01778) 346770


SUMMIT D.O.S. 970730

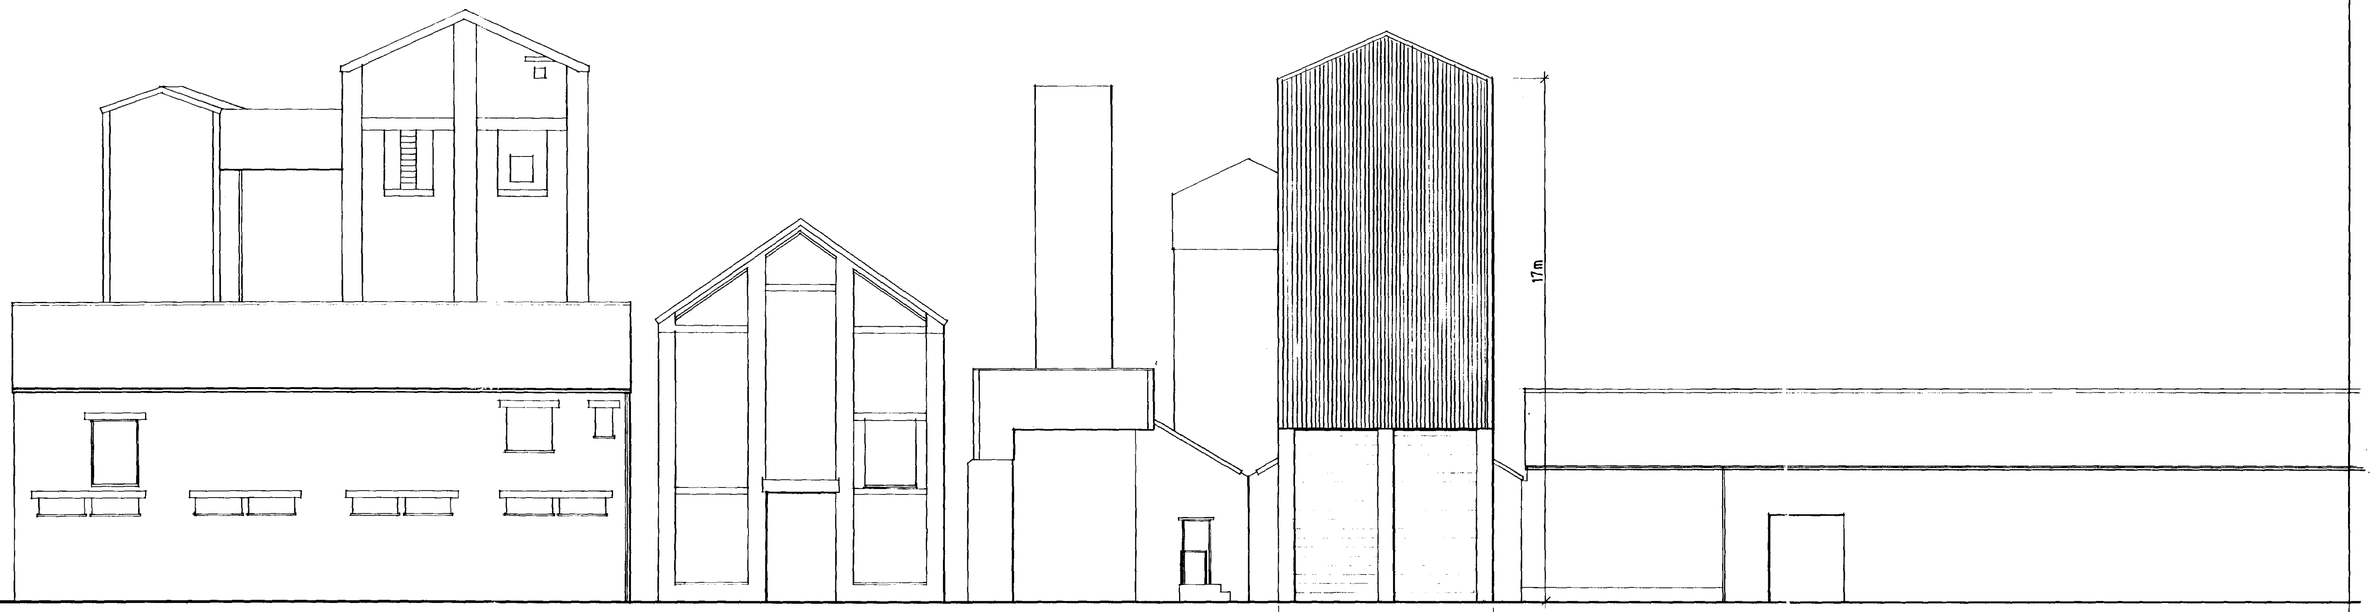

NORTH ELEVATION

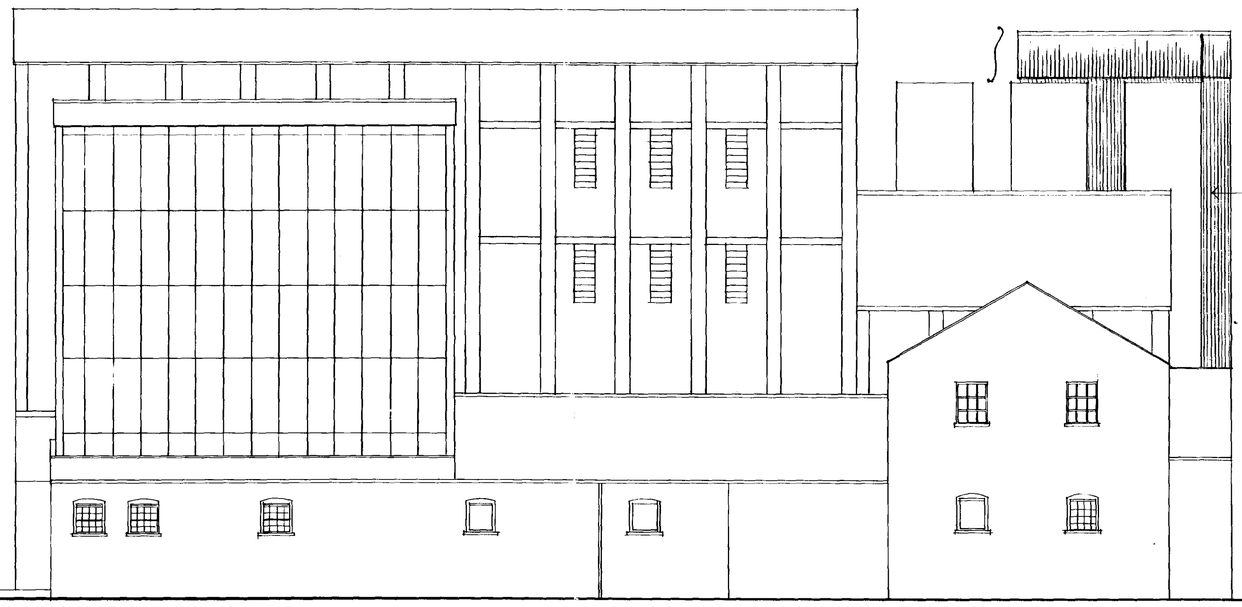

EAST ELEVATION

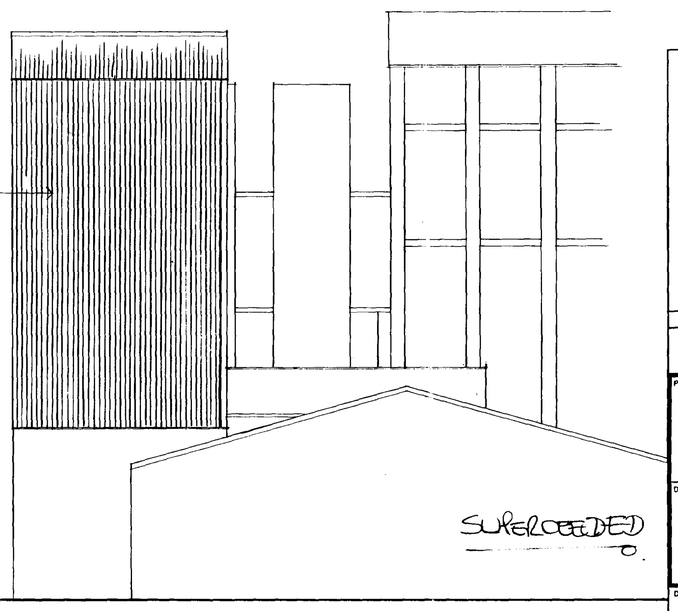

WEST ELEVATION

SOUTH HOLLAND DC
HOUSING & PLANNING
01 JUN 1999
Ref: 0529/99

rev.	description	date

This drawing is copyright and may not be reproduced in any form, or used for any purpose other than that for which it is issued without written permission. This drawing should not be scaled and site dimensions must be checked before work commences.


PROJECT
PROPOSED SILO ENCLOSURE
BARRINGTON MILLS, HOLBEACH

DRG. TITLE
ELEVATIONS


DRAWN	DRG. No.
RJB	2753/02
CHECKED –	
DATE 27·05·'99	SCALE 1:100

SHEARD PARTNERSHIP
STRUCTURAL, CIVIL AND ARCHITECTURAL CONSULTANTS
21 HIGH STREET
MARKET DEEPING
PETERBOROUGH PE6 8ED
TEL: (01778) 348042
FAX: (01778) 346770


SUMMIT D.O.S. 970730

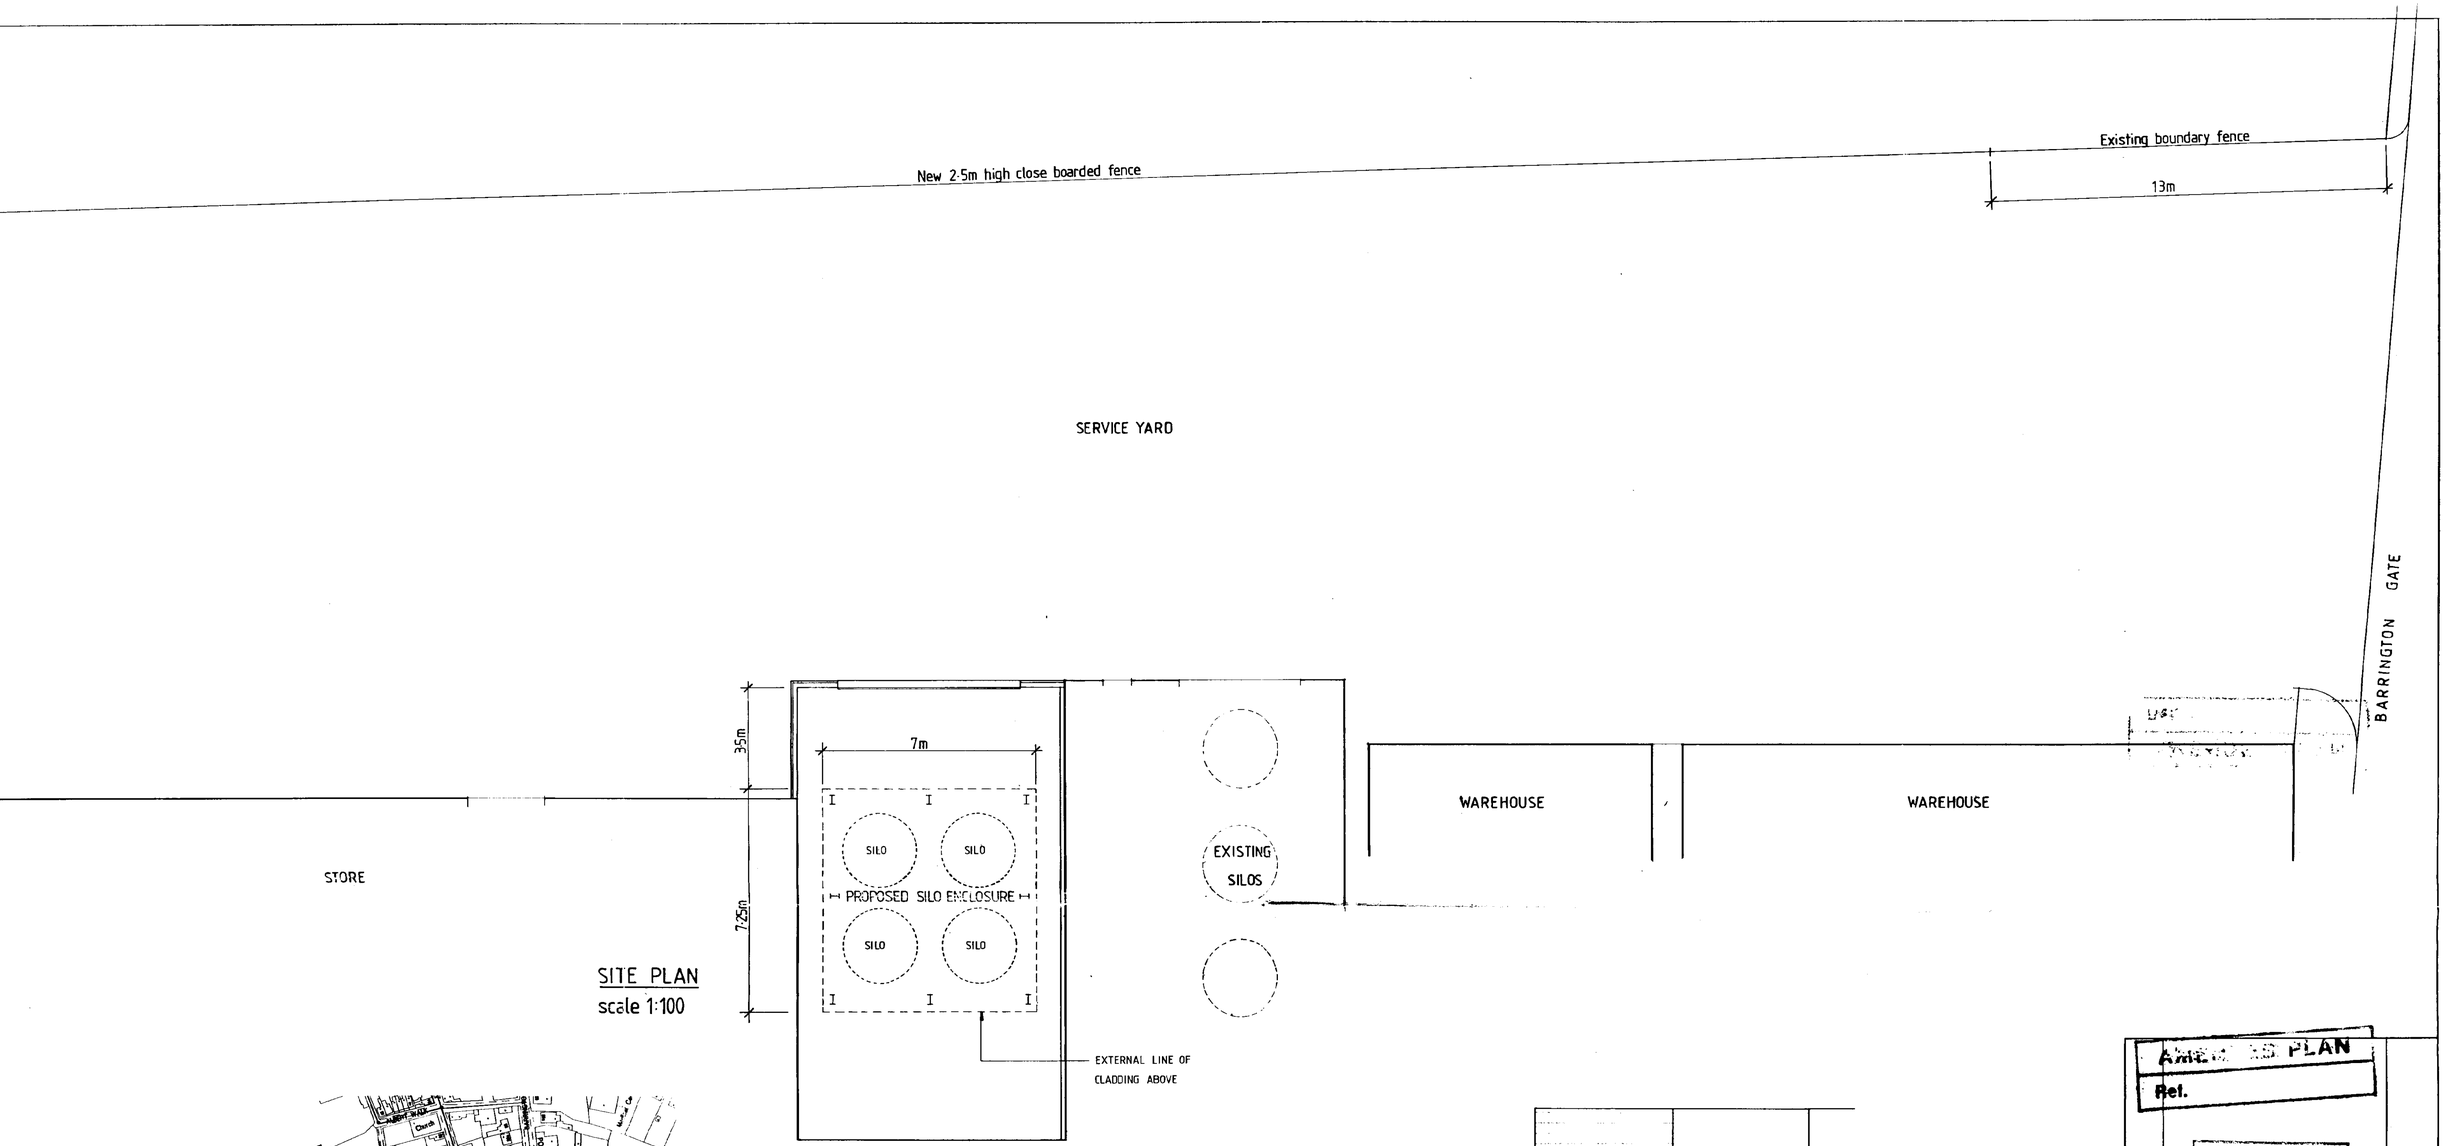

SITE PLAN
scale 1:100

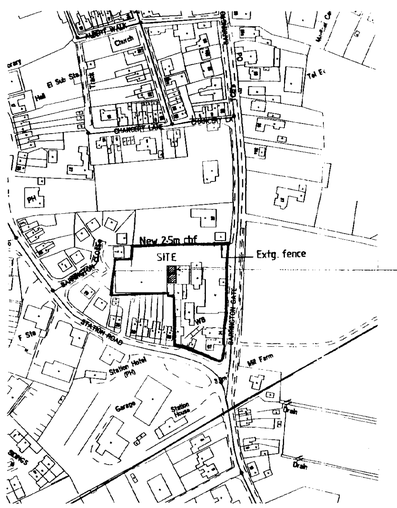

LOCATION PLAN scale 1:2500

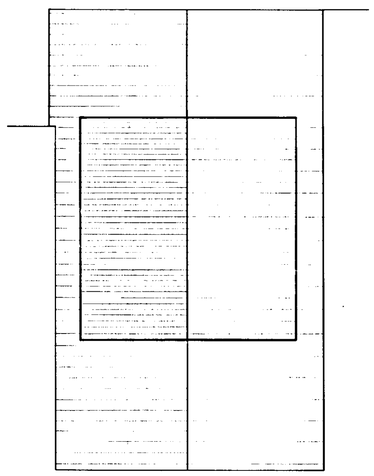

ROOF PLAN scale 1:100

AMENDED PLAN
Ref.

SOUTH HOLLAND DC
HOUSING & PLANNING
- 4 OCT 1999
Ref: 0529/99

rev	description	date
A	SILO ENCLOSURE REPOSITIONED	01·10·99

This drawing is copyright and may not be reproduced in any form, or used for any purpose other than that for which it is issued without written permission. This drawing should not be scaled and ells dimensions must be checked before work commences.

PROJECT
PROPOSED SILO ENCLOSURE
BARRINGTON MILLS. HOLBEACH


DRG TITLE
PLANS

DRAWN RJB	DRG. No.
CHECKED –	
DATE 27·05·99	SCALE A


SHEARD PARTNERS
STRUCTURAL, CIVIL AND ARCHITECT
21 HIGH STREET
MARKET DEEPING
PETERBOROUGH PE6 8ED
TEL: (01778) 348042
FAX: (01778) 346770

DETERMINED PLAN


SHT D.O.S. 970730

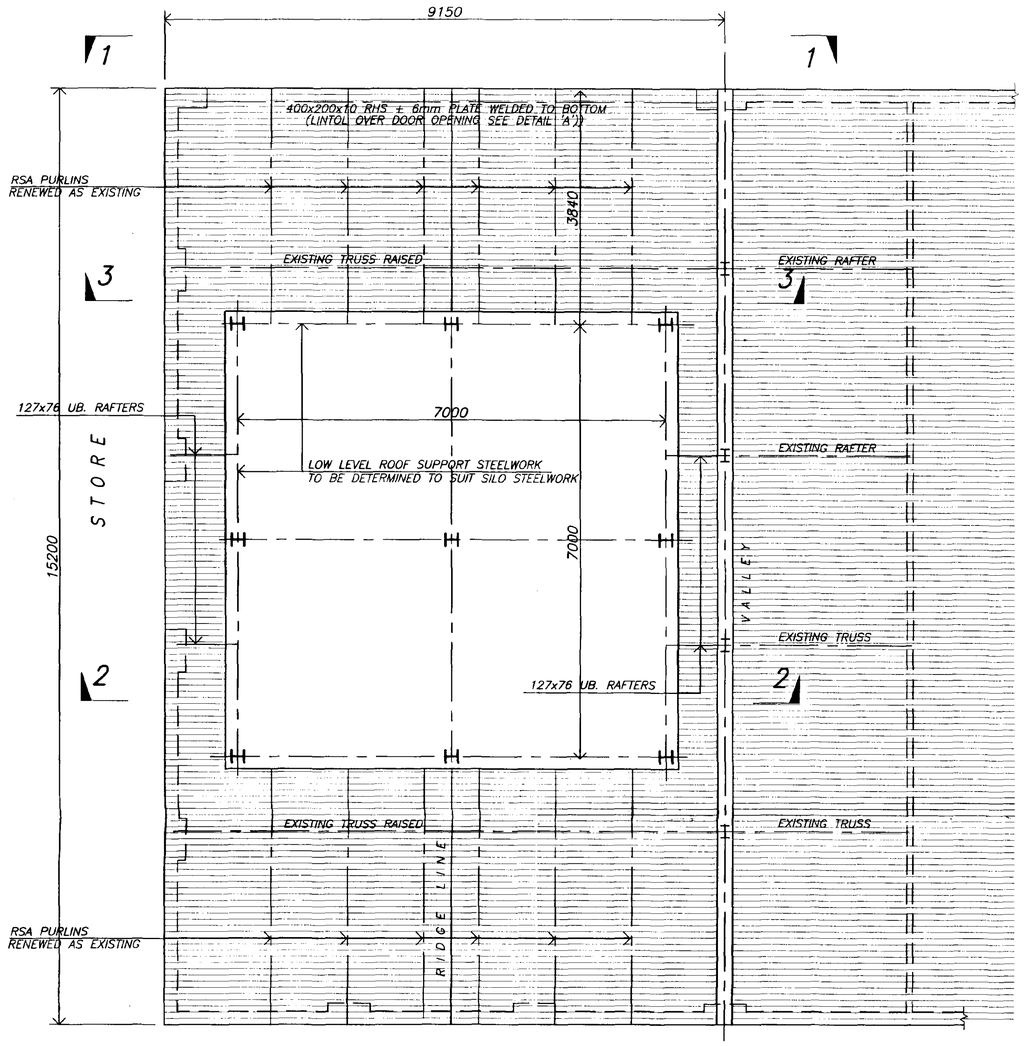


R O O F P L A N *(1:50)*

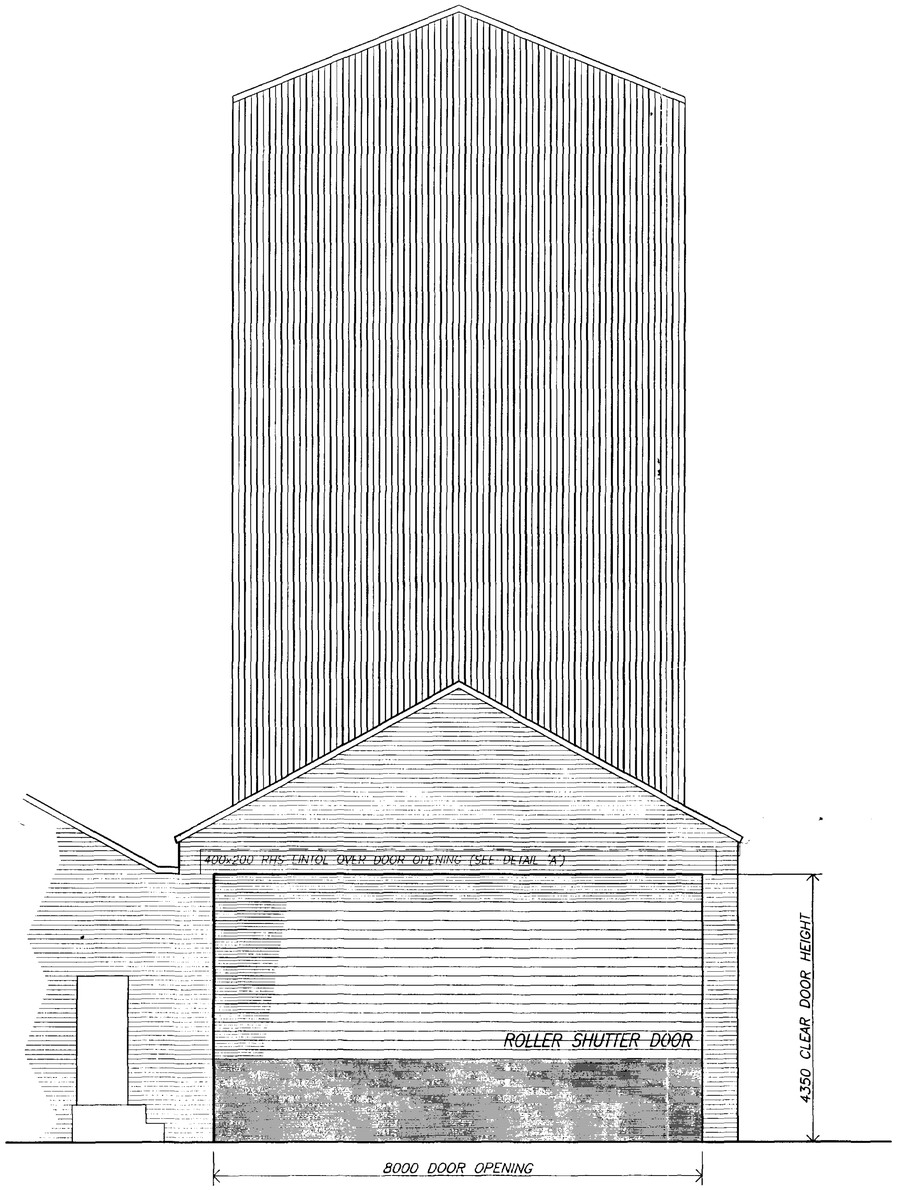


E L E V A T I O N 1 – 1

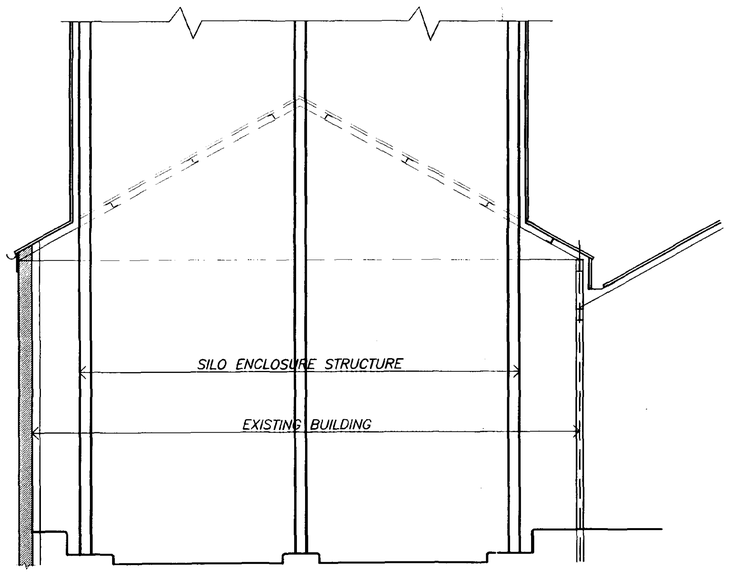

S E C T I O N 2 – 2

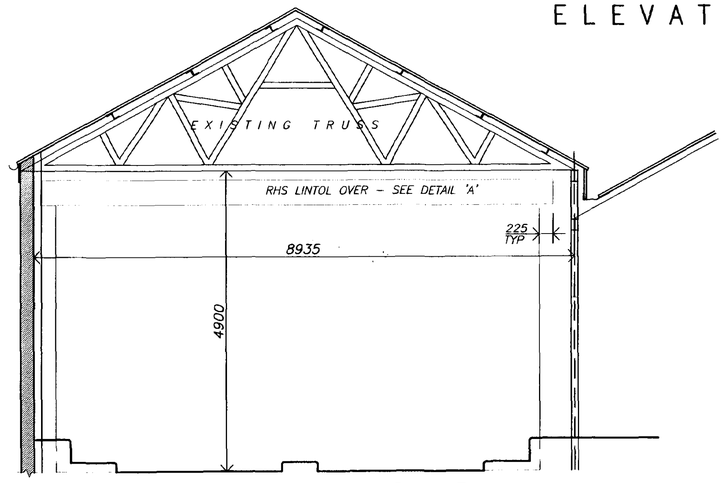

S E C T I O N 3 – 3

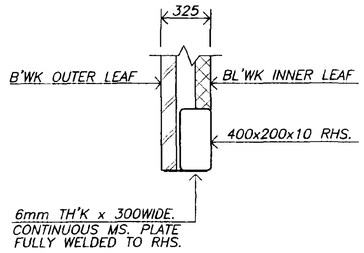

DETAIL 'A' *(1:20)*

NOTES

rev.	description	date	By
A	NOTES ADDED.	13.1.00	RD

This drawing is copyright and may not be reproduced in any form, or used for any purpose other than that for which it is issued without written permission.
This drawing should not be scaled and site dimensions must be checked before work commences.


CLIENT
SMITHS FLOUR MILLS

PROJECT
BARRINGTON MILLS, HOLBEACH
SILO ENCLOSURE


DRG. TITLE
MODIFICATIONS TO
EXISTING ROOF

DRAWN	RD	DRG. No.	Rev.
CHECKED		2753/05	A
DATE	22.2.00	SCALE 1:50	A1


SHEARD PARTNERSHIP
STRUCTURAL, CIVIL AND ARCHITECTURAL CONSULTANTS
21 HIGH STREET
MARKET DEEPING
PETERBOROUGH PE6 8ED
TEL: (01778) 348042
FAX: (01778) 346770

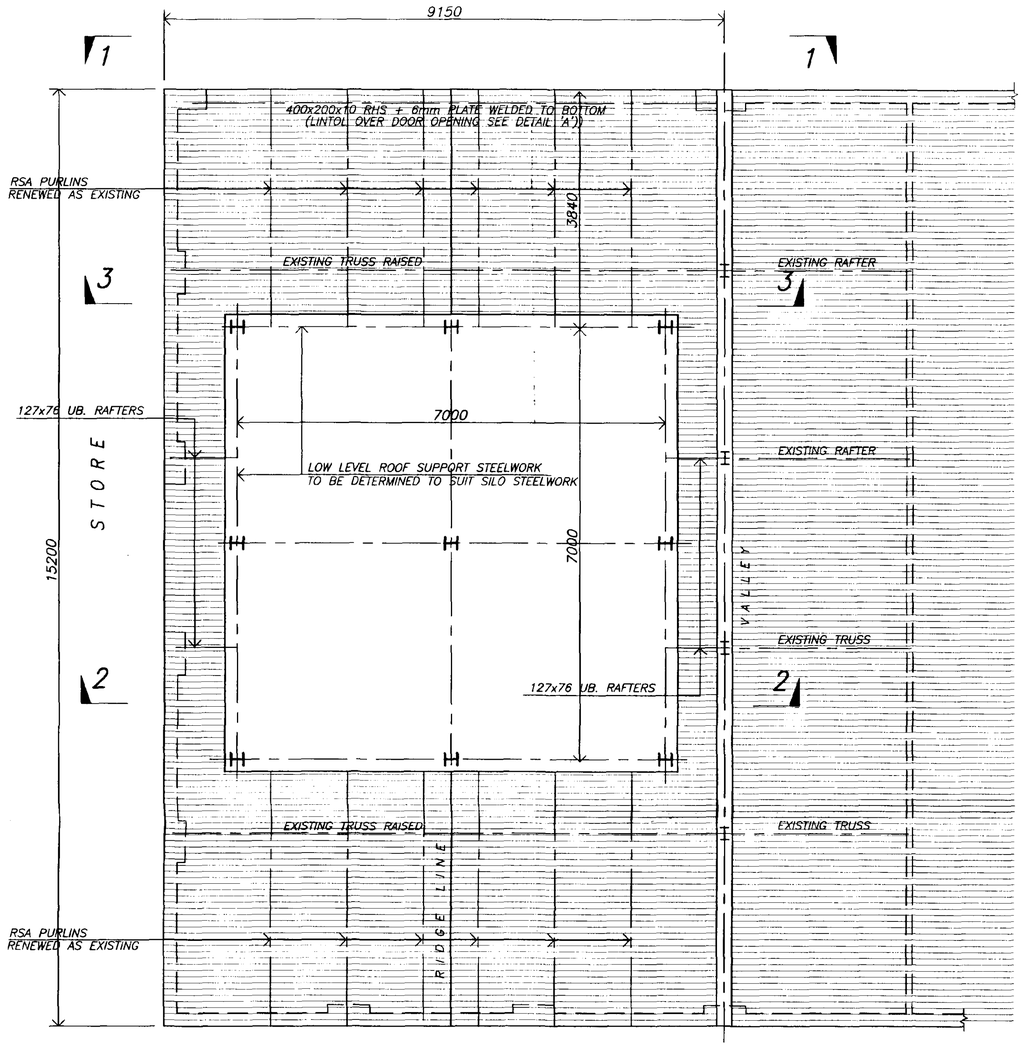


ROOF PLAN (1:50)

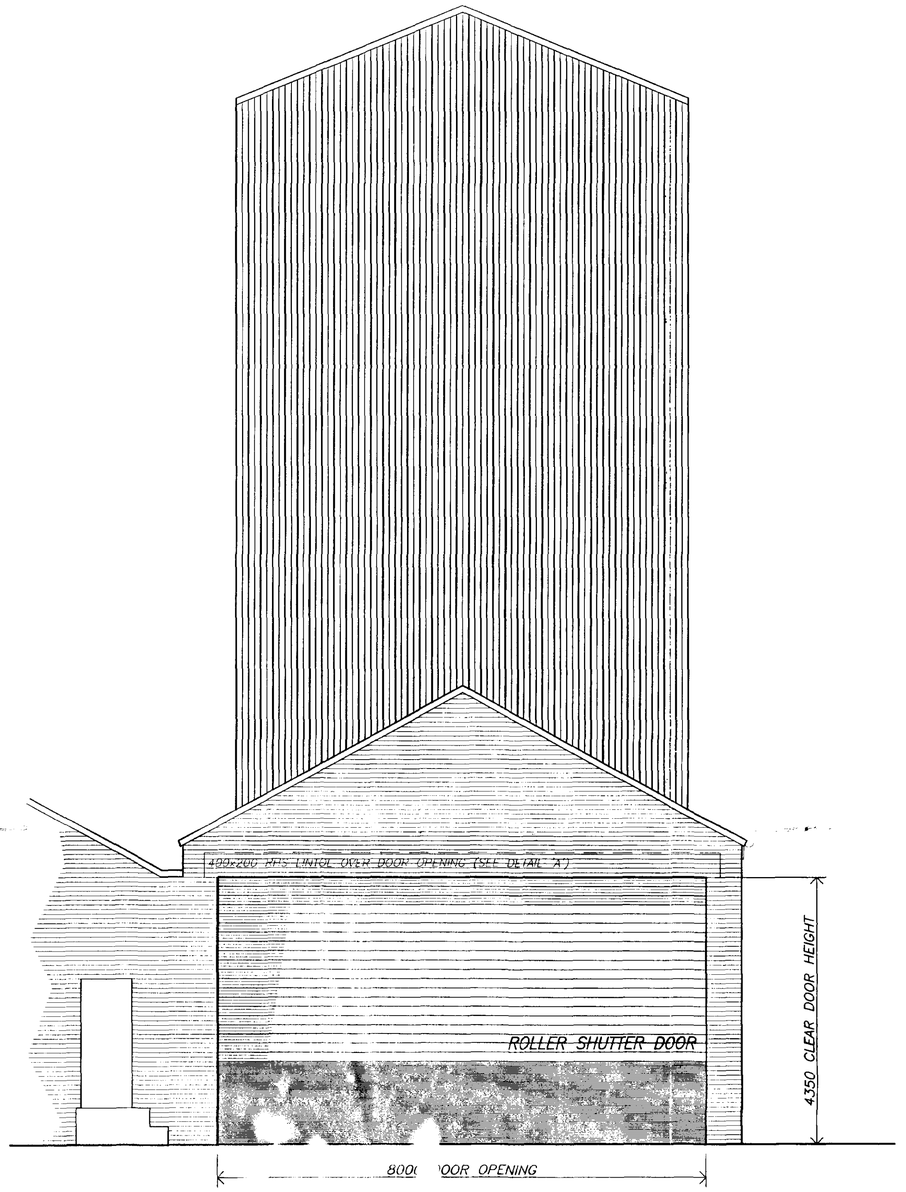


ELEVATION 1-1

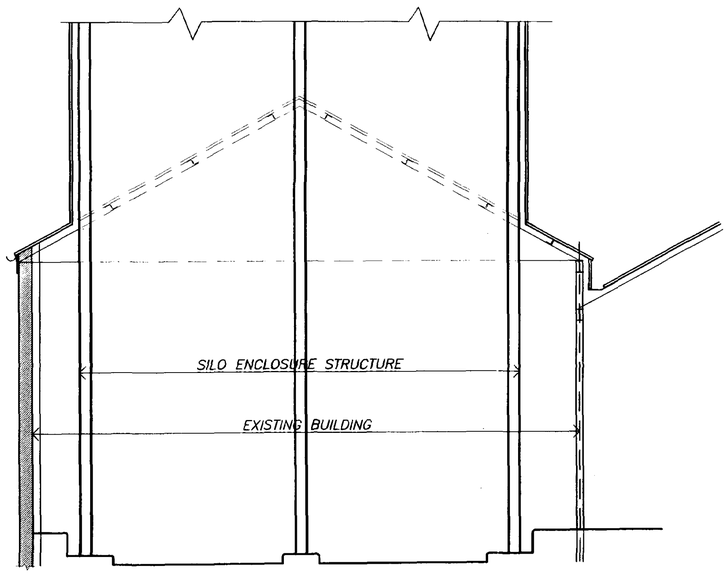

SECTION 2-2

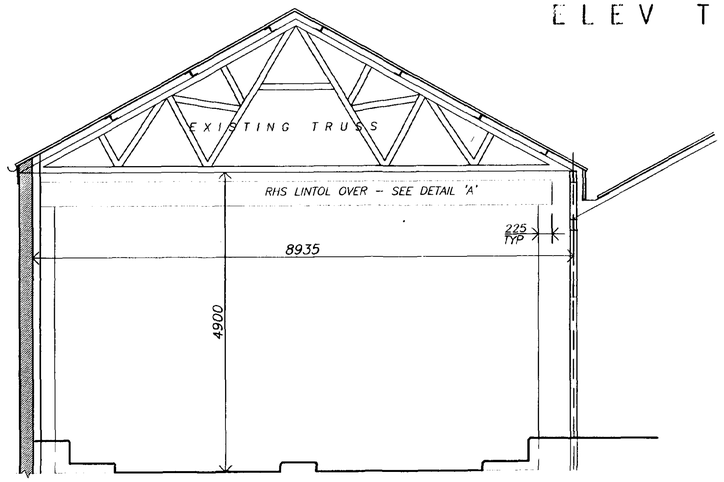

SECTION 3-3

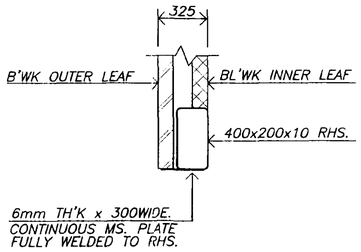

DETAIL 'A' (1:20)

NOTES

rev.	description	date	By
A	NOTES ADDED.	13.1.00	RD

This drawing is copyright and may not be reproduced in any form, or used for any purpose other than that for which it is issued without written permission.
This drawing should not be scaled and site dimensions must be checked before work commences.

CLIENT
SMITHS FLOUR MILLS

PROJECT
BARRINGTON MILLS, HOLBEACH
SILO ENCLOSURE

DRG. TITLE
MODIFICATIONS TO EXISTING ROOF

DRAWN RD	DRG. No. 2753/05		Rev. A
CHECKED			
DATE 22.2.00	SCALE 1:50		A1

SHEARD PARTNERSHIP
STRUCTURAL, CIVIL AND ARCHITECTURAL CONSULTANTS
21 HIGH STREET
MARKET DEEPING
PETERBOROUGH PE6 8ED
TEL: (01778) 348042
FAX: (01778) 346770