



Scale 1/100

23 metres

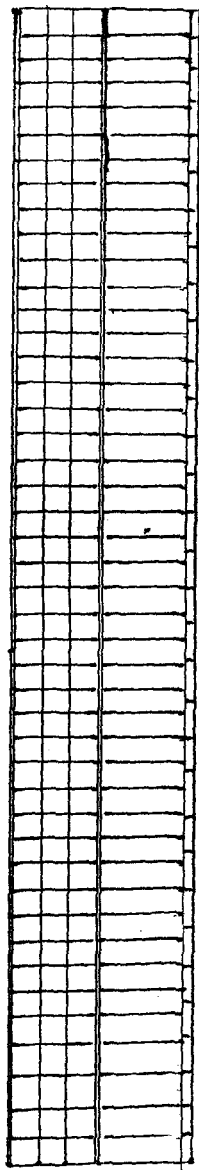

NORTH SOUTH
ELEVATION

4 INCH
CONCRETE
BLOCKS

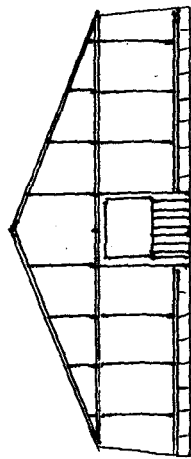

EAST - WEST
ELEVATION

9 metres



Type of Glasshouse (Stanley)

Galvanised steel frame


Wooden Sections, glass Panels

Single course of 4 inch block
all around.

3.500

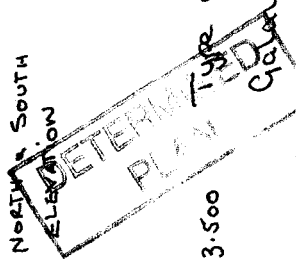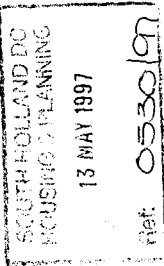

Scale 1/1000

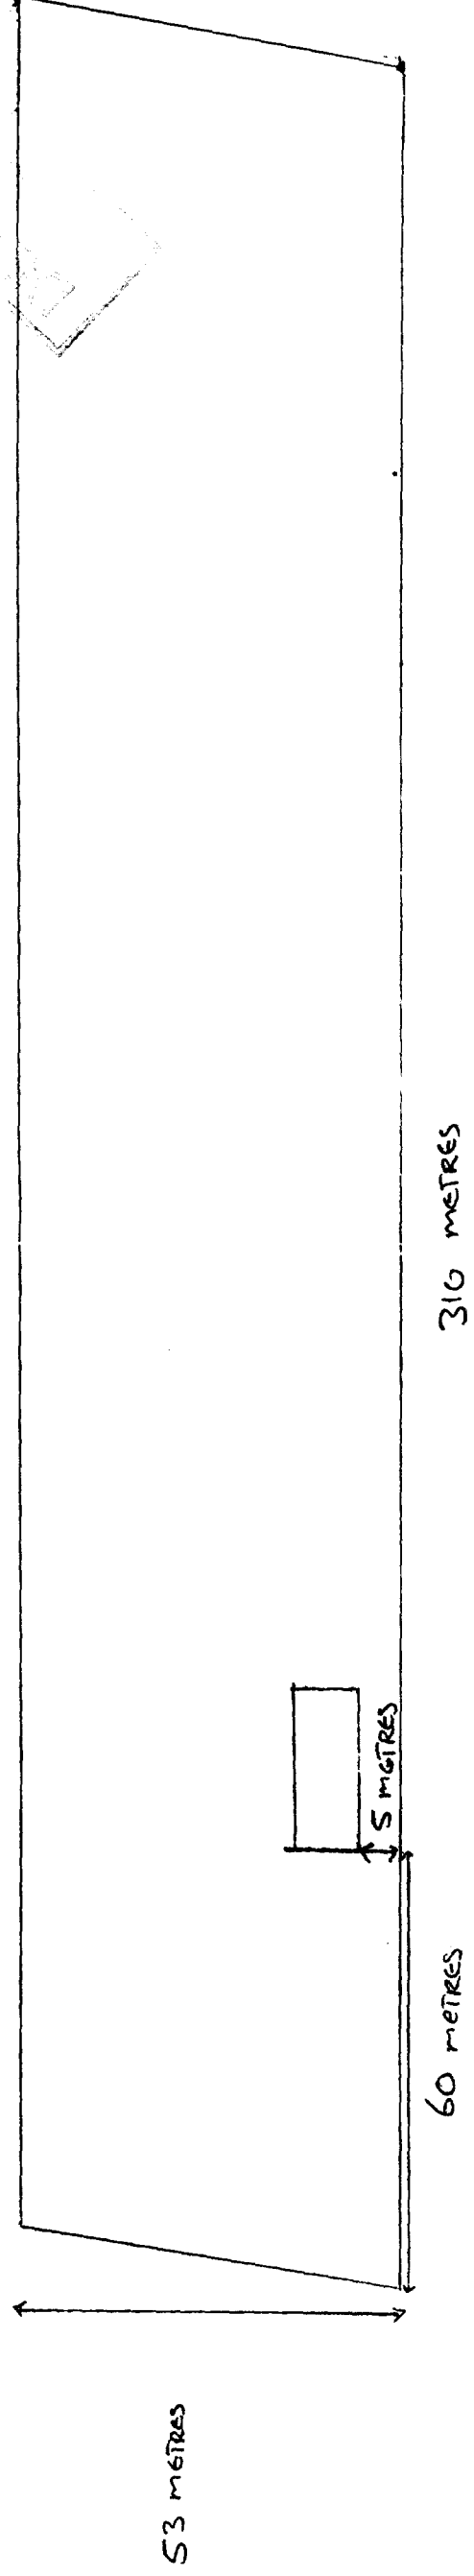

SOUTH HOLLAND DC
HOUSING & PLANNING
13 MAY 1997
Ref: OS30/97