



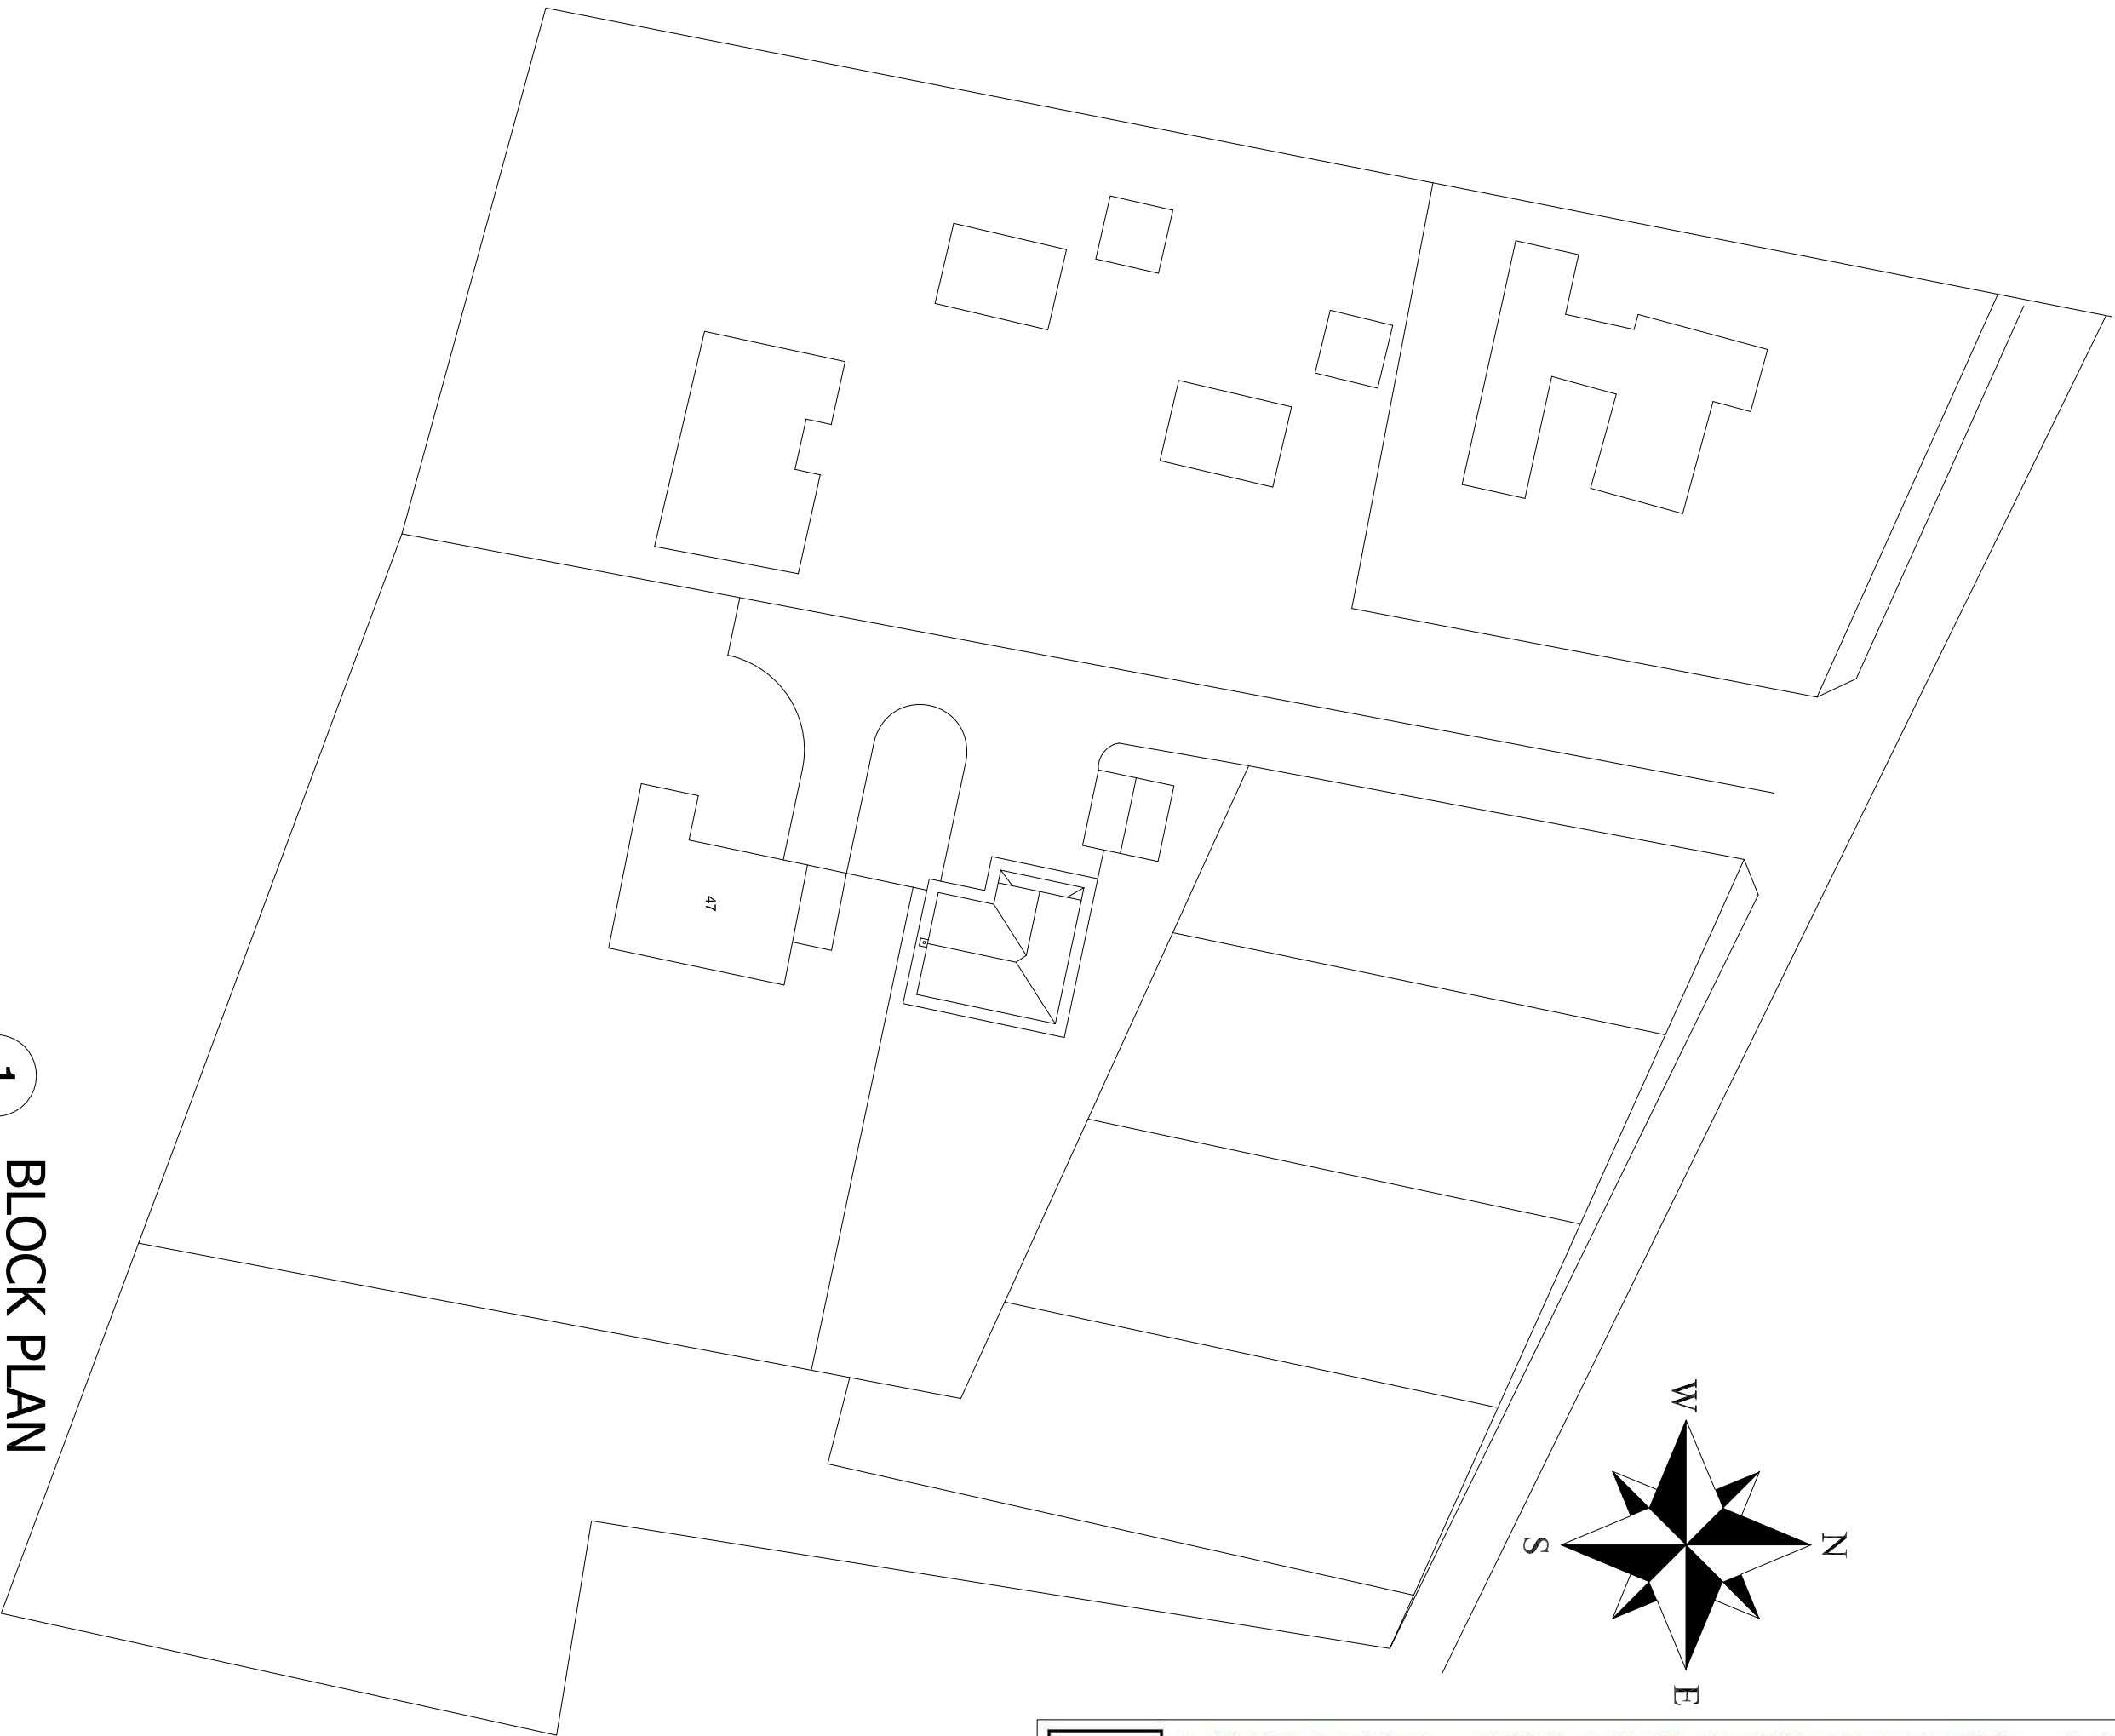

1
BLOCK PLAN

Scale: 1:500
0 5000 10000

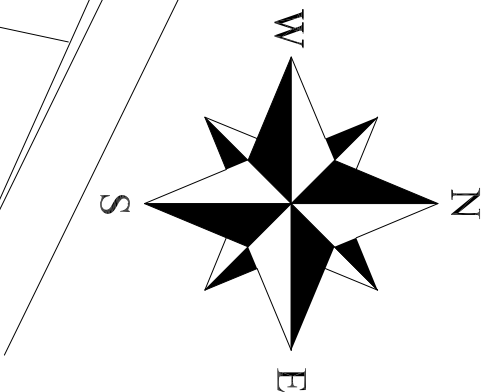

This plan was printed from Slicet on 10-May-2013
and is not for use within a legal document.
The information is indicative only.
Please do not scale from the map
Indicative Scale 1:2500

47 Low Lane Holbeach



2
SITE LOCATION PLAN

Scale: 1:2500

Title:

Erection of dwelling and
detached double garage at
land adjacent 47 Low Lane,
Holbeach

Block Plan & Site Location
Plan

Drawn

by:

DJR

Scale:

1:500
& 1:2500

@ A2

Drawing

Ref:

001

Date:

10/07/13