
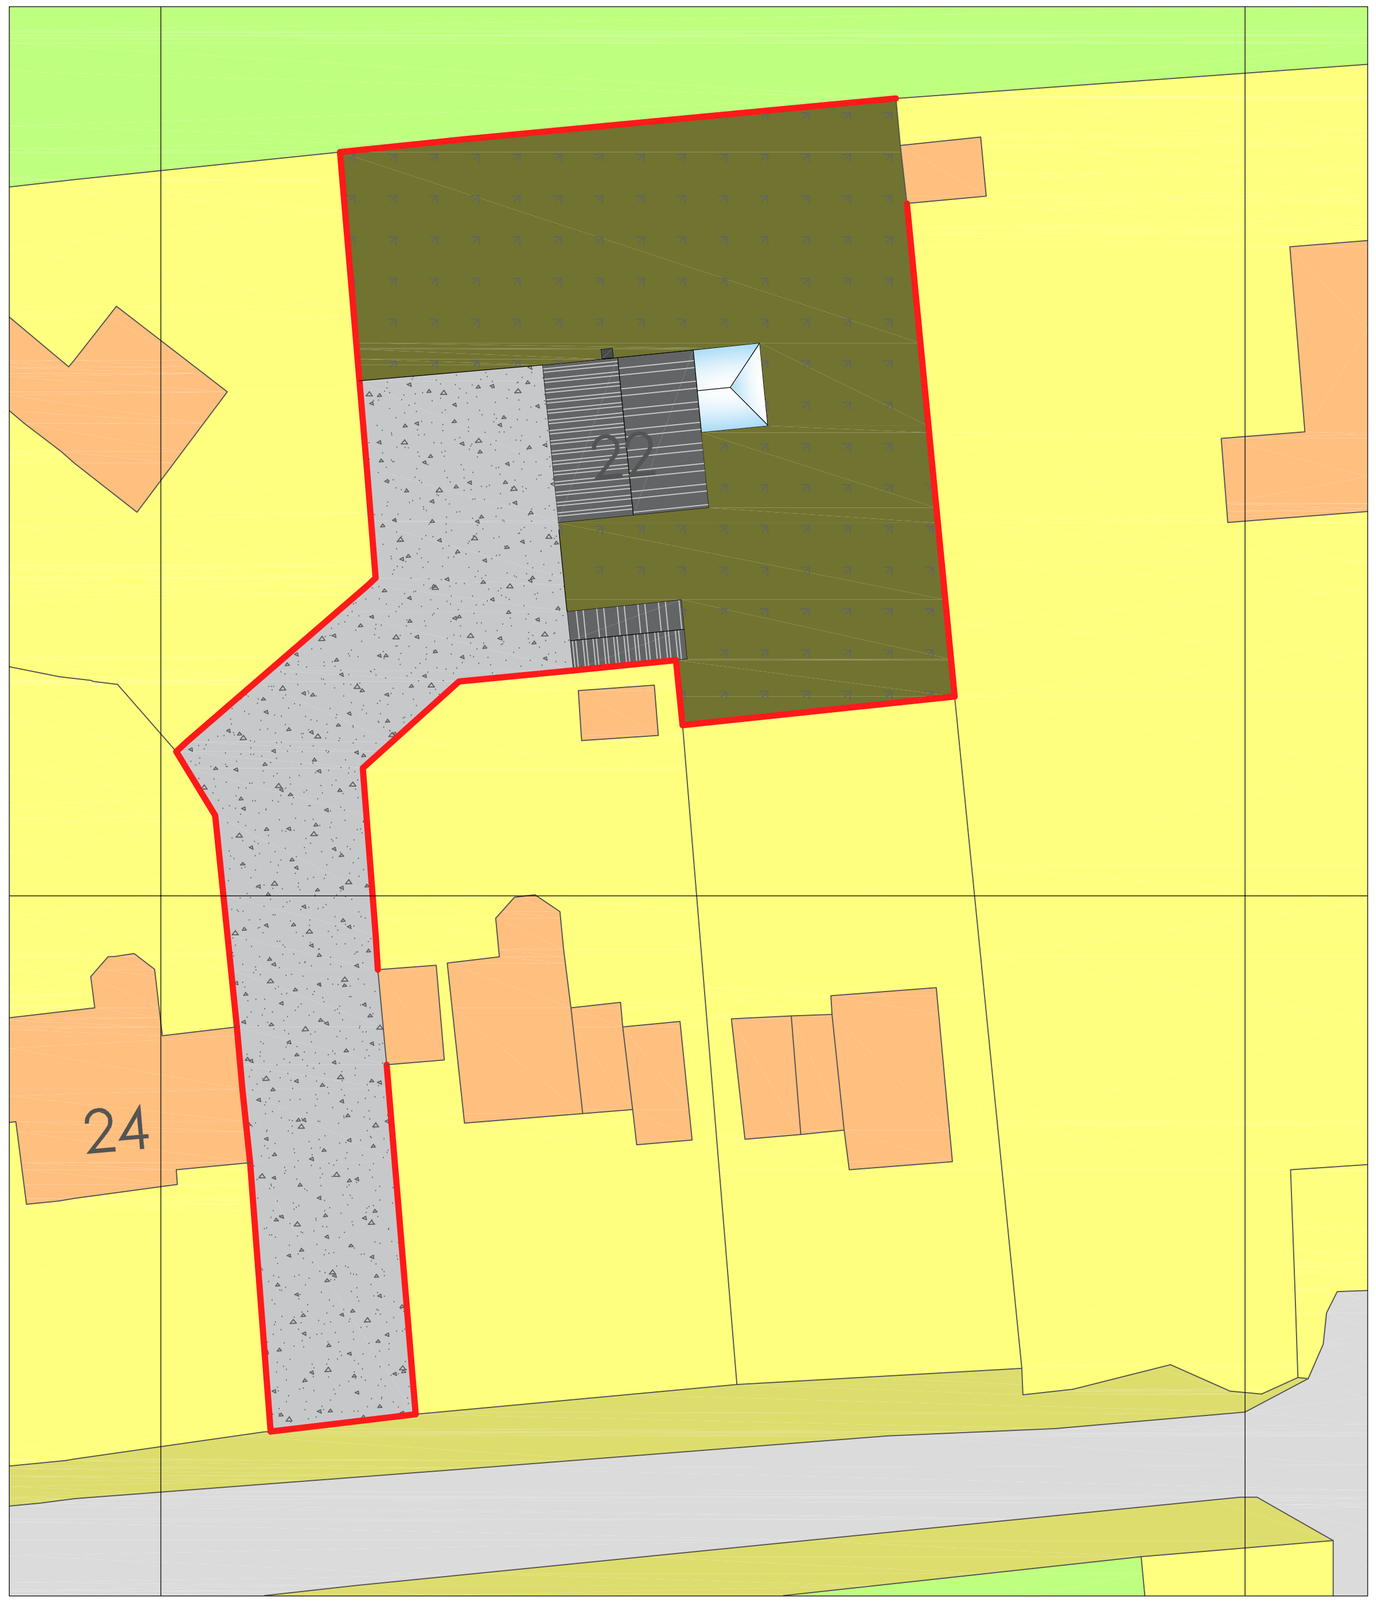


Existing Block Plan

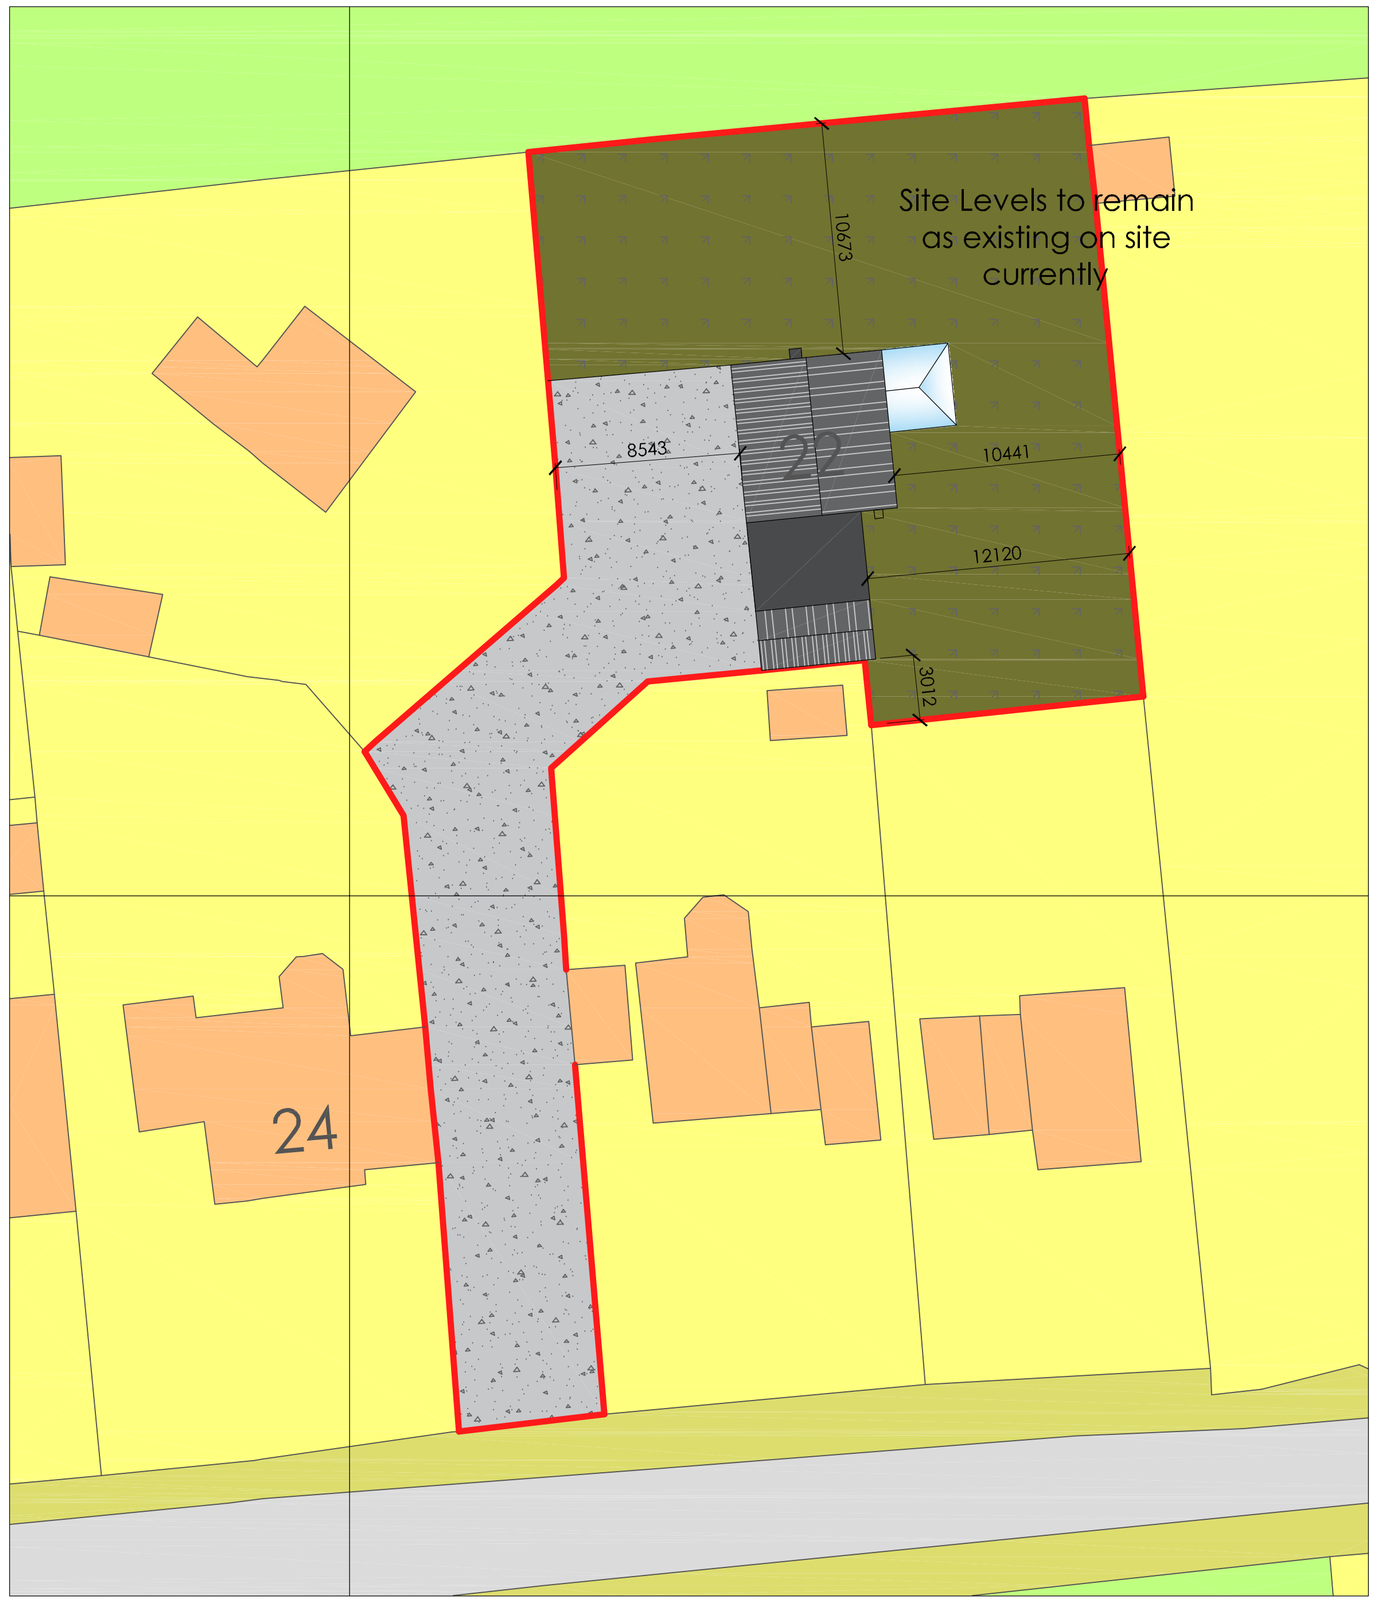

Proposed Block Plan

0 5 10 15

scale in metres 1:200

Rev	Date	Description	By
B	05.06.2022	DIMENSIONS ADDED AS REQUESTED	DB
A	01.05.2022	FIRST ISSUE	DB

DESIGNED BY

DB Building Designs

21 Clapper Lane, Clenchwarton
Kings Lynn, PE34 4AN
dean@dbbuildingdesigns.co.uk

Drawing Title
Block Plans

Project Title
Side Extension

Address
22 Crown Avenue,
Holbeach, PE12 8EU

Scale	Drawn By	Date
1:200 @ A1	DB	01.05.2022

Drawing no.	Revision
10382-03	B