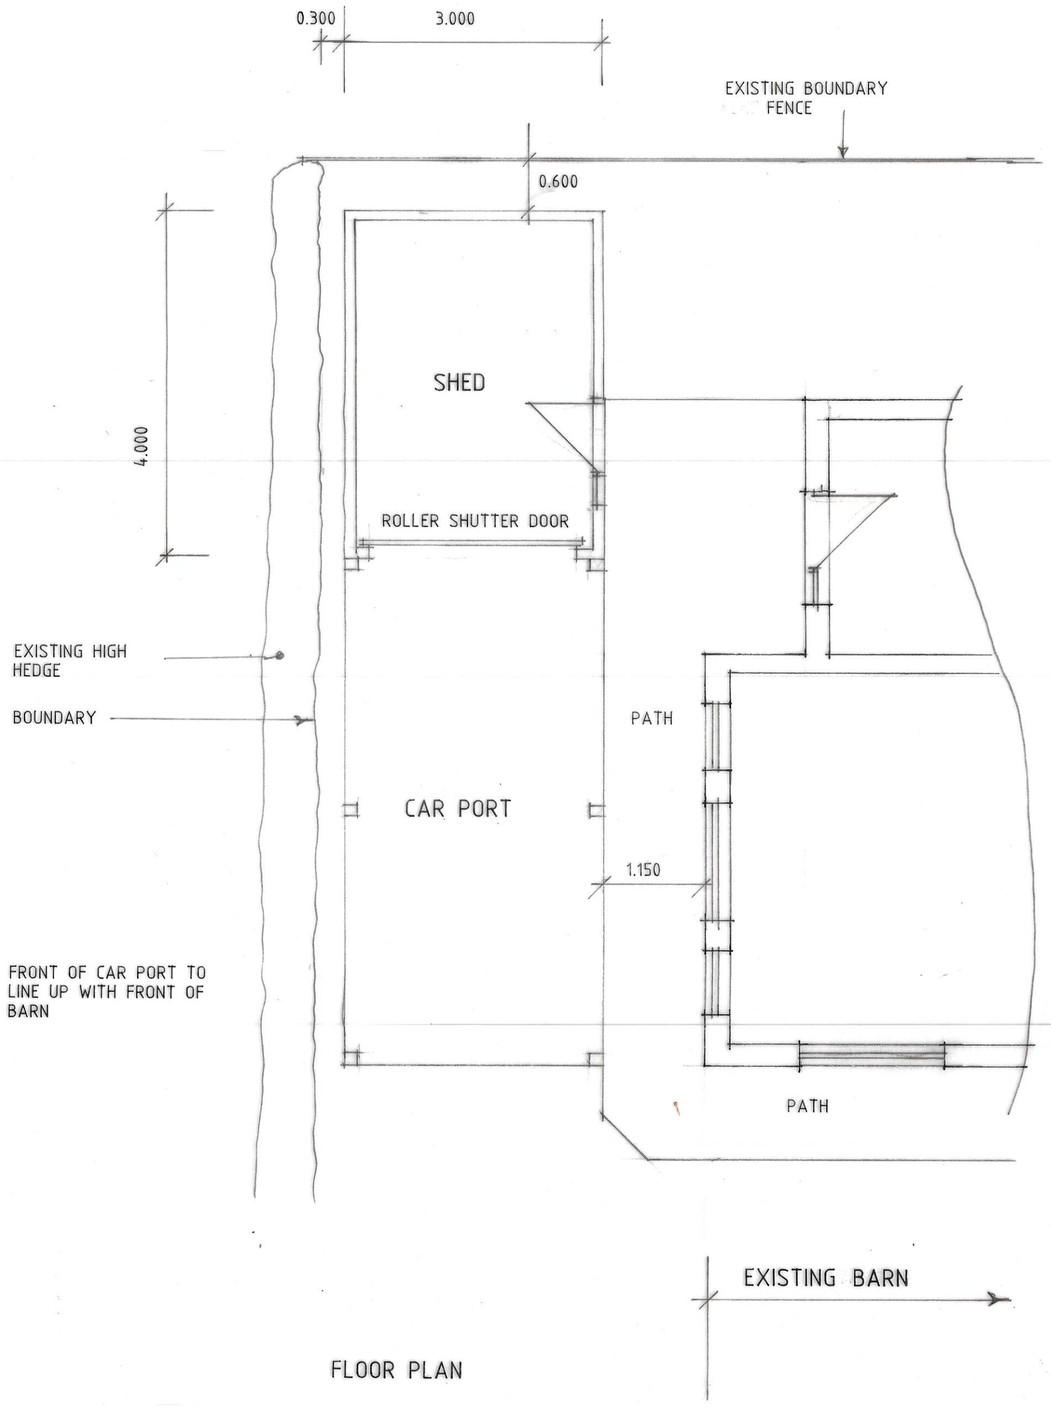


FLOOR PLAN

ROOF

GLADCO 0.7 THICK GREEN COAT PURAL COATED ROOF SHEETS IN COPPER BROWN

SHED WALLS


TO BE CLAD IN U.F. TIMBER THERMO WOOD T & G CLADDING FINISHED IN BLACK OIL TO MATCH BARN

DOOR AND WINDOW IN ANTHRACITE TO MATCH BARN


3 COURSES OF BLUE ENGINEERING BRICKS AT BASE TO MATCH BARN

CAR PORT


OAK FRAME CONSTRUCTION

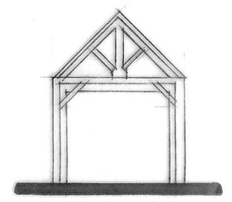


FRONT

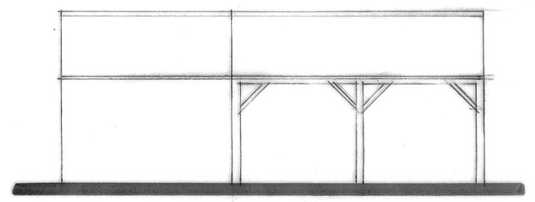


SIDE

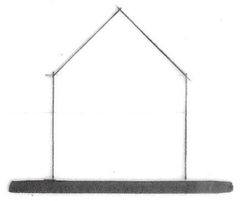

REAR

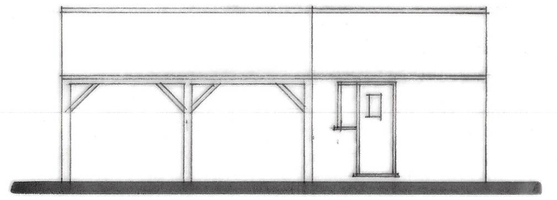

SIDE

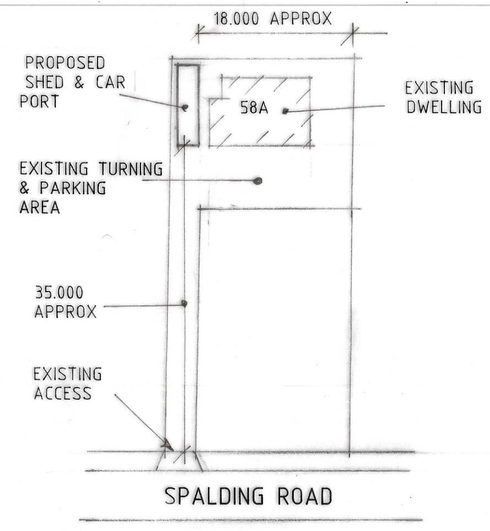

SITE PLAN

A - ALTS - 9.7.25

Status DESIGN
CONSULTANTS IN ARCHITECTURE & PLANNING

PROPOSED SHED & CAR PORT AT 58A SPALDING ROAD, HOLBEACH FOR

MR. L. CHAPLIN.

PROPOSED PLAN

1:50 1:100 1:500 | SD25-015/1

MAY-25 | B.GILHAM.

Westfield Lodge, Low Lane, Holbeach, Lincs. PE12 7PW
Tel: 01406 424343
Email: info@status-design.co.uk