

FASCIA PLAN: 1:25 @ A3

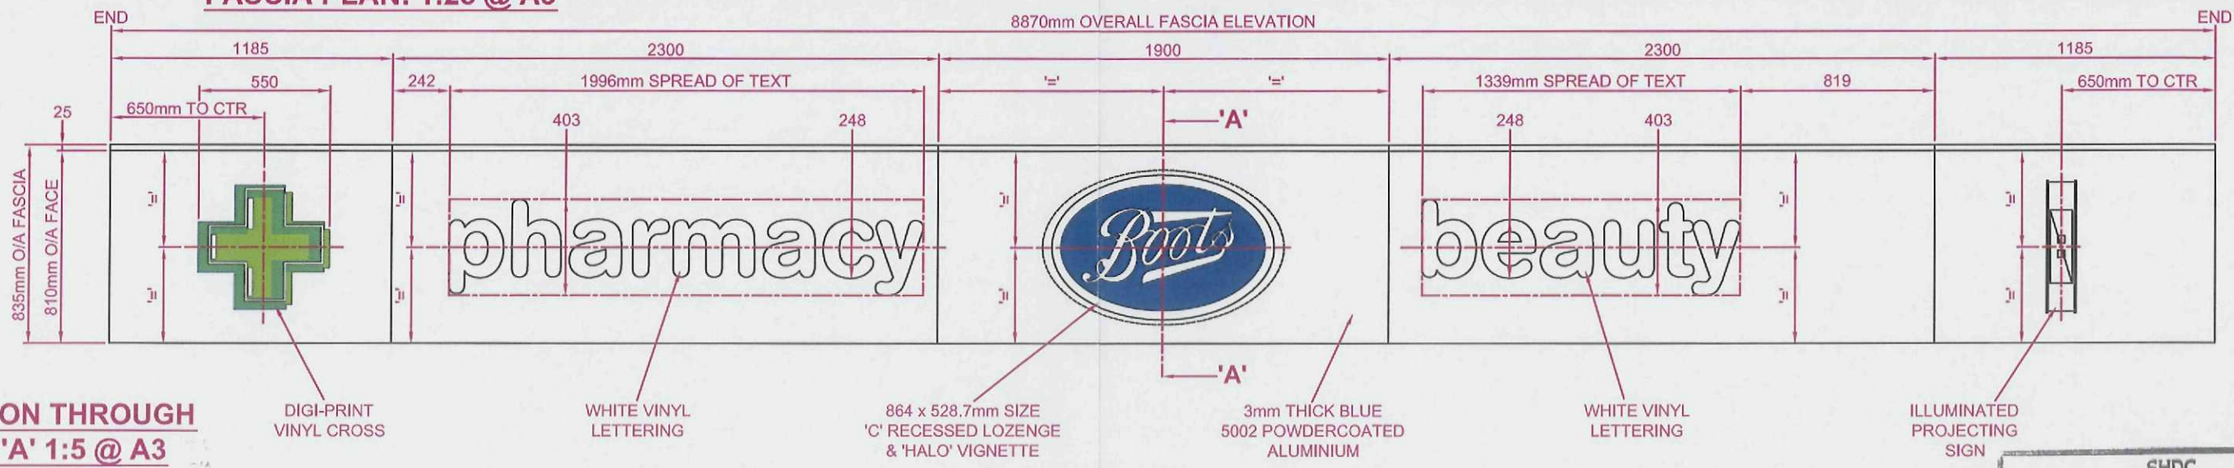

SECTION THROUGH 'A' - 'A' 1:5 @ A3

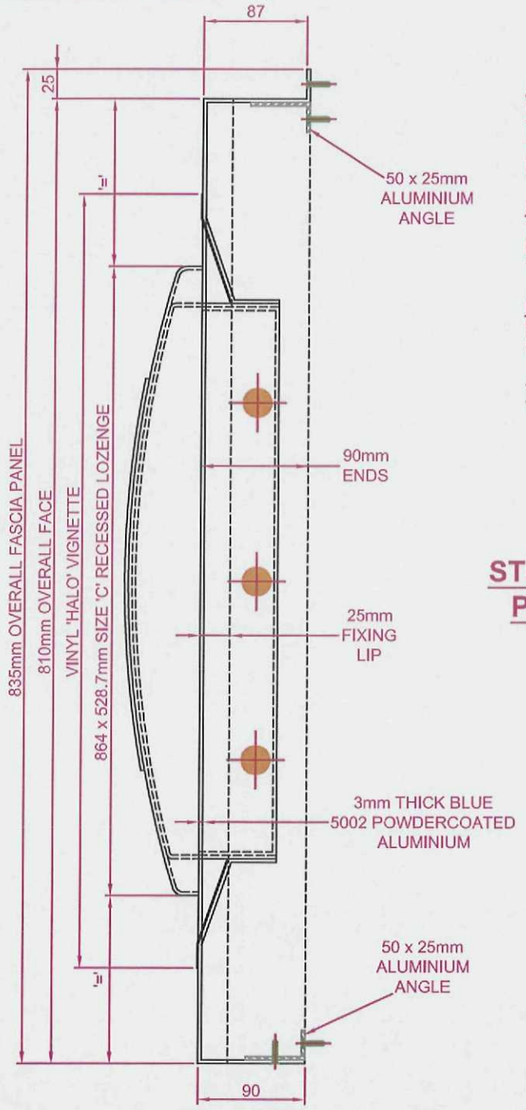


FASCIA PANELS:
EXISTING FASCIA PANELS ARE TO BE REMOVED FROM THE STORE ELEVATION, AND 5 No NEW PANELS, MANUFACTURED IN 3mm THICK BLUE POWDERCOATED 5002 ALUMINIUM, ARE TO BE MOUNTED AND SCREW FIXED IN THEIR PLACE. NEW PANELS REQUIRE TOP AND BOTTOM RETURNS, 25mm FIXING LIPS AND ENDS. NEW 50 x 25mm ALUMINIUM ANGLES ARE REQUIRED TO MOUNT NEW PANELS TO THE EXISTING BACKGROUND. ANGLES TO RUN THE FULL INTERNAL LENGTH OF THE FASCIA ELEVATION.

LOZENGE DETAILS:
1 No 864 x 528.7mm SIZE 'C' RECESSED LOZENGE IS TO BE FITTED INTO THE FASCIA PANEL AS SHOWN ABOVE. THE NEW LOZENGE REQUIRES A DIGI-PRINT VINYL HALO VIGNETTE TO BE FITTED BEHIND, AND IS TO BE INTERNALLY ILLUMINATED BY NEW FLOURESCENT TUBES.

LETTERING AND CROSS DETAILS:
NEW WHITE VINYL 'PHARMACY' AND 'BEAUTY' TEXT, IN BOOTS STANDARD AG BOOK FONT, IS TO BE APPLIED TO THE PANELS AS SHOWN ABOVE. LETTERING IS TO BE NON-ILLUMINATED.

1 No 550mm DIGI-PRINT VINYL CROSS IS TO BE FACED ONTO THE LEFT HAND FASCIA PANEL AS SHOWN ABOVE. NEW DIGI-PRINT IS TO BE NON-ILLUMINATED.

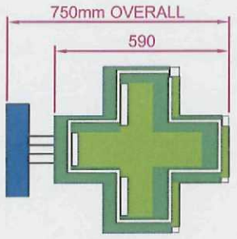




NEW PROJECTING SIGN: 1:20 @ A3

PROJECTING SIGN:
1 No ILLUMINATED CROSS SIGN IS TO BE FITTED TO THE NEW RIGHT HAND FASCIA PANEL AS SHOWN ABOVE. THE SIGN COMPRISES OF A BUILT OUT ACRYLIC CROSS-SHAPED CENTRE SECTION, WITH CLEAR ACRYLIC FITTED TO THE SIDES TO MATCH CENTRE SECTION PROFILE, AND DIGI-PRINT VINYL FACED OVER THE CLEAR ACRYLIC. 2 No TUBE BRACKETS ARE FITTED TO AN ENCASED FIXING PLATE, TO BE USED FOR SIGNAGE MOUNTING. SIGN TO BE ILLUMINATED BY INTERNAL L.E.D.s. PHARMACY CROSS SIGN IS TO BE SUPPLIED BY SIGN SPECIALIST.

SHDC
Planning & Development
2 0 JUL 2009
Ref: 0535/09

STORE ELEVATION PLAN 1:50 @ A3

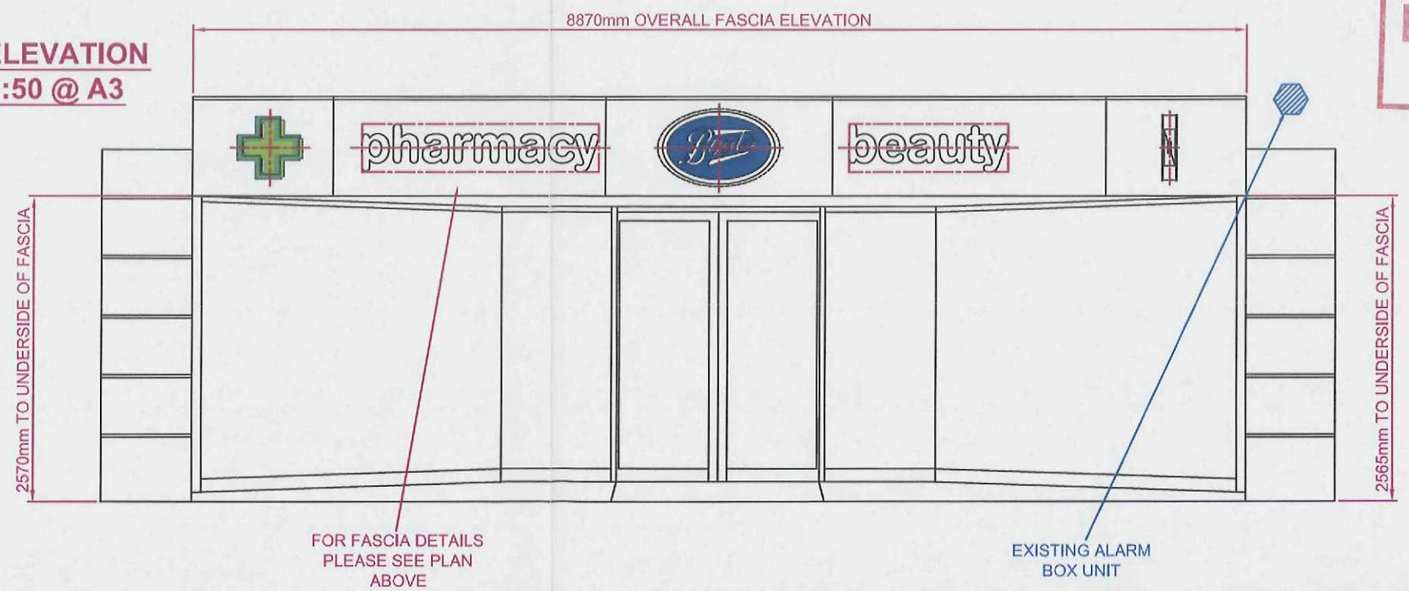

DETERMINED PLAN

DRAWING TITLE:	NEW STORE FASCIA DETAILS
CONTRACT:	BTC 229 HOLBEACH
SITE CONTACT:	SITE TEL: .....
SCALE: SEE DRG	DRAWN: J.H.
JOB No: B0959	DATE: 13/07/09
DRAWING NUMBER	09-142

merrill brown
GRP Design & Fabrication,
Manufacturers of the Geltex System,
Corporate Signing and Display.
Maythorn Mill, Trent Lane,
Nottingham NG2 4DS
Tel: 0115 950 6669
Fax: 0115 950 3486
email: info@merrillbrown.co.uk