GRP Design & Fabrication
Corporate Signing and Display

merrill brown

Maythorn Mill, Trent Lane
Nottingham NG2 4DS
Tel: 0115 950 6669


DETERMINED PLAN

SHDC
Planning & Development
20 JUL 2009
Ref: 0535/09

Existing :



Proposed :

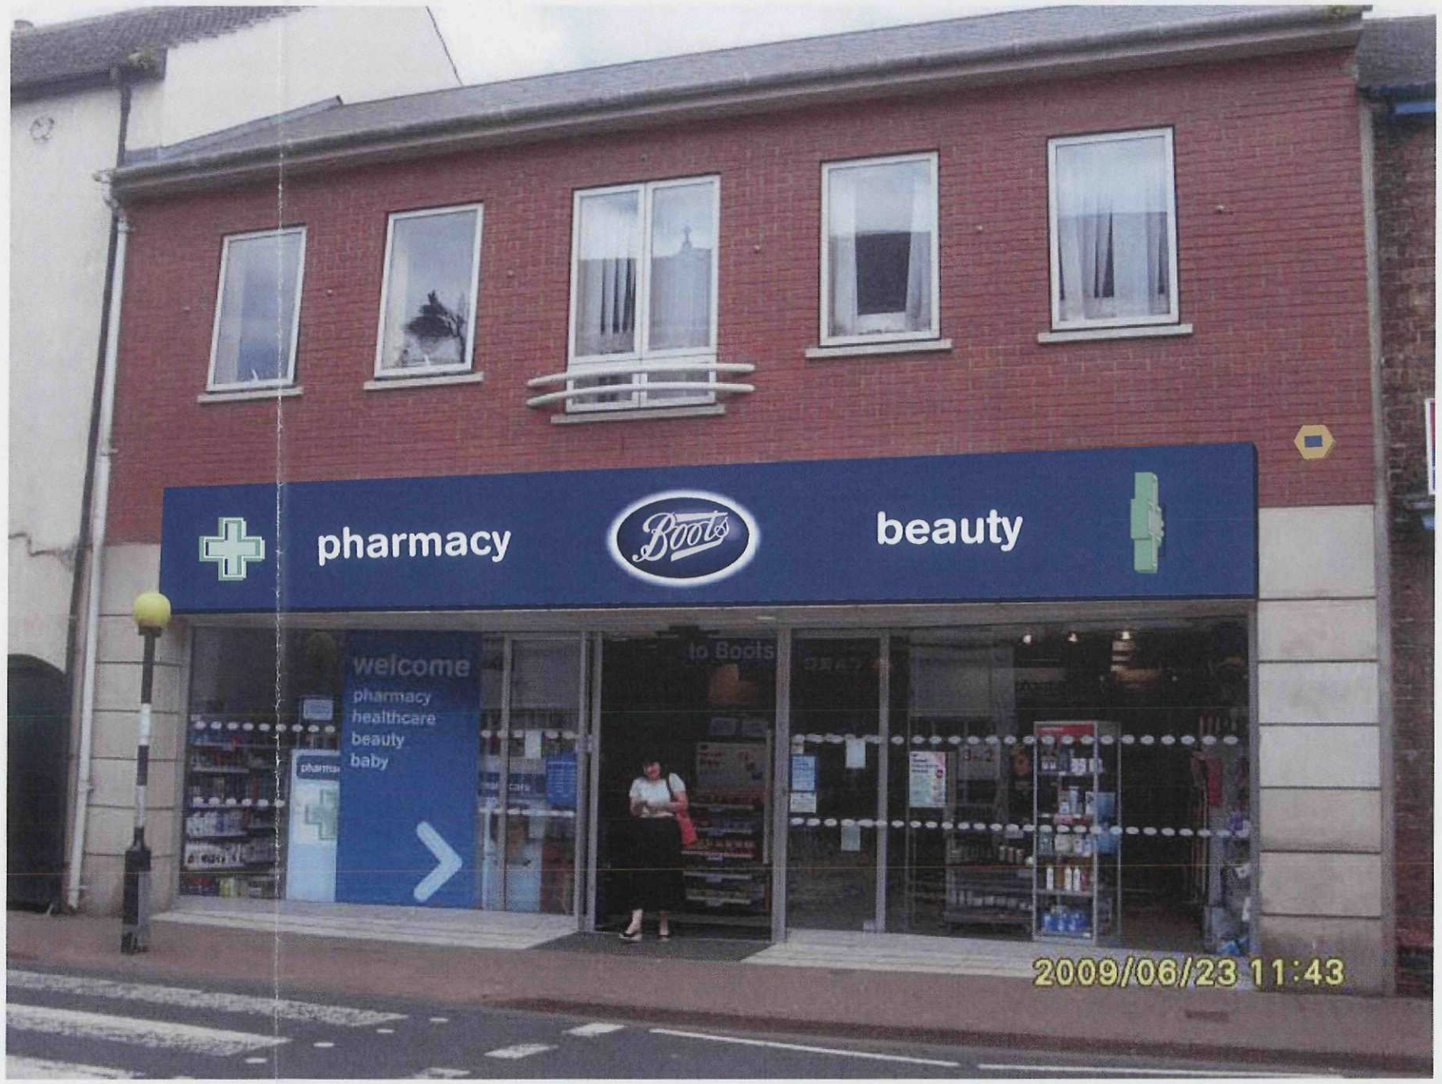

JOB.No: B0959	DRAWING TITLE : Modified Proposed Montage Scheme	CONTRACT : BTC Holbeach Rev.B	SCALE : N.T.S.	DRAWN : Barbora Fuchsova	DATE : 01/07/2009