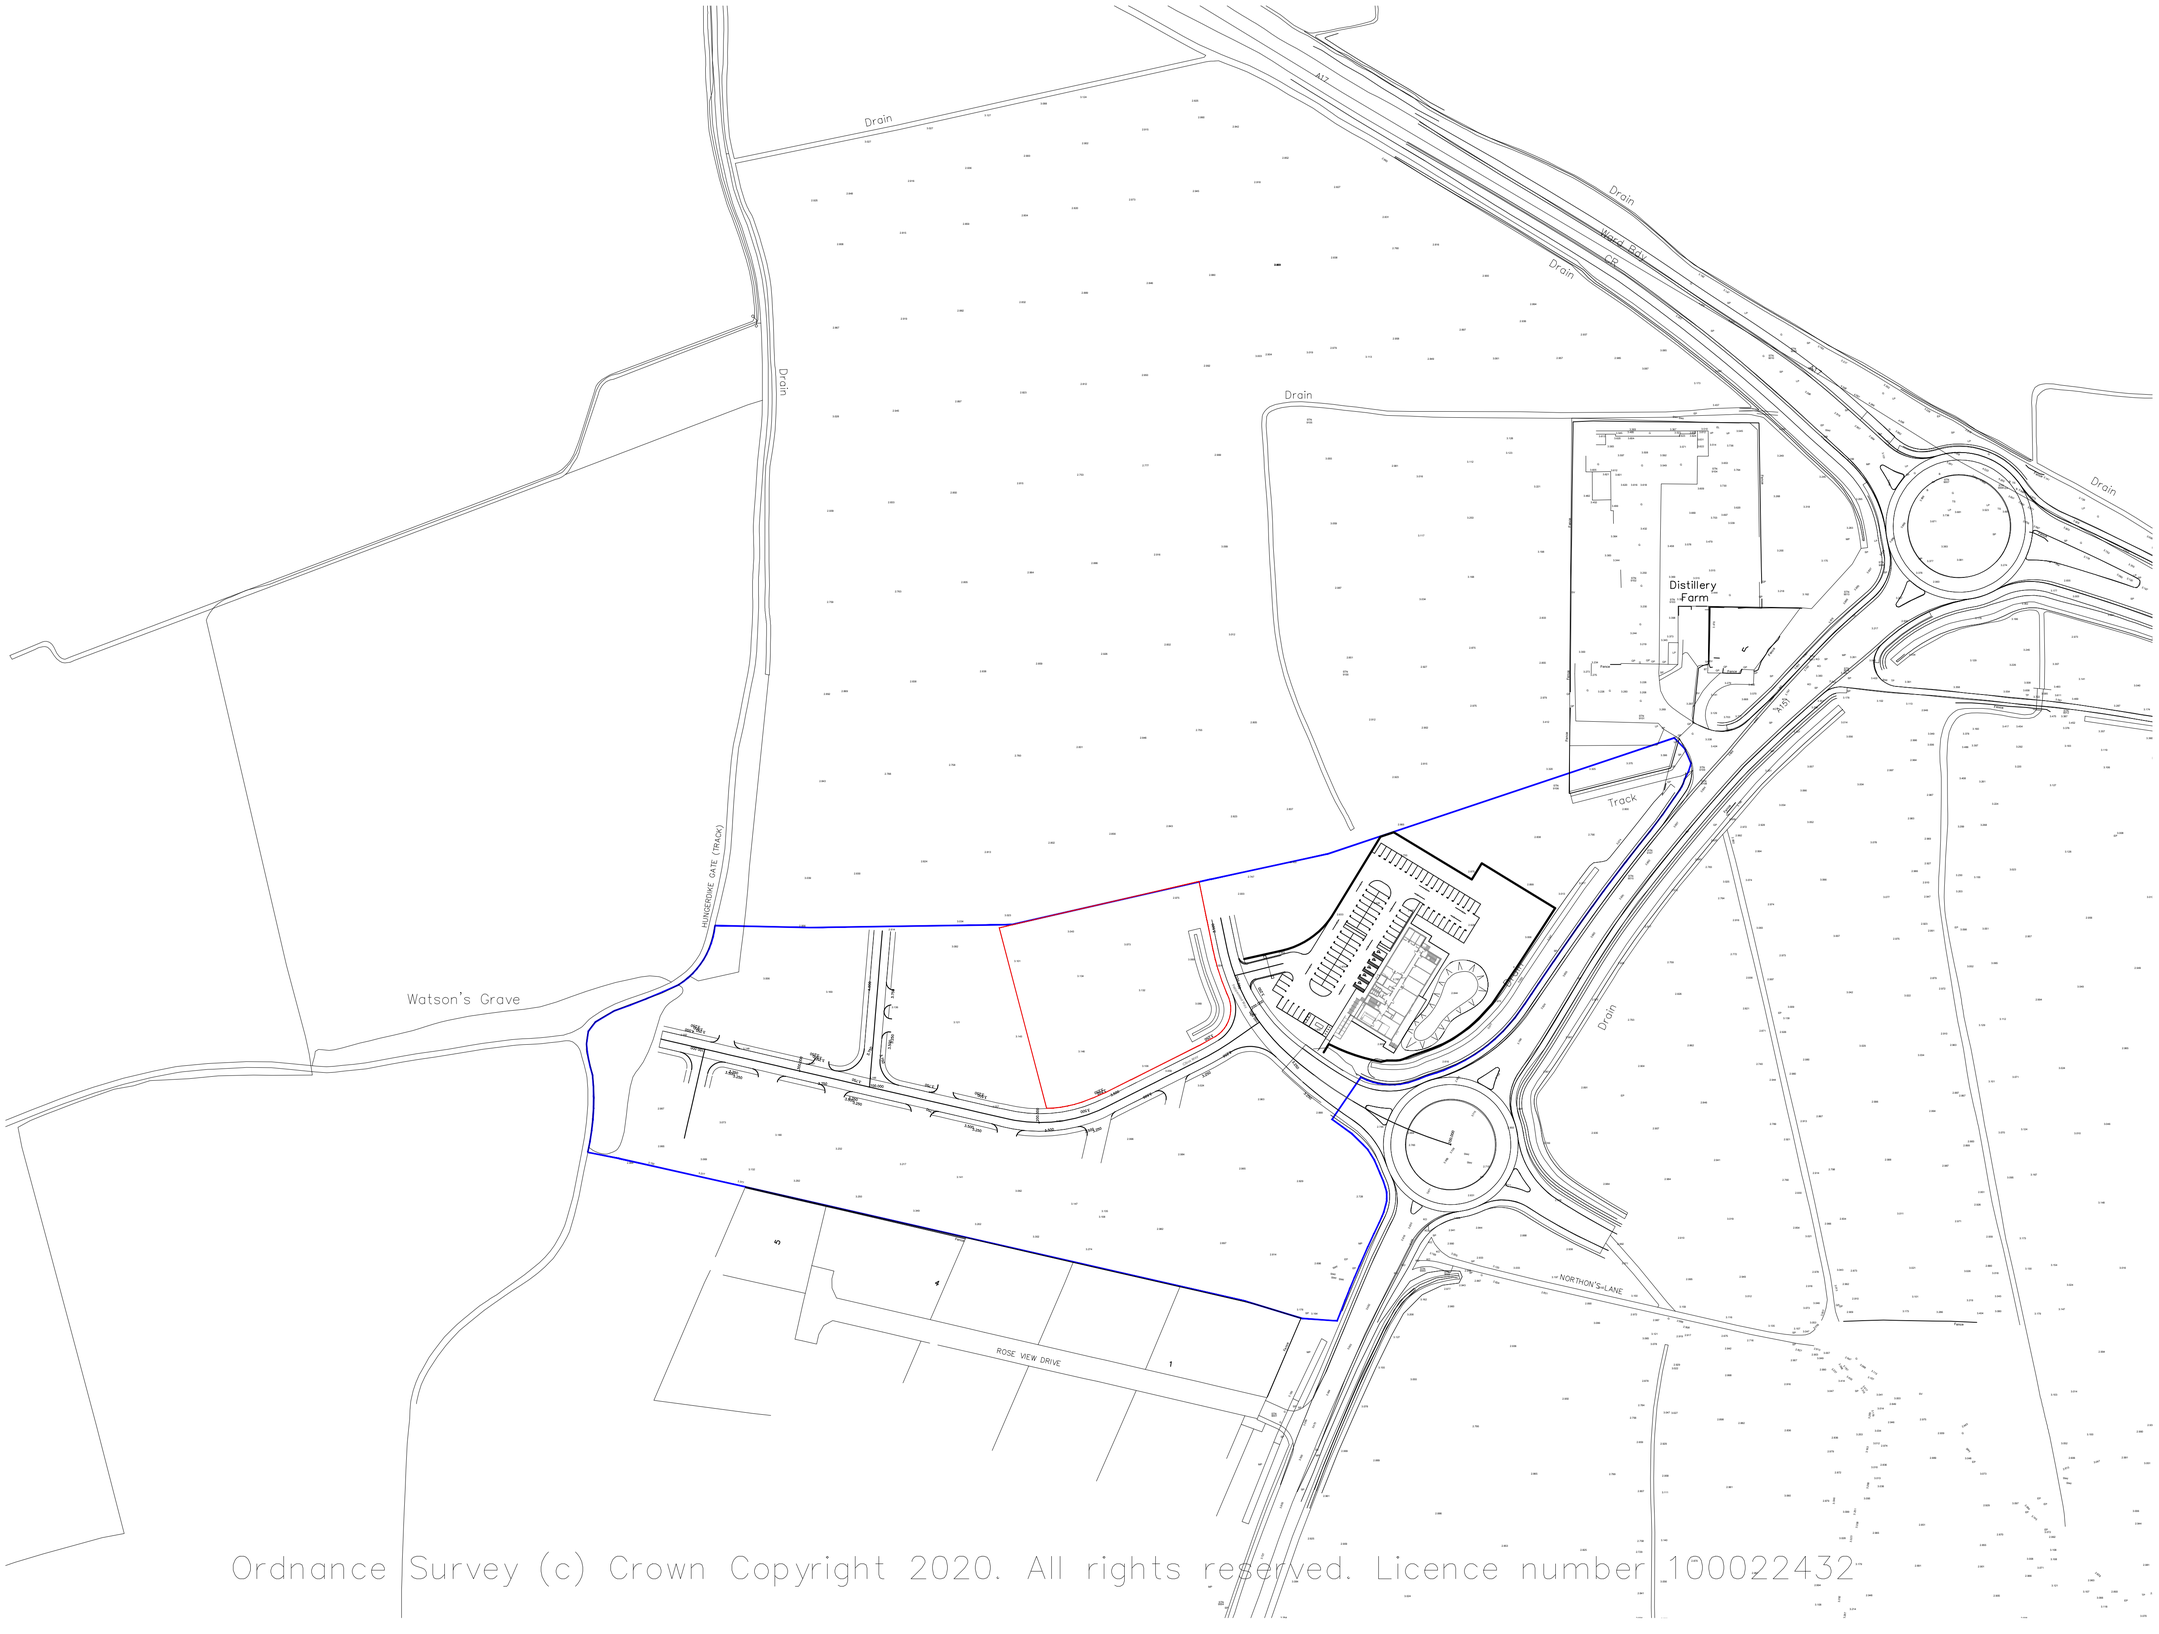


Ordnance Survey (c) Crown Copyright 2020. All rights reserved. Licence number 100022432

Revisions

dd.mm.yyyy Comments

Project
Hub Building South Lincolnshire Food Enterprise Zone

Client
Lincolnshire CC

Drawing
Site Location
1:1250 @ A1

Date
12.10.2020

core+ architects
www.core-architects.co.uk
The Terrace, Grantham Street, Lincoln, LN2 1BD 01522 525901
Copyright © 2020 Core Plus Architects Limited Do Not Scale

PLANNING

770.1 -101 _