
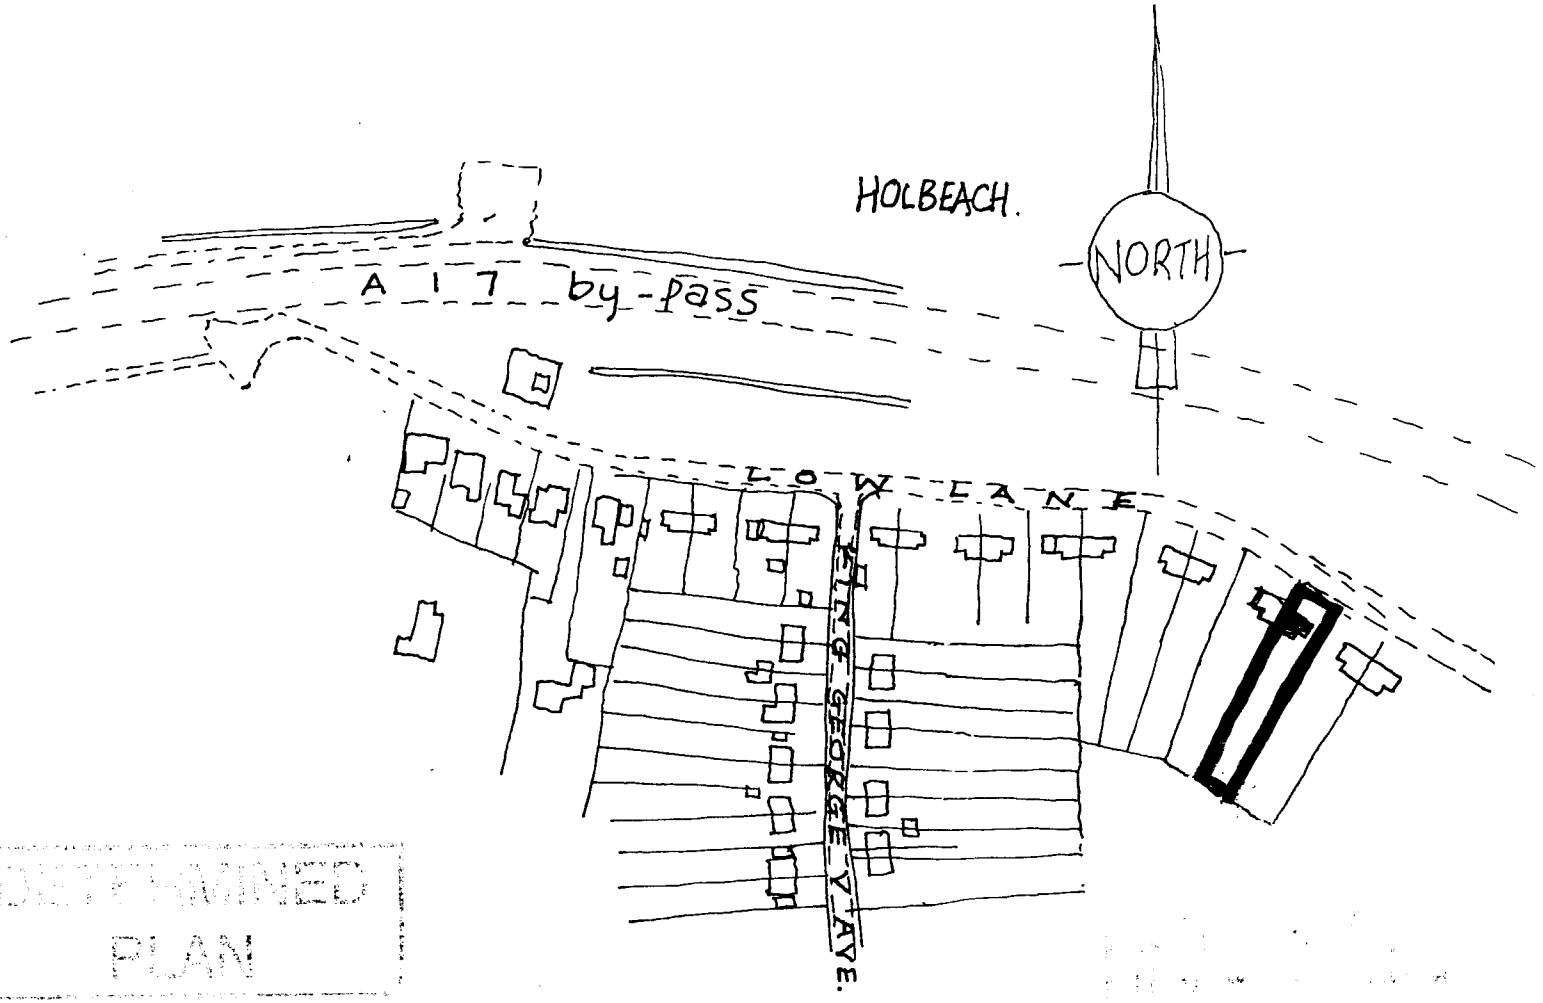



DETERMINED
PLAN

LOCATION PLAN.


Scale: 1·2500.

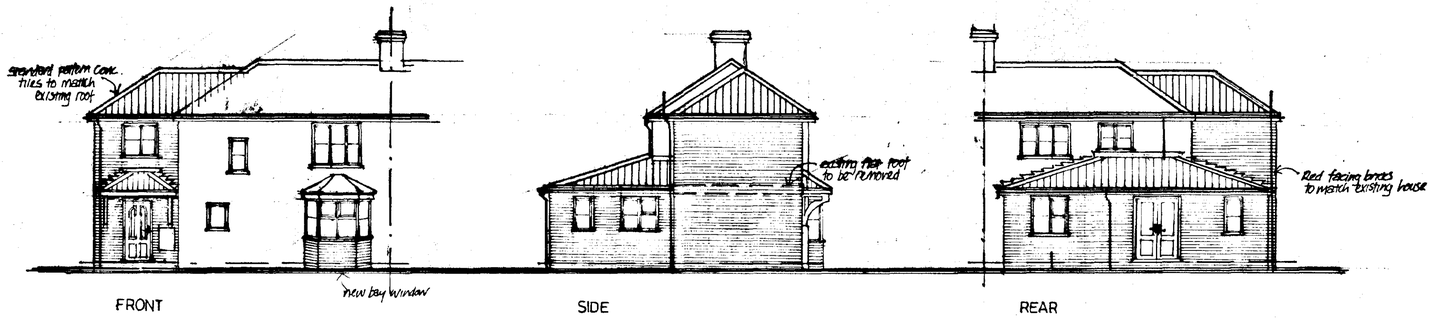


FRONT SIDE REAR

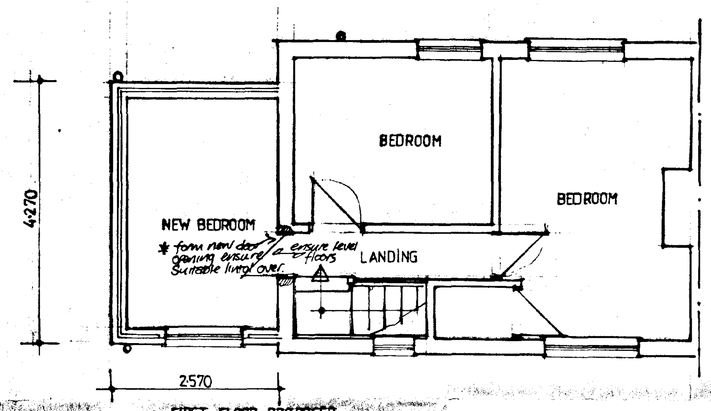

FIRST FLOOR PROPOSED

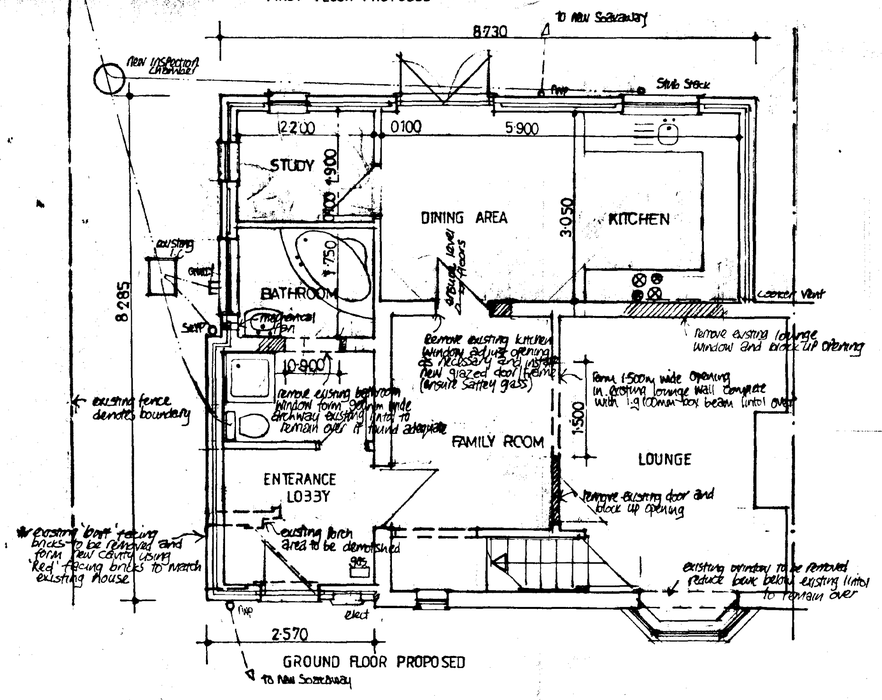

GROUND FLOOR PROPOSED

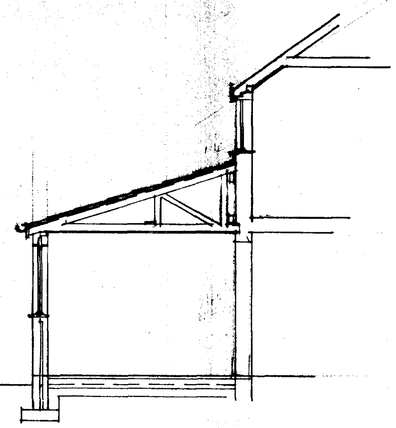

DETERMINED PLAN

project: PROPOSED EXTENSION AND WORKS TO HOUSE

site : 13 LOW LANE, HOLBEACH, LINCOLNSHIRE.

clients : Mr & Mrs L.W.BLISS.

scales : 1:50, 1:100. date: APRIL, 2001.

SOUTH HOLLAND DC
HOUSING & PLANNING
-2 MAY 2001
Ref: 0537/01