


SHDC  
 Planning & Development  
 30 JUN 2010  
 Ref: 0537-10

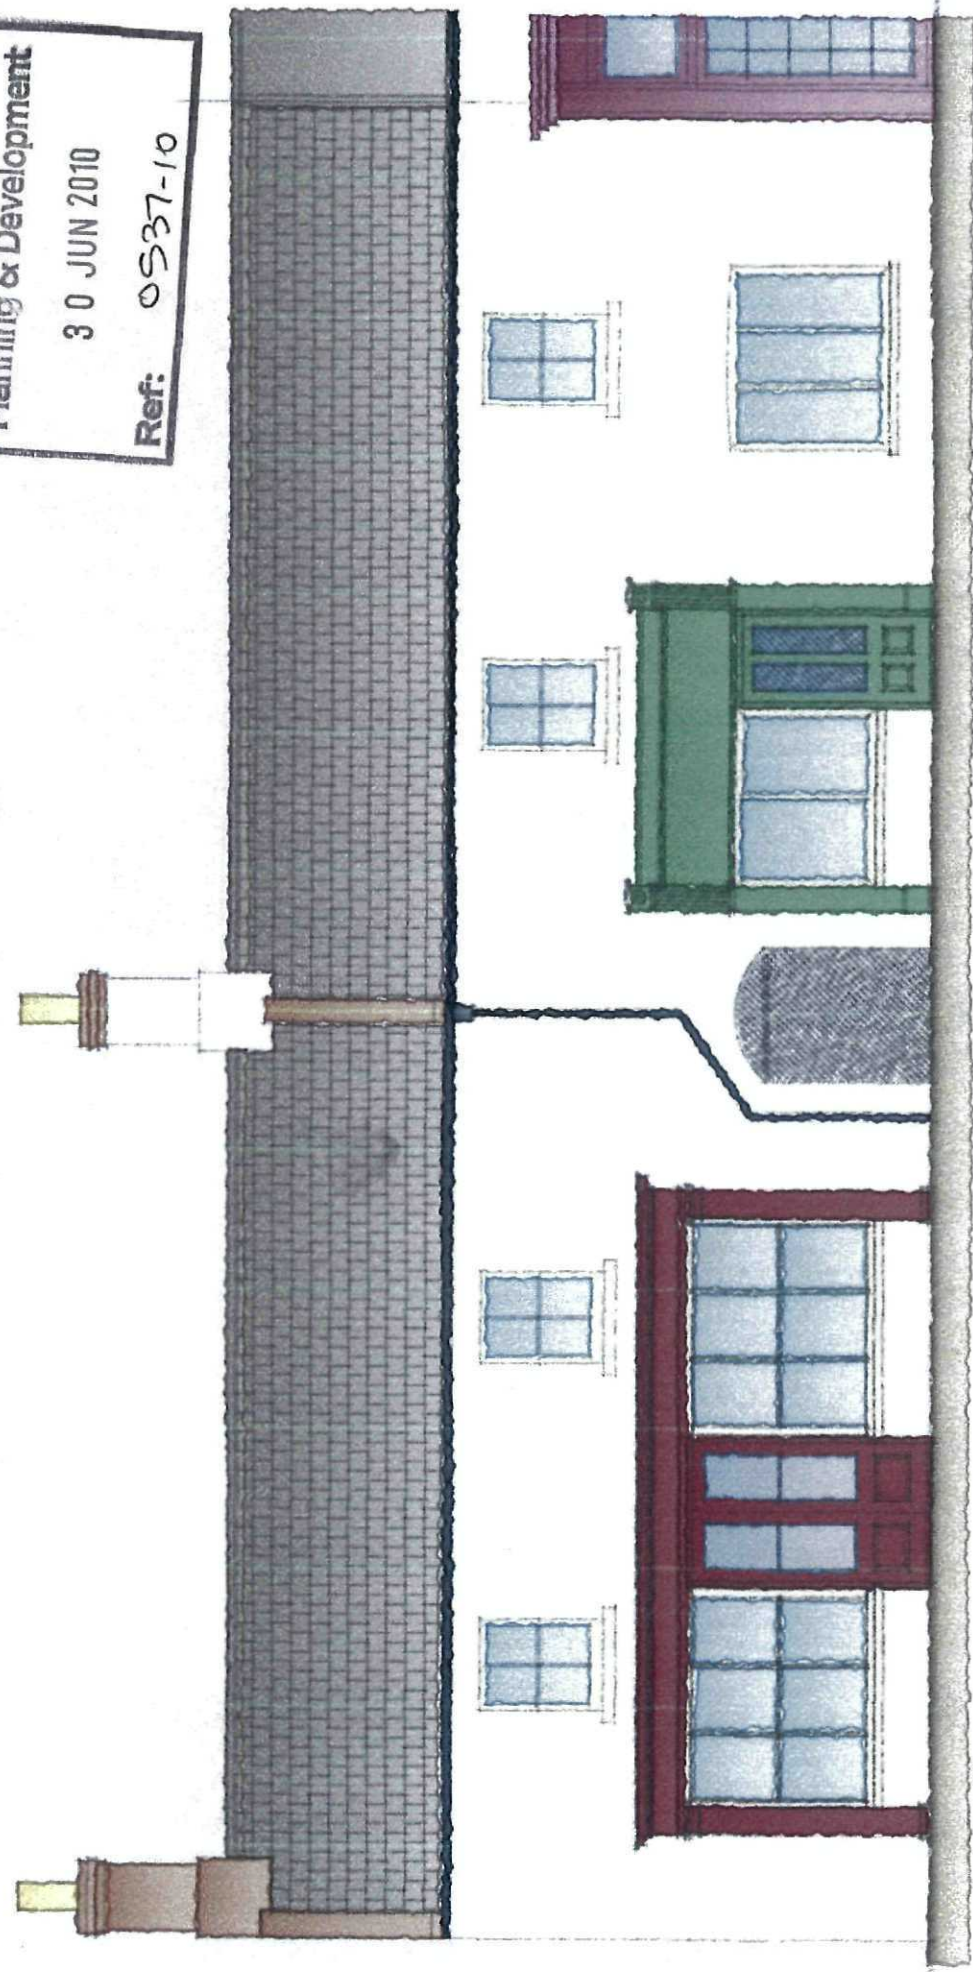


No. 18

No. 14





### COLOUR SCHEME

WITH DISCUSSIONS HELD WITH THE CONSERVATION OFFICER AND PAVING COARDS FROM THE VICTORIAN GROUP THE COLOUR SCHEME IS AS FOLLOWS:  
 FRONT WALL TO BE OFF WHITE / WINDOW FRAMES, JAMBS, MULLIONS SILLS TO BE LINEN COLOUR (CREAM)  
 NO 18 SHOP FRONT AND DOOR PUGIN RED / NO 14 SHOP FRONT AND DOOR CHROME GREEN.



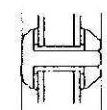

|   |                                                                                           |                  |                                                                                       |
|---|-------------------------------------------------------------------------------------------|------------------|---------------------------------------------------------------------------------------|
|   | A                                                                                         | CHECKS TO REVIEW | DWG NO.                                                                               |
|   | ref:                                                                                      | revision         | date                                                                                  |
| <b>G. R. MERCHANT LTD.</b>   |                                                                                           |                  |  |
| <b>I.ENG AMCSE FIWO</b>   |                                                                                           |                  |                                                                                       |
| <b>ARCHITECTURAL, STRUCTURAL<br/>AND LAND DRAINAGE<br/>CONSULTANTS</b>   |                                                                                           |                  |                                                                                       |
| <b>4 Wrights Mews<br/>12A Park Road, Hothbeck,<br/>Spalding, Lincs. PE12 7EE<br/>Tel: 01406 498080<br/>Fax: 01406 425744<br/>E-Mail: gr.merchant@btconnect.com</b>   |                                                                                           |                  |                                                                                       |
| Project   | EXPANSION AND ALTERATIONS TO<br>NO. 14 AND FLAT ABOVE NO. 14<br>CHURCH STREET<br>HOLBEACH |                  |                                                                                       |
| Client   | MR V GEDNEY                                                                               |                  |                                                                                       |
| Briefing   | PROPOSED NEW WINDOWS TO<br>REAR OF PROPERTY                                               |                  |                                                                                       |
| Job Ref.   | Drawing No.                                                                               |                  |                                                                                       |
| 1876 / CH   | 17A                                                                                       |                  |                                                                                       |
| Date   | Drawn                                                                                     |                  |                                                                                       |
| AUG 2009   | JPW                                                                                       |                  |                                                                                       |
| Scales   |                                                                                           |                  |                                                                                       |
| 1/5   |                                                                                           |                  |                                                                                       |
| <b>DO NOT SCALE FROM THIS DRAWING</b>   |                                                                                           |                  |                                                                                       |
| This drawing is copyright and may not be altered, copied, photographed or used for any other purpose other than that for which it is issued. The General Contractor is to check all dimensions on site and report any discrepancies to the Architect. All details shown are his drawing including foundation any bases upon typical details contained related to it. His responsibility can be accepted or deemed as confirmed where they may be discussed during construction visits; expected in the finished work. Design amendments may be considered. Site and survey all measurements in respect of planification for completion specific details before finalising work and specifications approval. This drawing is issued in the presence of information combined and does not purport to contain a full specification of the works. It is solely for the purposes of obtaining Planning Permission. This drawing is issued on the basis that it will be used as a contract document. Note the services will not be supervised or approved on behalf by GR Merchant or any representative thereof. In the client or their appointed agents responsibility to control manufacture, substitution of materials, adherence to specifications, variations to contract etc. All variations to be noted alterations noted onto all components and materials etc. to be used fitted and installed per, in strict accordance with manufacturers instructions and relevant code of practice. Materials shall be tested to appropriate British standard specifications or BSII certificate or if currently not applicable. The Employer's Client shall ensure that the selected contractor is competent with and adheres all measures necessary to achieve compliance with Health and Safety legislation for Building sites and Workplaces. The Employer's Client is advised that should the works need to comply with the Construction Design and Management Regulations an independent Planning Supervisor will be required. The works shall commence at all times shown the hours and details. Where it may not specifically be shown there may be temporary alterations in planning to allow the works to be completed to be included in the post handover responsibility to be aware of the Party Wall Act, 1996, also building in close proximity to adjacent neighbours who occupy |                                                                                           |                  |                                                                                       |

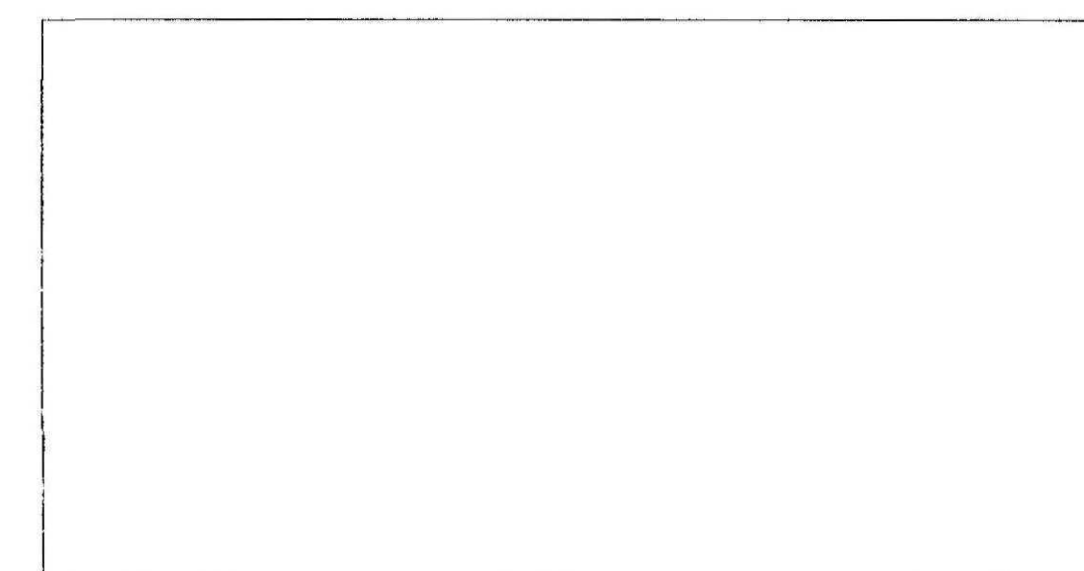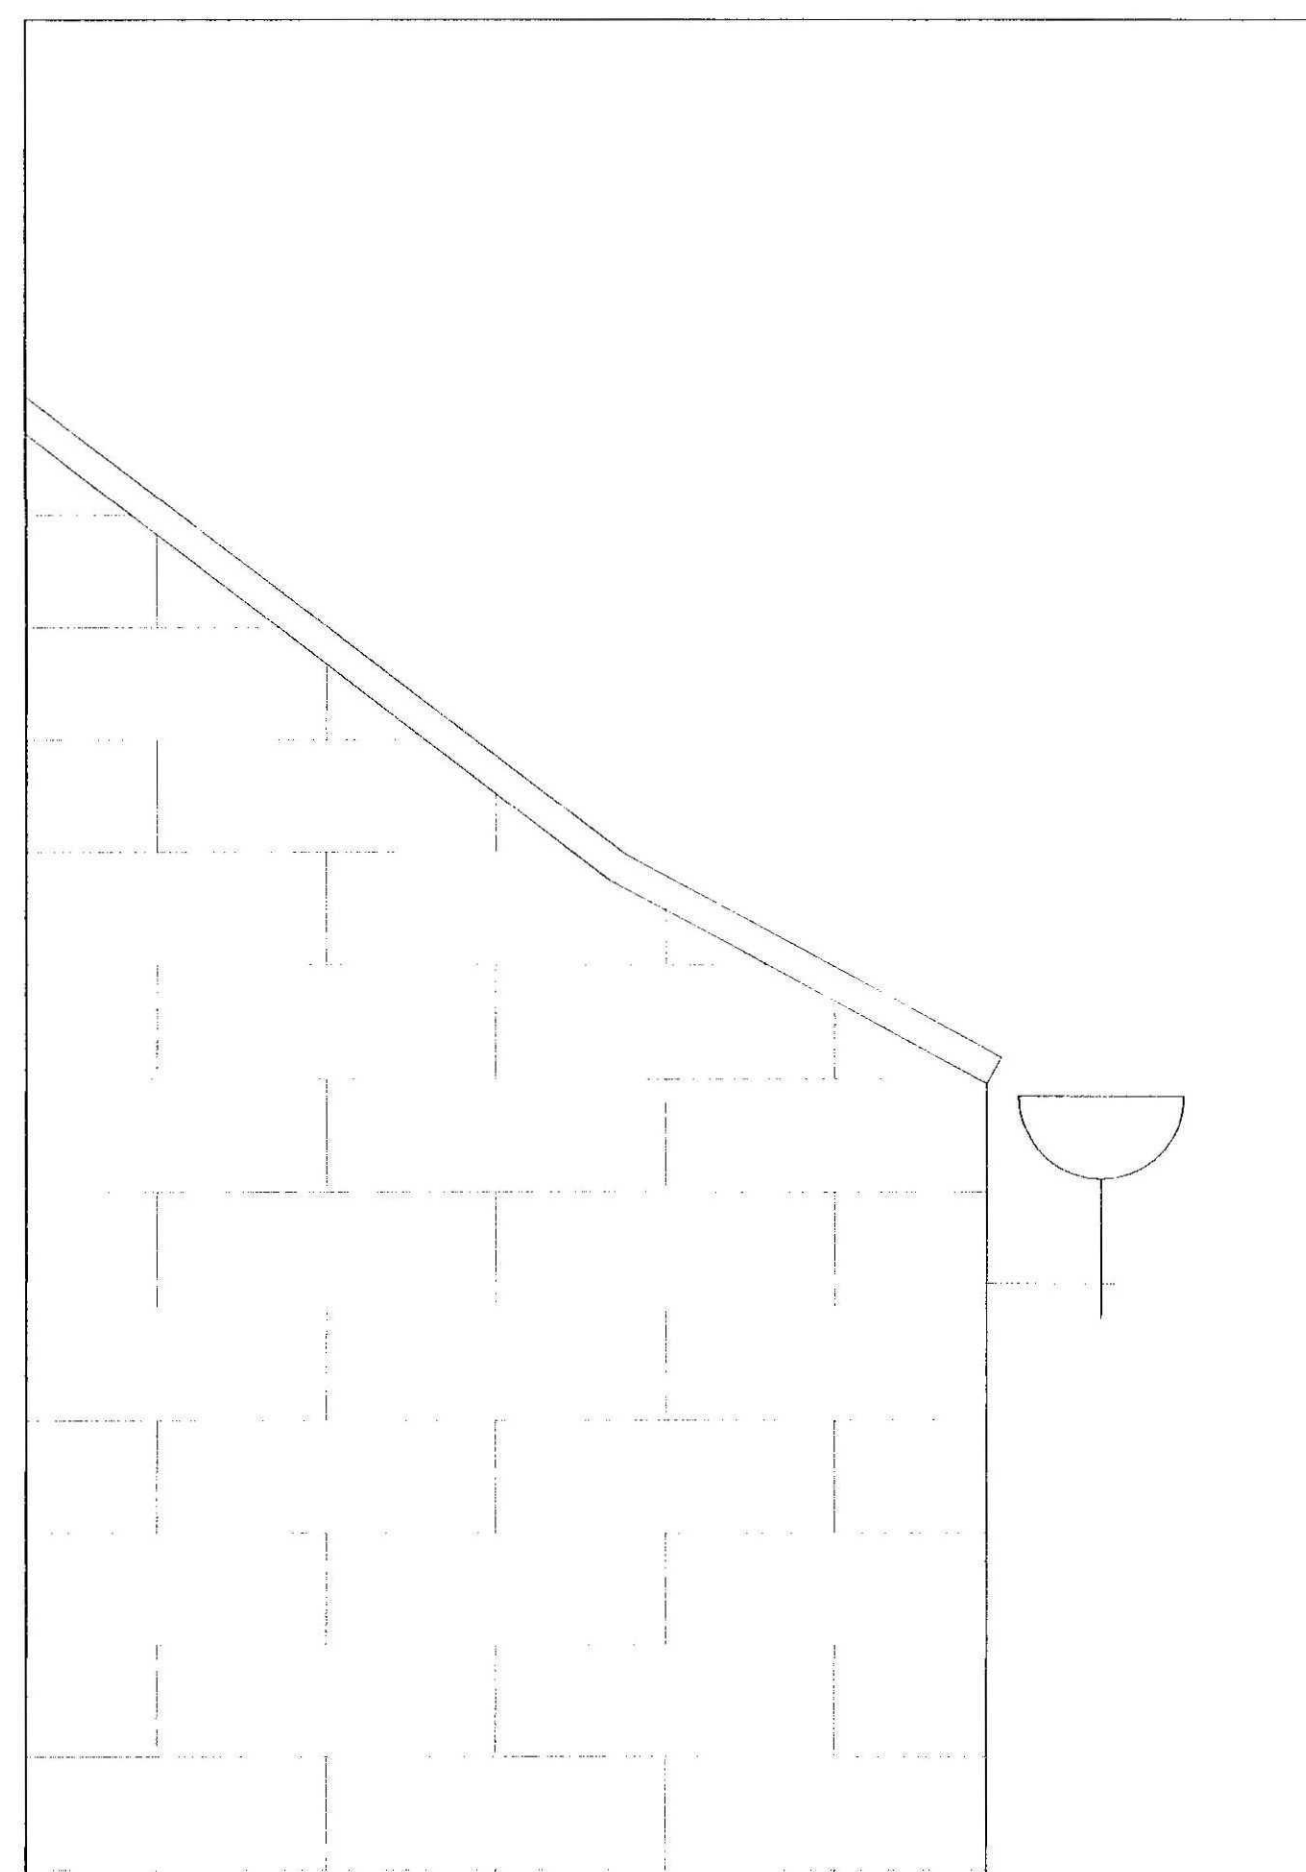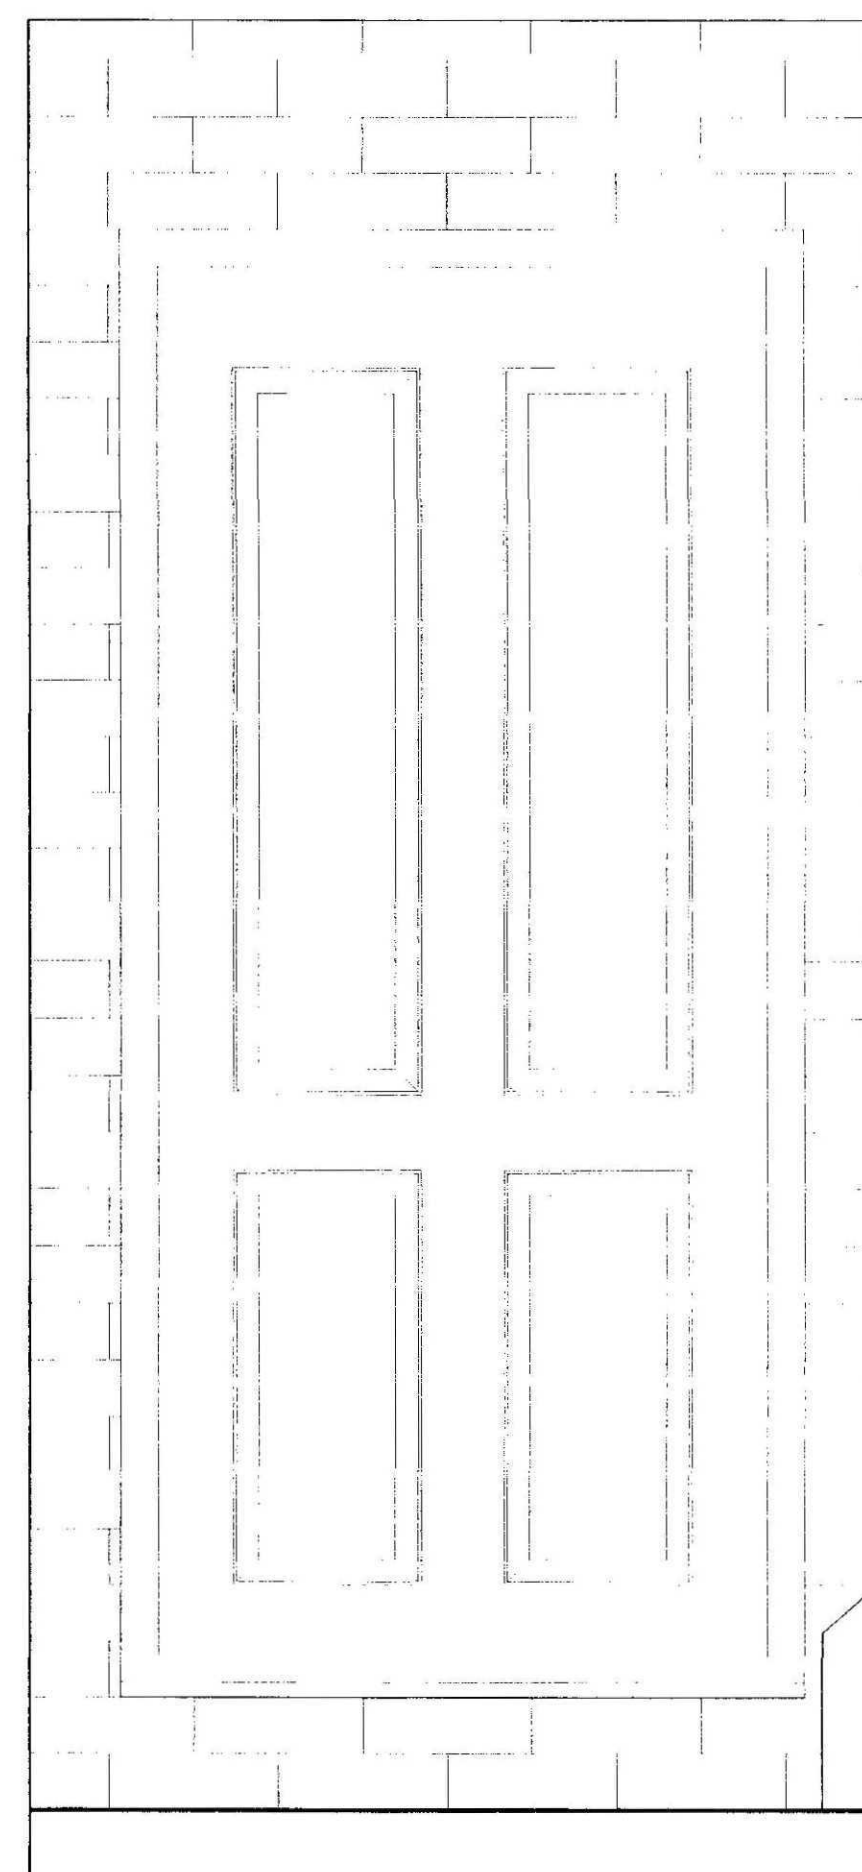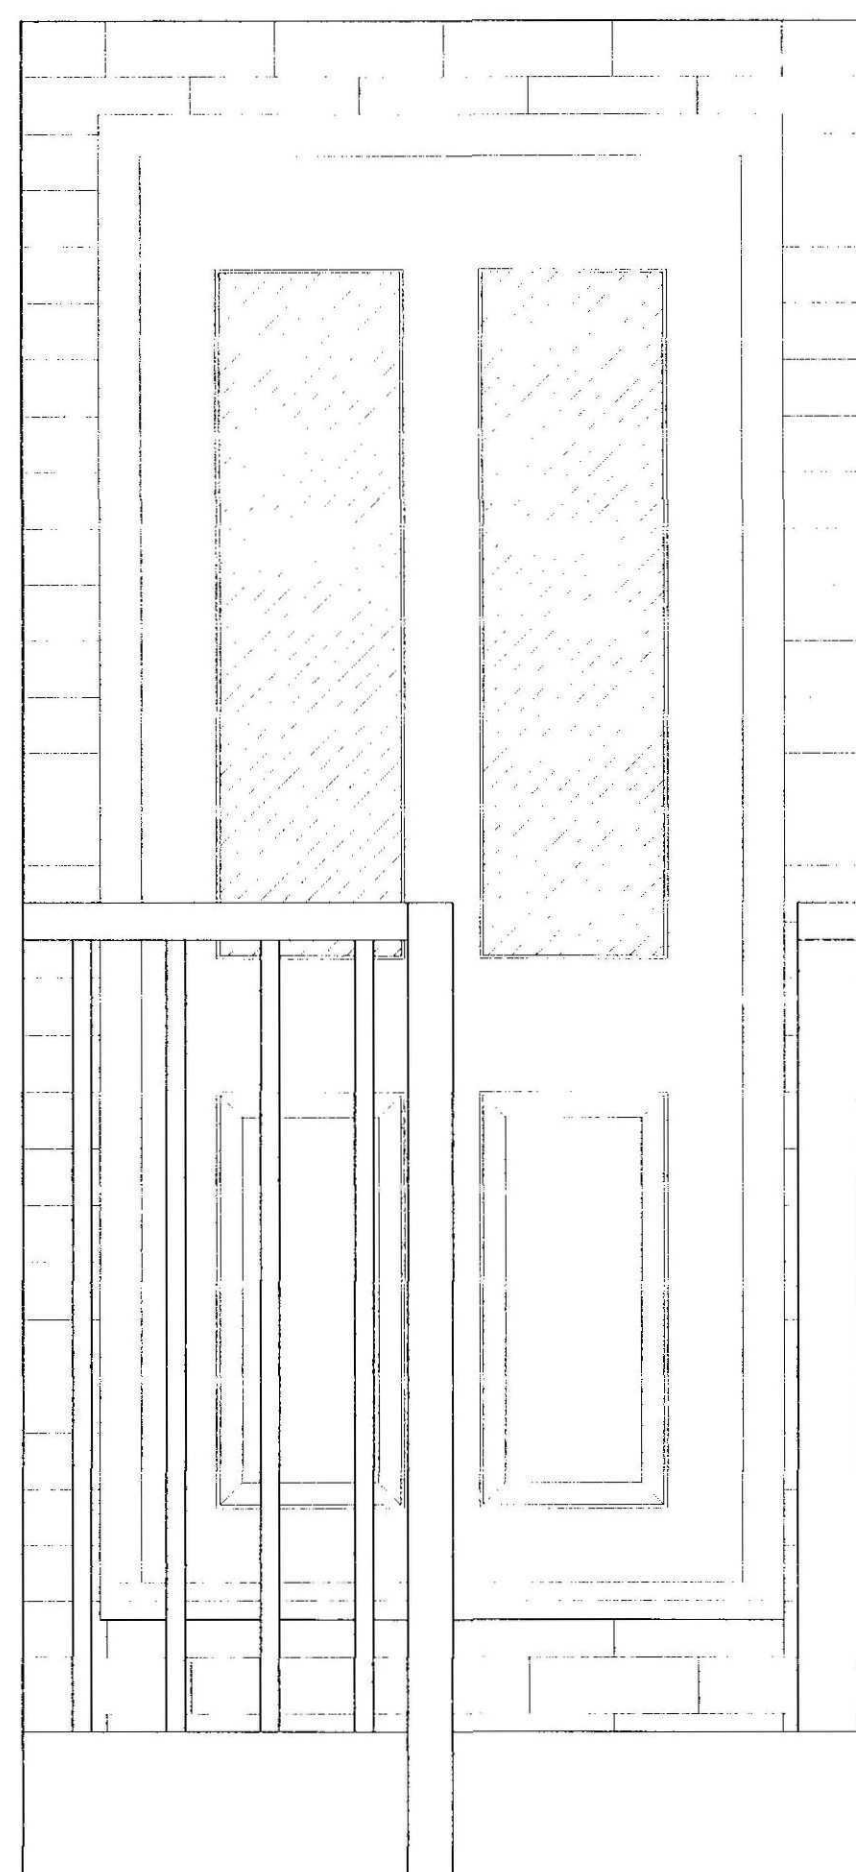

### COLOUR SCHEME

WITH DISCUSSIONS HELD WITH THE CONSERVATION OFFICER AND PICKING COLOUR FROM THE VICTORIAN PALETTE THE COLOUR SCHEME IS AS FOLLOWS:

FRONT WALL TO BE OFF WHITE

WINDOW FRAMES, JAMBS, MULLIONS, SILLS ETC. TO BE LINEN COLOUR (CREAM)

NO. 18 SHOP FRONT AND DOOR TO BE PLUGIN RED

NO. 14 SHOP FRONT AND DOOR TO BE CHROME GREEN

EXTERNAL DOOR TO FLAT ABOVE NO. 18

EXTERNAL DOOR TO FLAT ABOVE NO. 14

NEW VERGE AND EAVE DETAIL TO MATCH EXISTING

## MATERIALS

THE REAR EXTENSION BRICKS TO BE 1B5T0CK COMMERCIAL RED AS APPROVED BY LIZ MAYLE CONSERVATION OFFICER (HAVE BEEN VIEWED ON SITE IM2 PANEL).

THE NEW BRICKS USED FOR PATCHING IN TO SENSITIVE AREAS THAT ARE GRANT RELATED ARE LINDUM BLEND HAND MADE BRICKS AS APPROVED BY LIZ MAYLE CONSERVATION OFFICER (HAVE BEEN VIEWED ON SITE).


THE NEW SLATES REQUIRED ARE WELSH SLATES TO MATCH THE EXISTING AS CLOSELY AS POSSIBLE AS APPROVED BY LIZ MAYLE CONSERVATION OFFICER (HAVE BEEN VIEWED ON SITE).

ECOLOGICAL

ALL THOUGH THERE HAS BEEN NO EVIDENCE OF BATS WITHIN THESE BUILDINGS ANY NEW WORK IS TO BE CARRIED OUT CONSCIENTIOUSLY AND ANY EVIDENCE OF BATS ROOSTING WITHIN THE BUILDING WORK IS TO STOP IMMEDIATELY AND THIS OFFICE CONTACTED. IN TURN THIS OFFICE WILL CONTACT EITHER NATURAL ENGLAND LOCAL TEAM OR A CONSULTANT ECOLOGIST FOR ADVICE AND ACT ON THAT ADVICE ACCORDINGLEY.

FUTURE CONSERVATION MEASURES ARE AS FOLLOWS: PROVIDE 2 BAT BOXES ON NEW WESTERN WALL AT REAR OF NO. 14 (1 AT EACH END HIGH LEVEL).  
USE TYPE B BAT BOX AS SHOWN IN ECOLOGICAL REPORT AND AS SHOWN OPPOSITE.

ALTHOUGH THERE WAS NO EVIDENCE OF BIRDS A GOOD SEARCH TO BE CONDUCTED BEFORE COMMENCEMENT AND IF FOUND THE NEST PROTECTED UNTIL THE YOUNG FLEDGE.

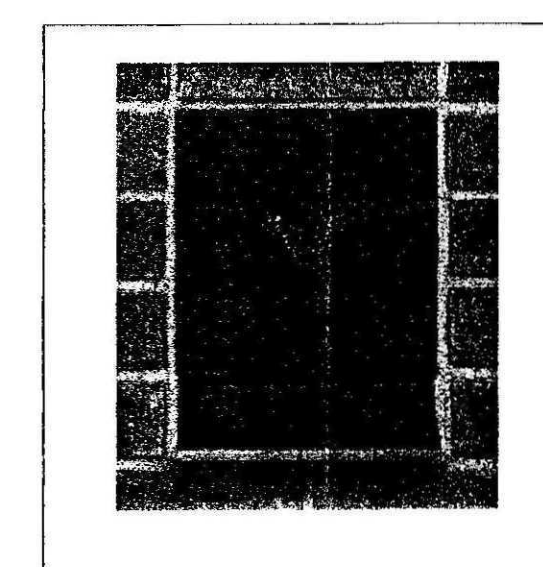[illegible][illegible]