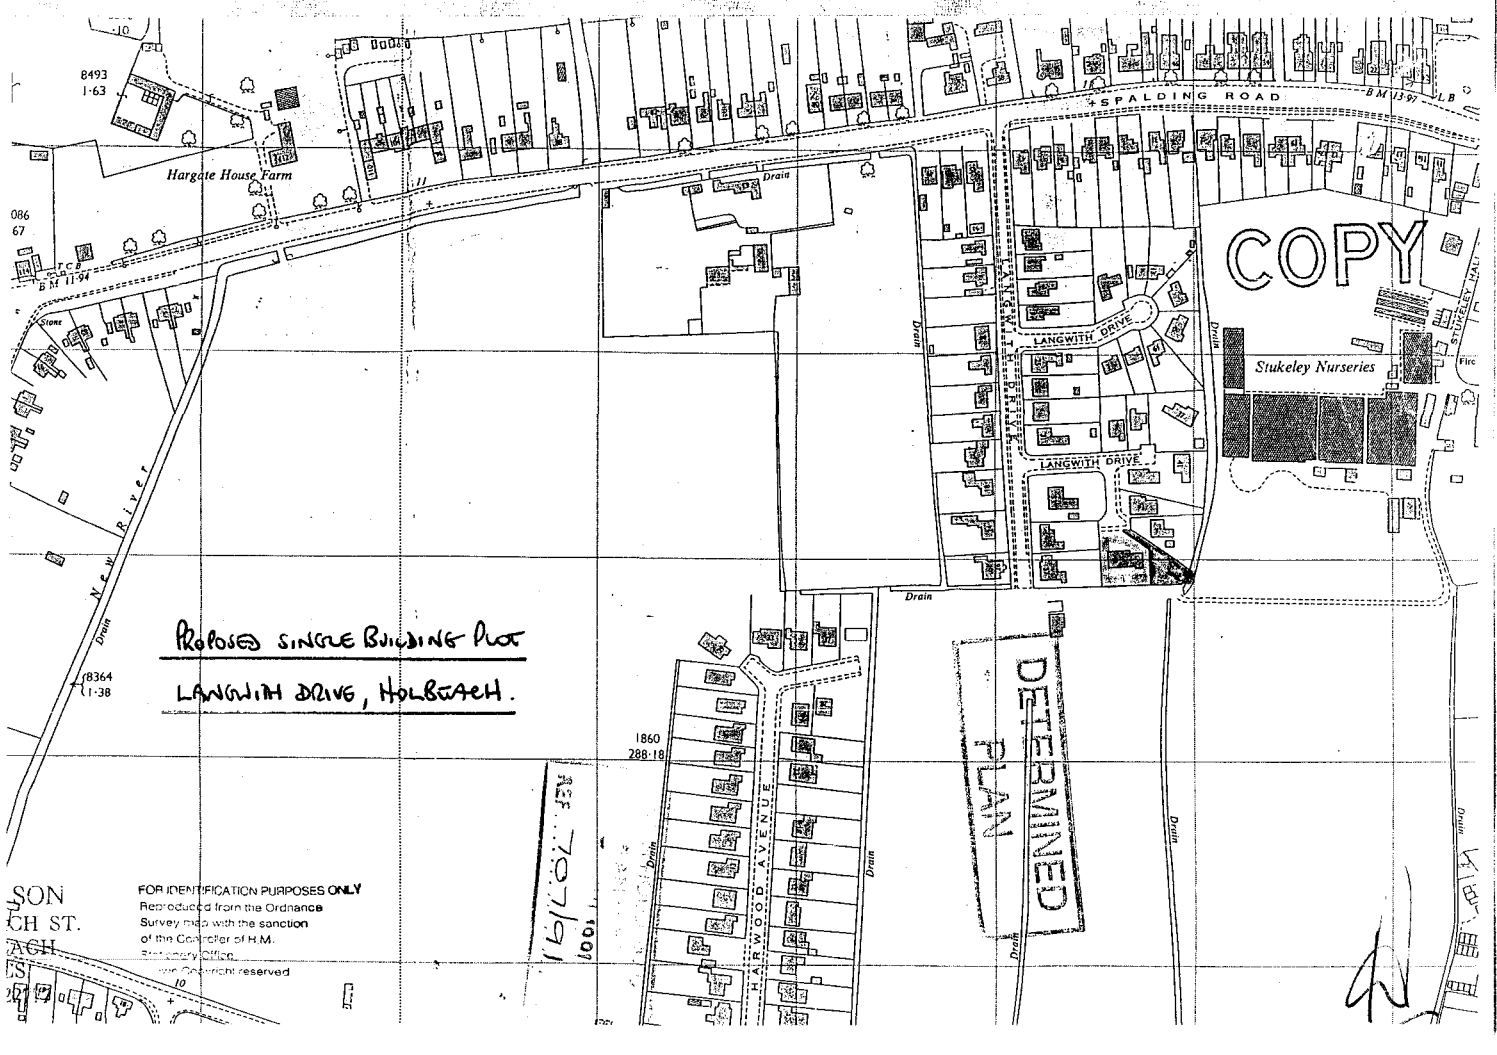
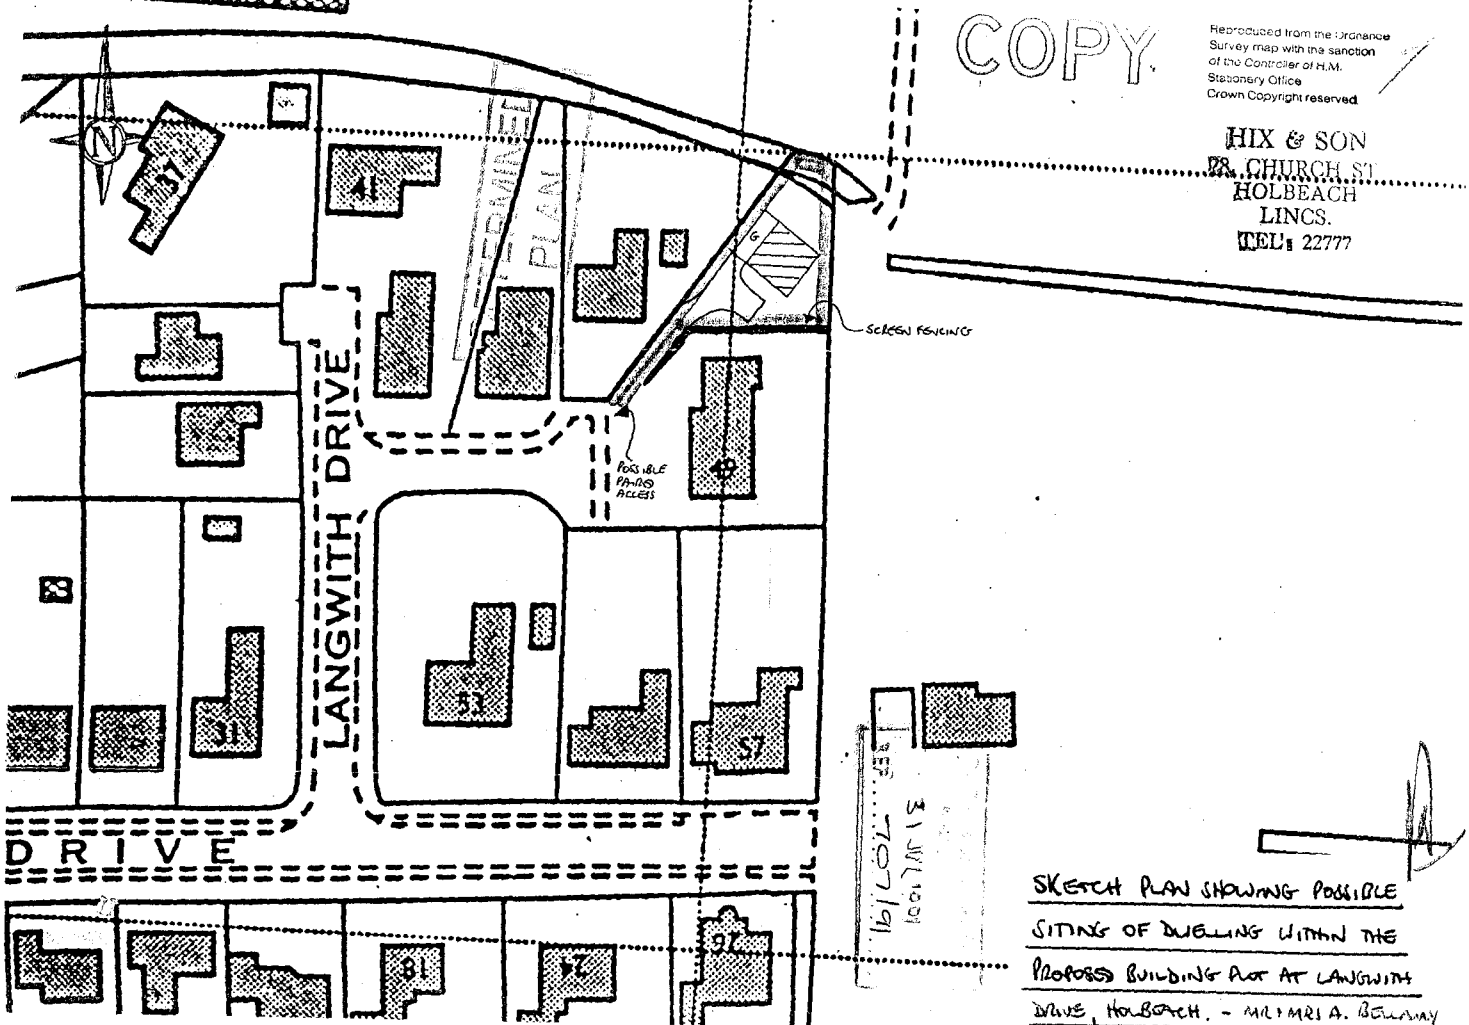
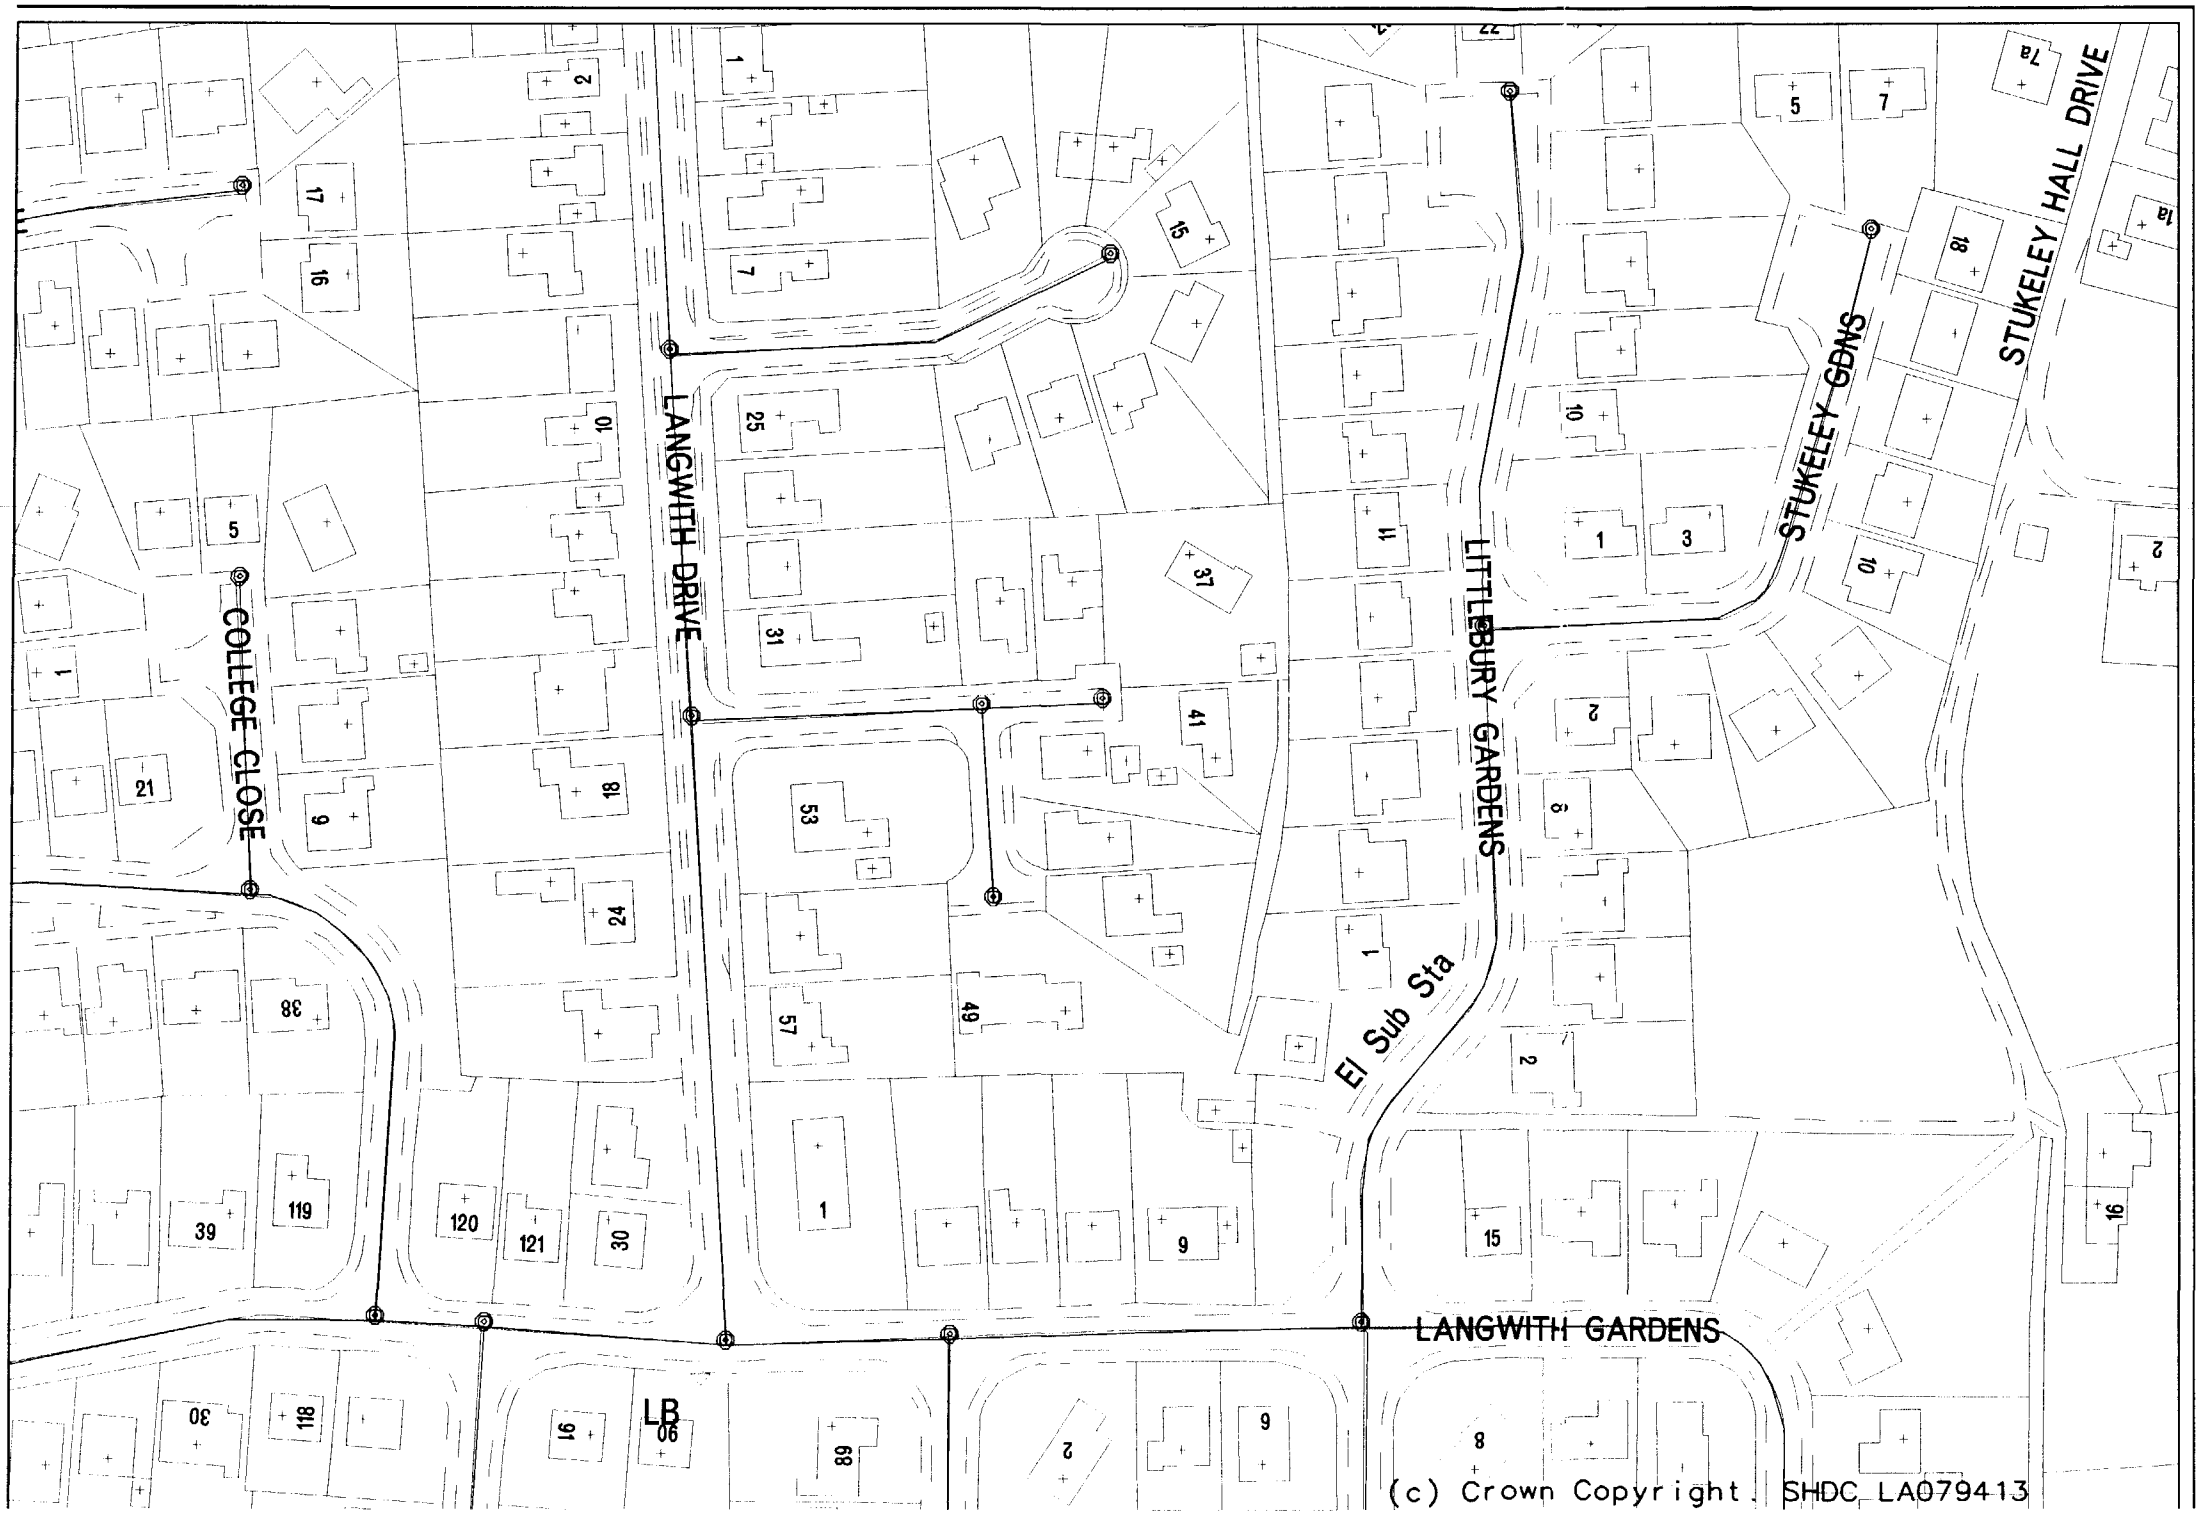

COPY
PROPOSED SINGLE BUILDING PLOT
LANGWITH DRIVE, HOLBEACH.
DETERMINED PLAN
SPALDING ROAD
Hargate House Farm
Stukeley Nurseries
LANGWITH DRIVE
HAREWOOD AVENUE
NEW River
Drain
FOR IDENTIFICATION PURPOSES ONLY
Reproduced from the Ordnance Survey map with the sanction of the Controller of H.M. Stationery Office.
Crown Copyright reserved



SKETCH PLAN SHOWING POSSIBLE SITING OF DWELLING WITHIN THE PROPOSED BUILDING PLOT AT LANGWITH DRIVE, HOLBEACH. - MR & MRS A. BELLAMY


LANGWITH DRIVE
COLLEGE CLOSE
LITTLEBURY GARDENS
STUKELEY GDNS
STUKELEY HALL DRIVE
LANGWITH GARDENS
El Sub Sta
LB
(c) Crown Copyright. SHDC LA079413