



Produced 24.06.2010 from the Ordnance Survey National Geographic Database and incorporating surveyed revision available at this date. © Crown Copyright 2010.


Reproduction in whole or part is prohibited without the prior permission of Ordnance Survey.

Ordnance Survey, the OS Symbol and OS Sitemap are registered trademarks of Ordnance Survey, the national mapping agency of Great Britain.

The representation of a road, track or path is no evidence of a right of way.

The representation of features as lines is no evidence of a property boundary.

Part or all of this OS Sitemap is enlarged from mapping produced at one or more of the following scales: 1:1250, 1:2500, 1:10000.

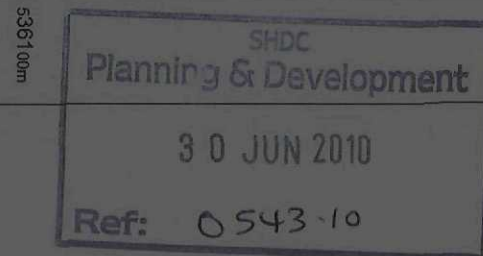

Scale 1:1250

Supplied by: **National Map Centre**
Serial number: 03313300
Centre coordinates: 536126.63 324819


Further information can be found on the OS Sitemap Information leaflet or the Ordnance Survey web site:
www.ordnancesurvey.co.uk

77 HIGH STREET

HOLBEACH

SPALDING

LINCOLNSHIRE, PE12 7ED

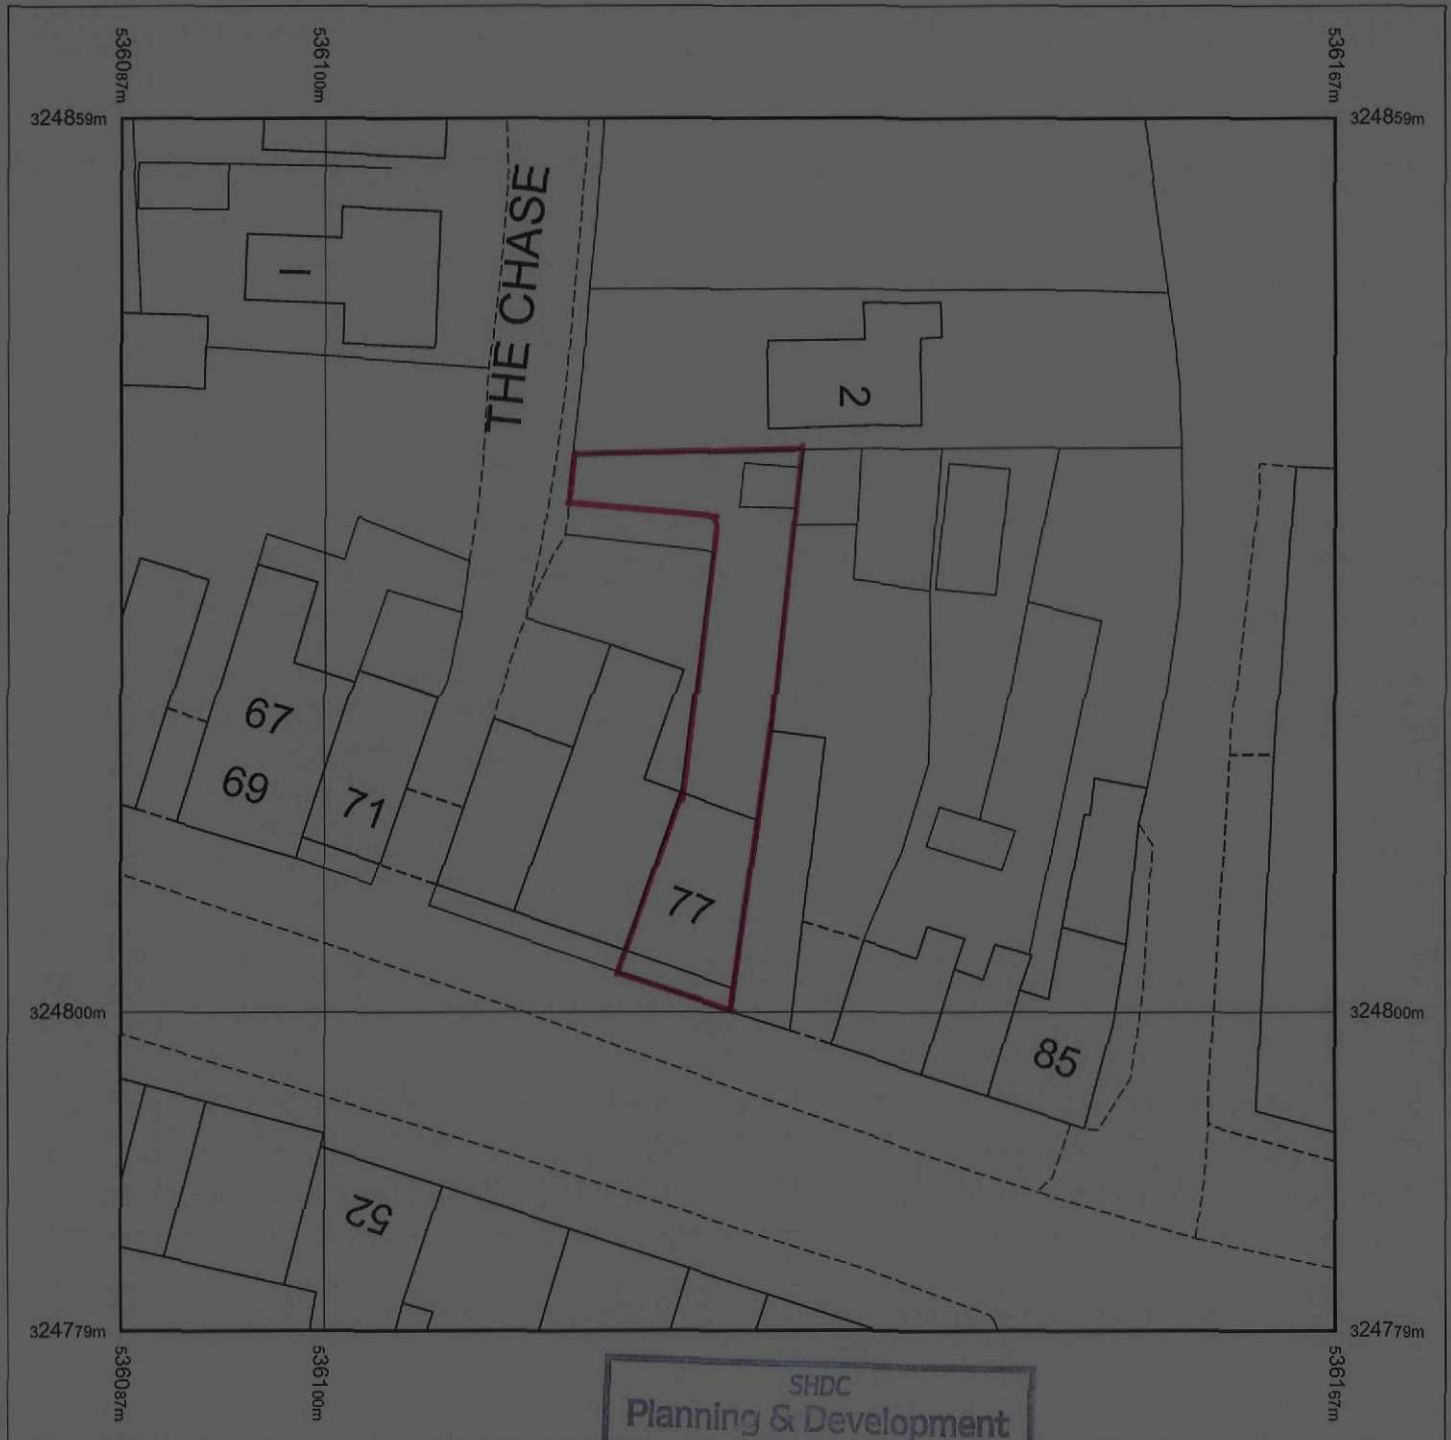

Produced 24.06.2010 from the Ordnance Survey National Geographic Database and incorporating surveyed revision available at this date. © Crown Copyright 2010.



Reproduction in whole or part is prohibited without the prior permission of Ordnance Survey.

Ordnance Survey, the OS Symbol and OS Sitemap are registered trademarks of Ordnance Survey, the national mapping agency of Great Britain.

The representation of a road, track or path is no evidence of a right of way.

The representation of features as lines is no evidence of a property boundary.

Part or all of this OS Sitemap is enlarged from mapping produced at one or more of the following scales: 1:1250, 1:2500, 1:10000.

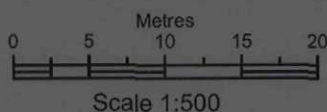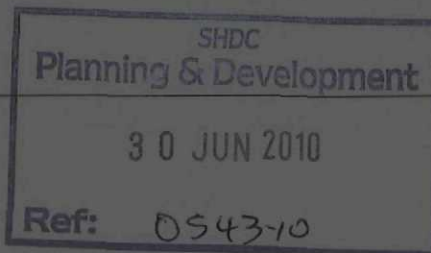

Supplied by: **National Map Centre**
Serial number: 03313400
Centre coordinates: 536126.63 324819

Further information can be found on the OS Sitemap Information leaflet or the Ordnance Survey web site:
www.ordnancesurvey.co.uk

77 HIGH STREET

HOLBEACH


SPALDING

LINCOLNSHIRE, PE12 7ED

77 HIGH STREET HOLBEACH

REAR ELEVATION

SHOWING POSITION OF PROPOSED
EXTERNAL FLUE (MARKED IN RED)

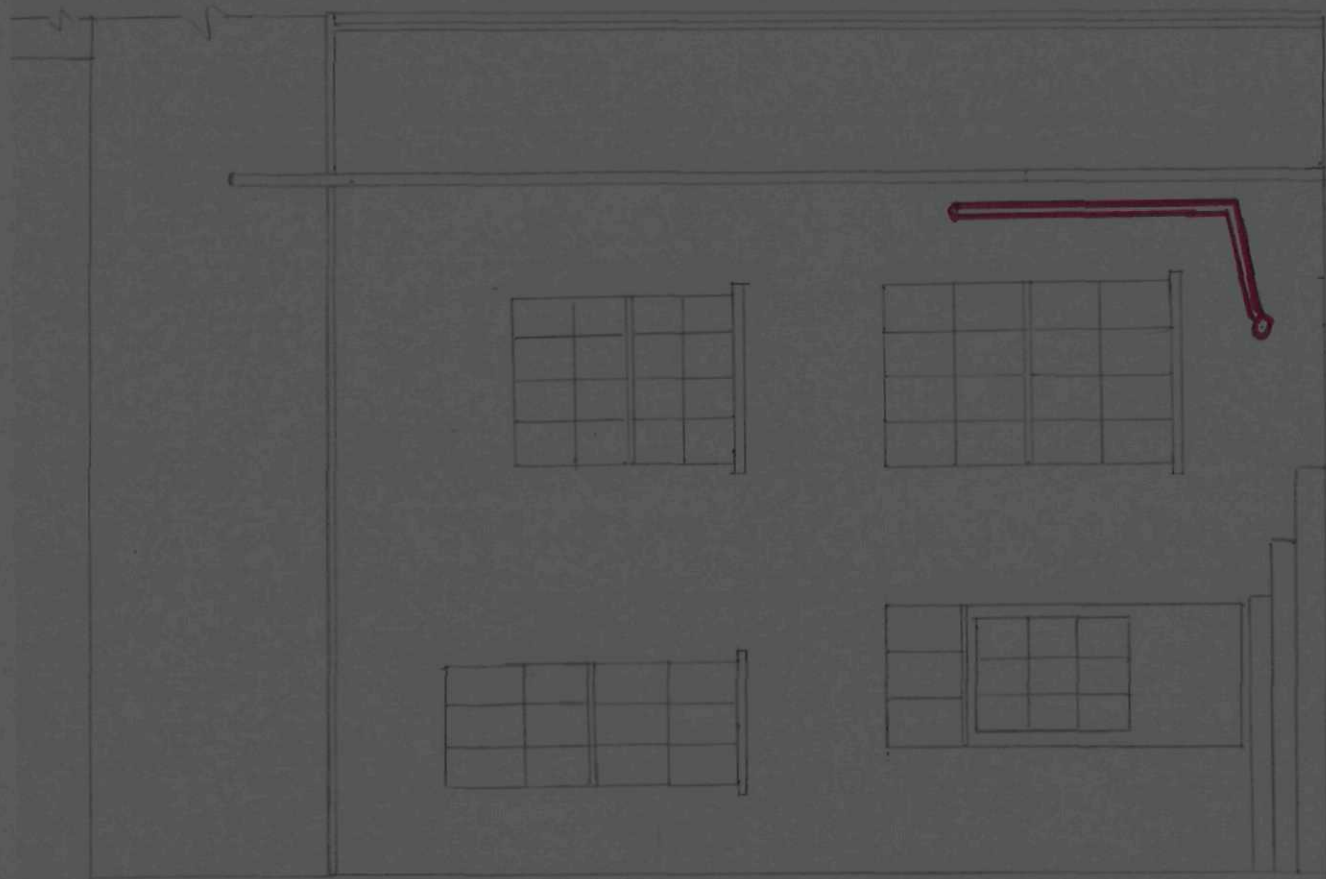

SHDC
Planning & Development
30 JUN 2010
Ref: 0543-10

SCALE - 1:50