

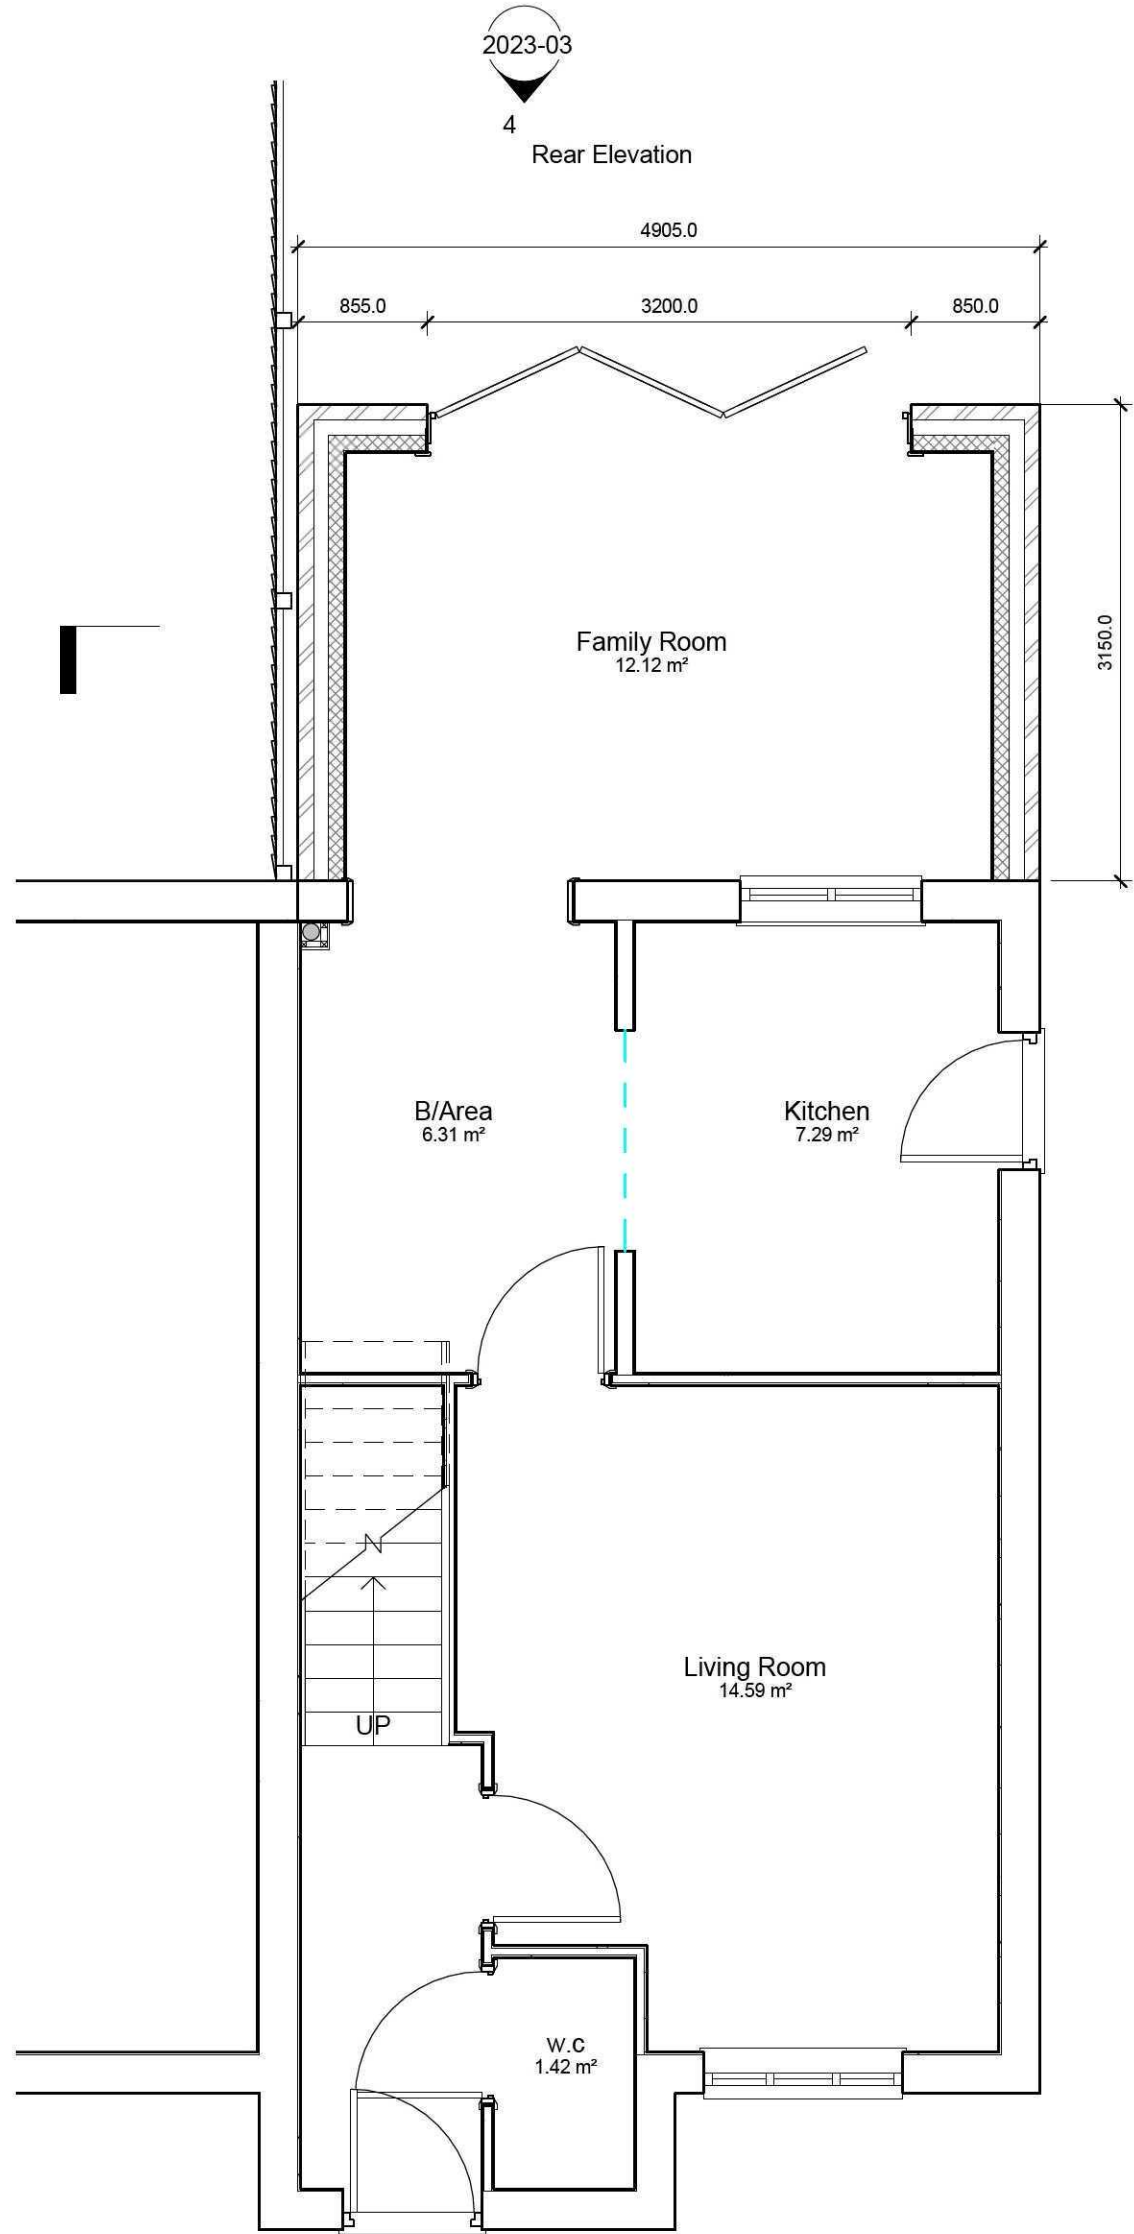


Contractor to check all Dimensions on site prior to ordering materials / commencing work.Do Not Scale from this Drawing - If in doubt then please ask

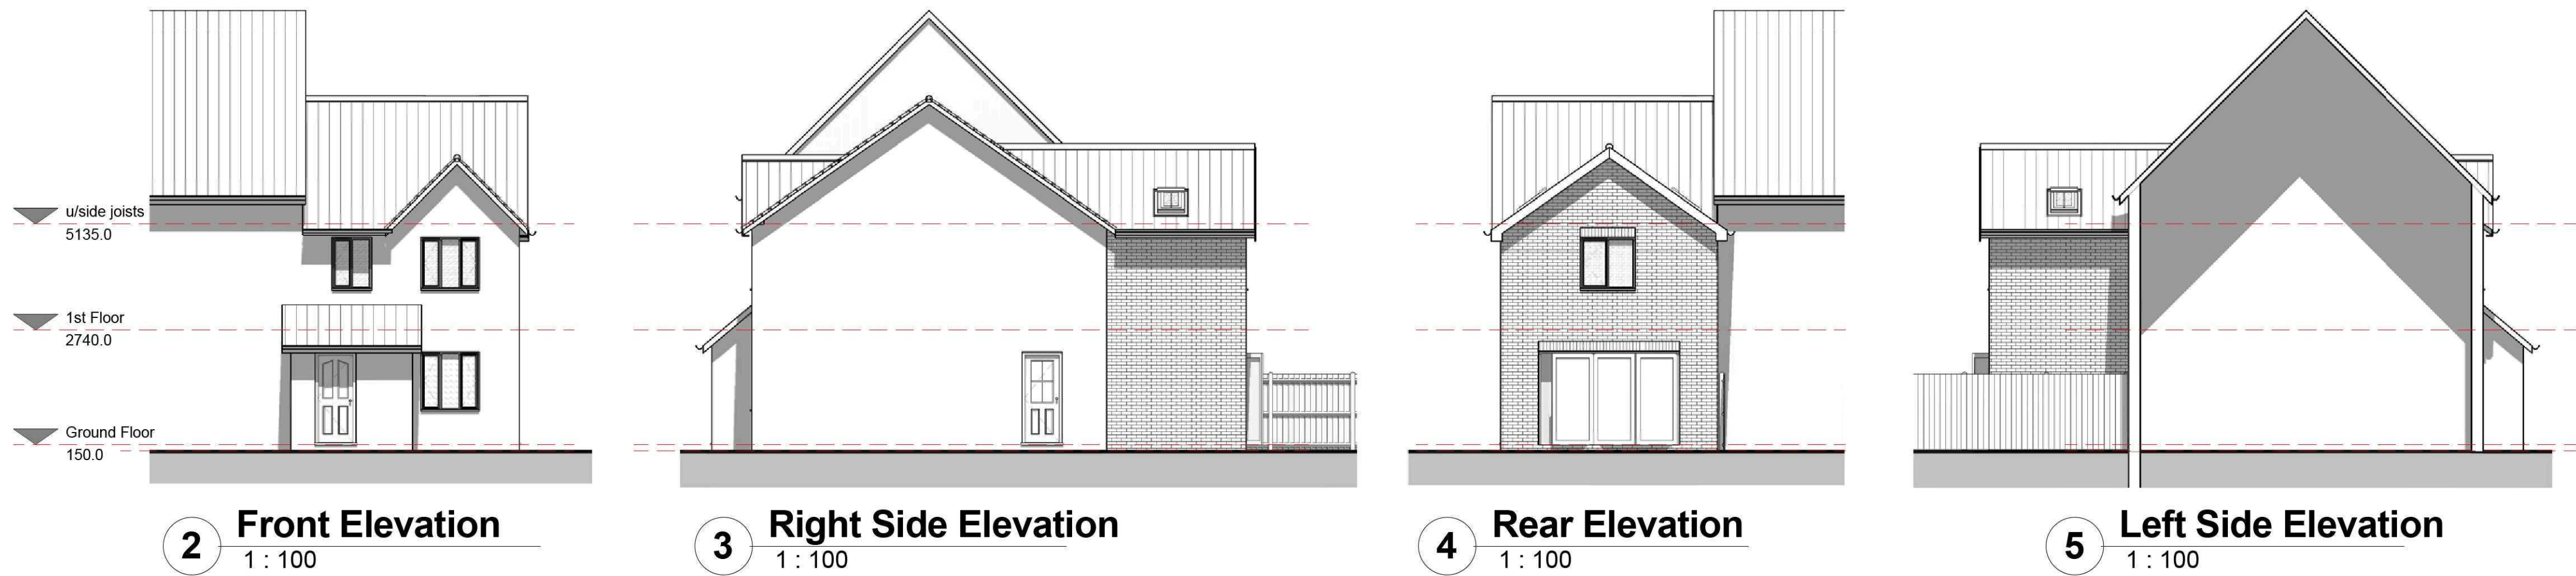

1 Ground Floor
1 : 50

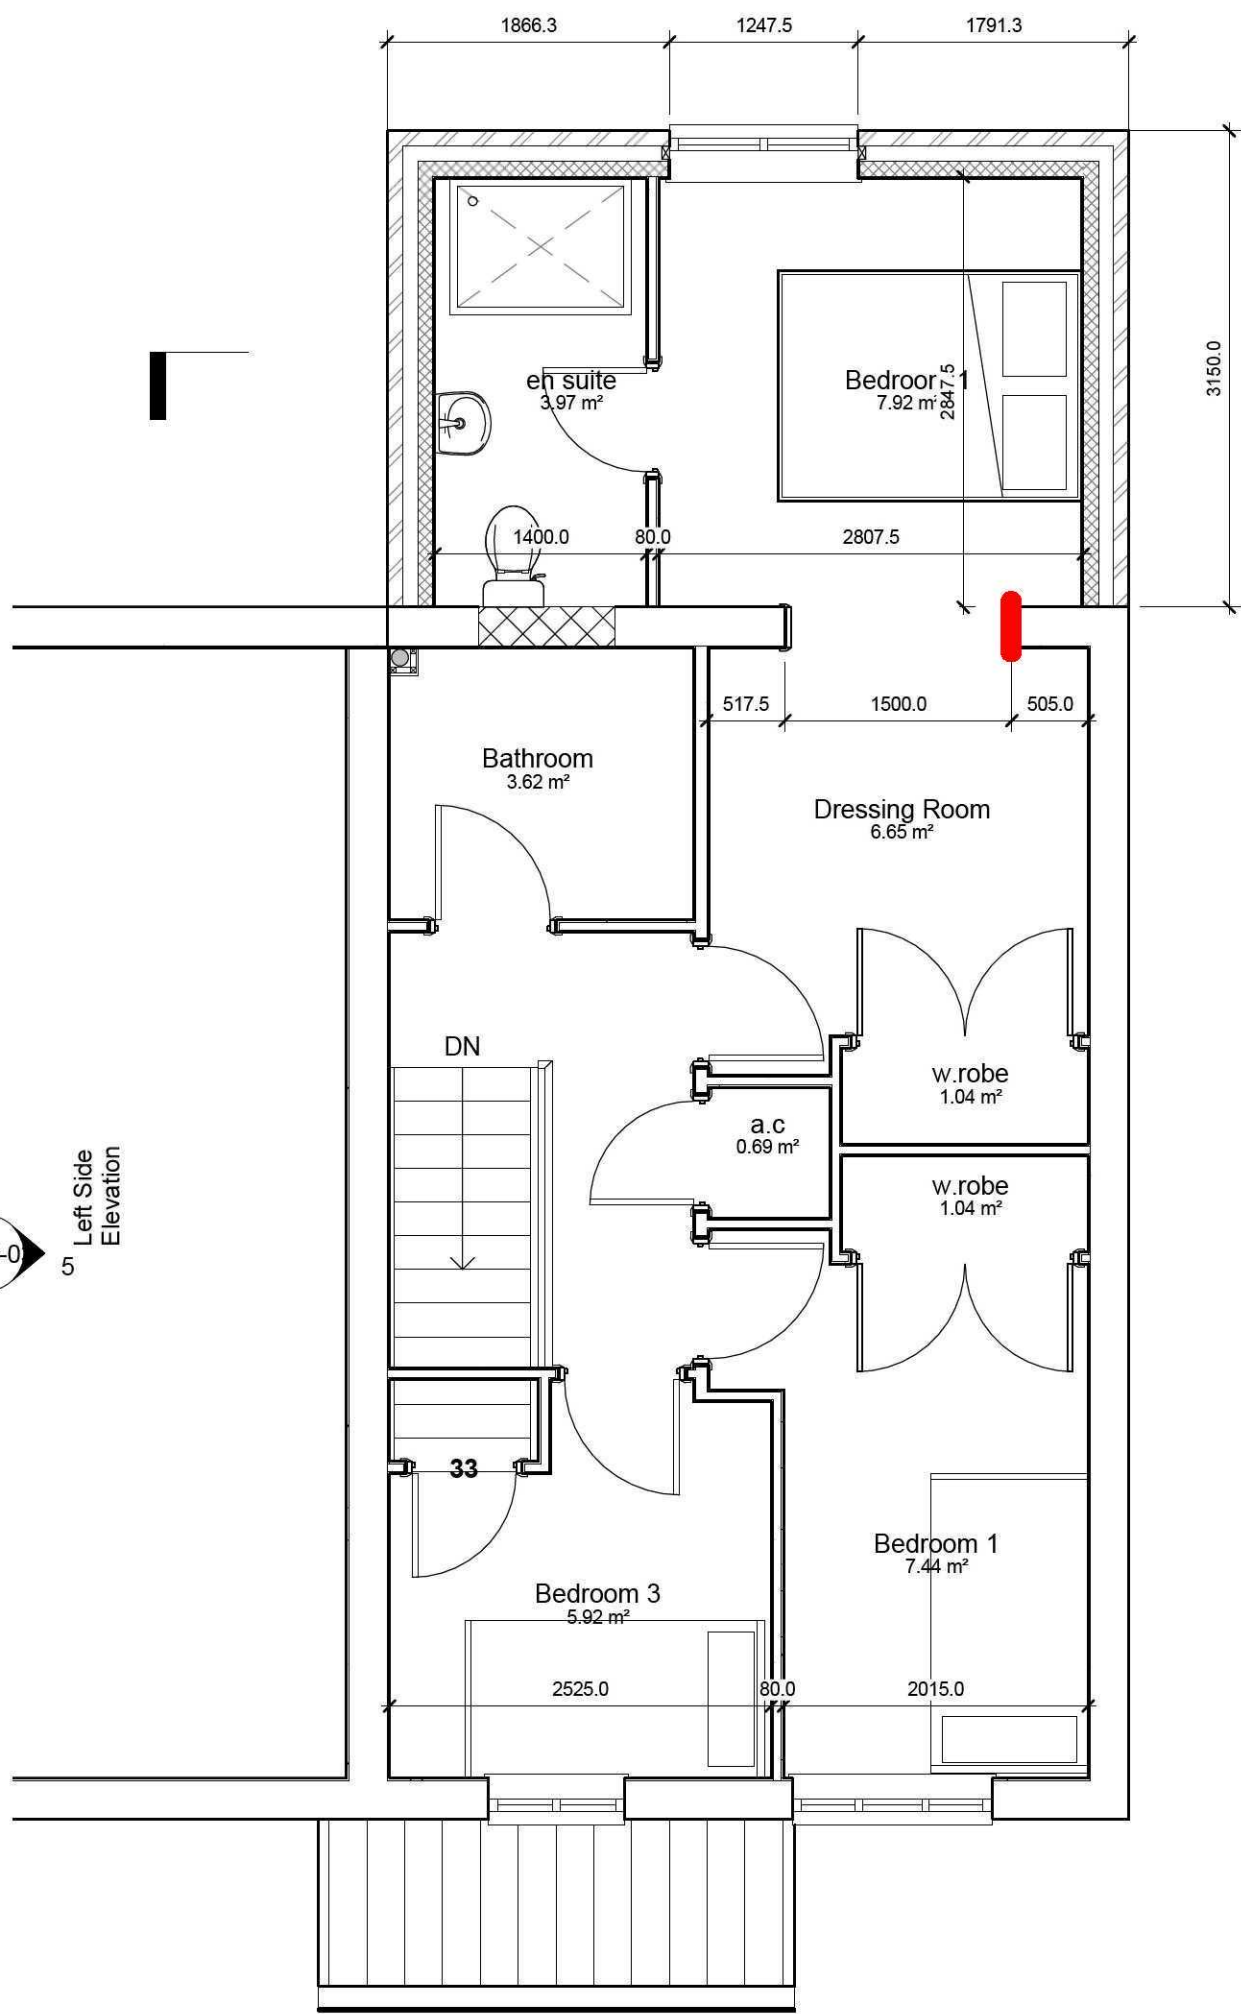

6 1st Floor
1 : 50

Room Schedule			
Name	Area	Perimeter	Level
en suite	3.97 m²	8470.0	1st Floor
Bedroom 1	7.92 m²	11260.0	1st Floor
Family Room	12.12 m²	14220.0	Ground Floor

Wall Material Takeoff - Brickwork		
Mark	Material: Area	Brick Qtys
	14.77 m²	886
	16.41 m²	985
	16.36 m²	1102
Grand total: 3	49.54 m²	2973

Wall Material Takeoff - Blockwork		
Mark	Material: Area	Block Qtys
	1.28 m²	13
	1.42 m²	14
	2.07 m²	21
	13.96 m²	140
	15.59 m²	156
	17.75 m²	177
	52.07 m²	521

Roof Material Takeoff	
Material: Area	Comments
27.53 m²	Extension Roof
Grand total: 1	

GENERAL CONDITIONS
Contractors are responsible for checking all dimensions on site when work commences and before ordering any materials. Any discrepancies should be brought to the attention of the Client for remedial action before commencing further.
All materials not specified to be of a standard suitable for the work proposed and be fit for purpose. All work to be in accordance with good building practise and all necessary BS codes for Workmanship on Building Sites.

A - 07.07.11 - General Amendments
Revisions

Client: **Mr & Mrs Sibthorp**

Site: **Two Storey Rear Extension**

Drg Title: **Proposed PLans**

remway
Design Ltd
2nd Floor - 5B Sheepmarket
Spalding
PE11 1BH
Tel : 01775 768 921
e-mail: enquiries@remwaydesign.co.uk

Drawing Number	Revision:
a1 2023-03	A