




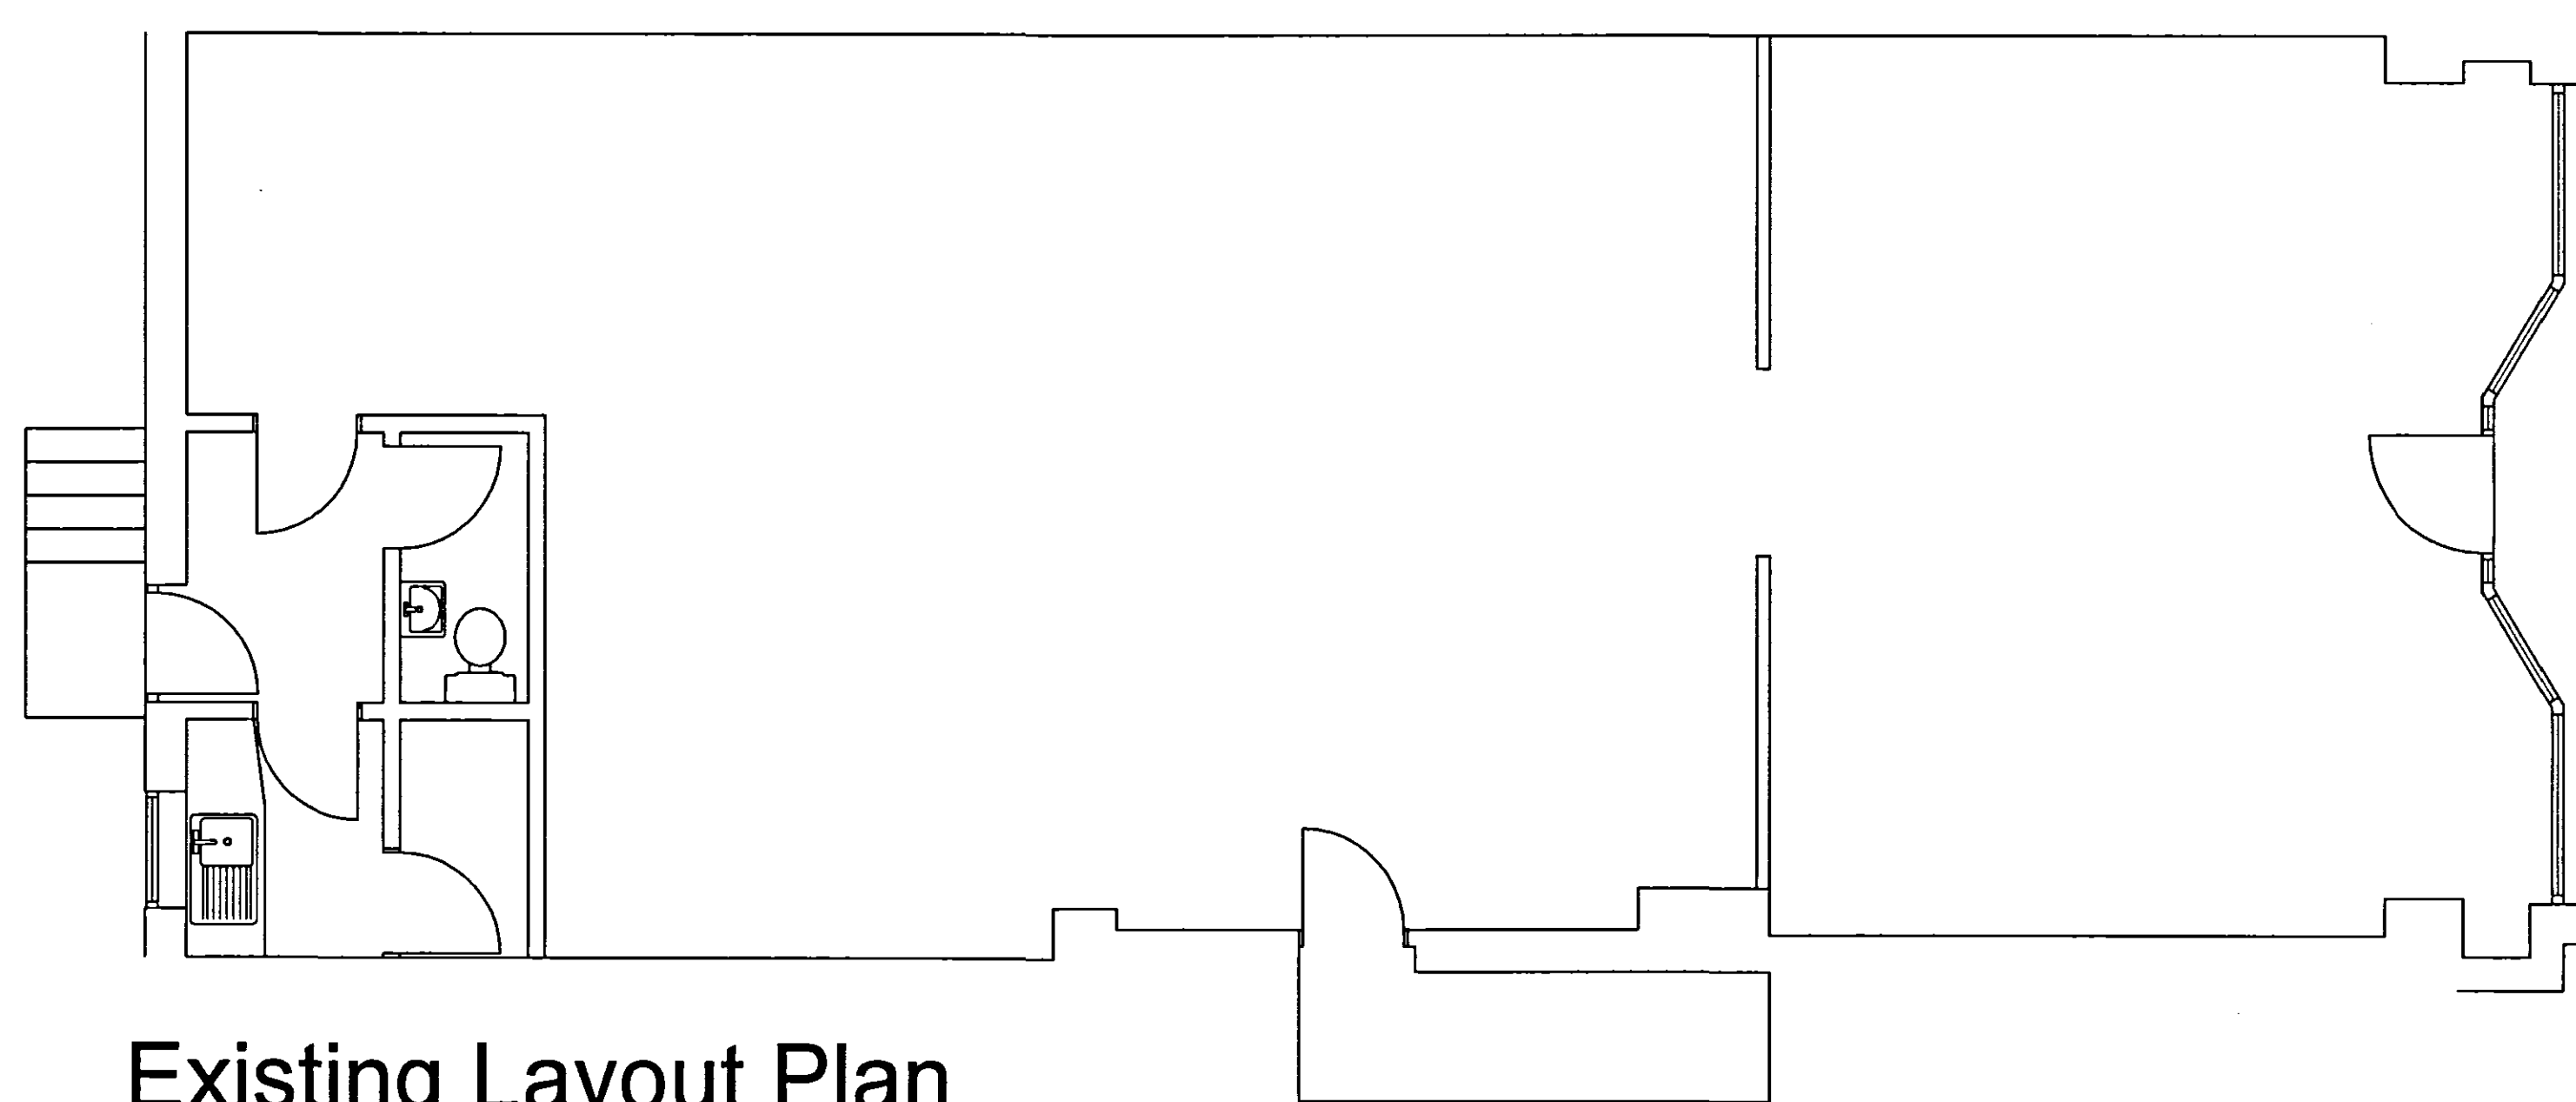


Existing Layout Plan
14 High Street, Holbeach

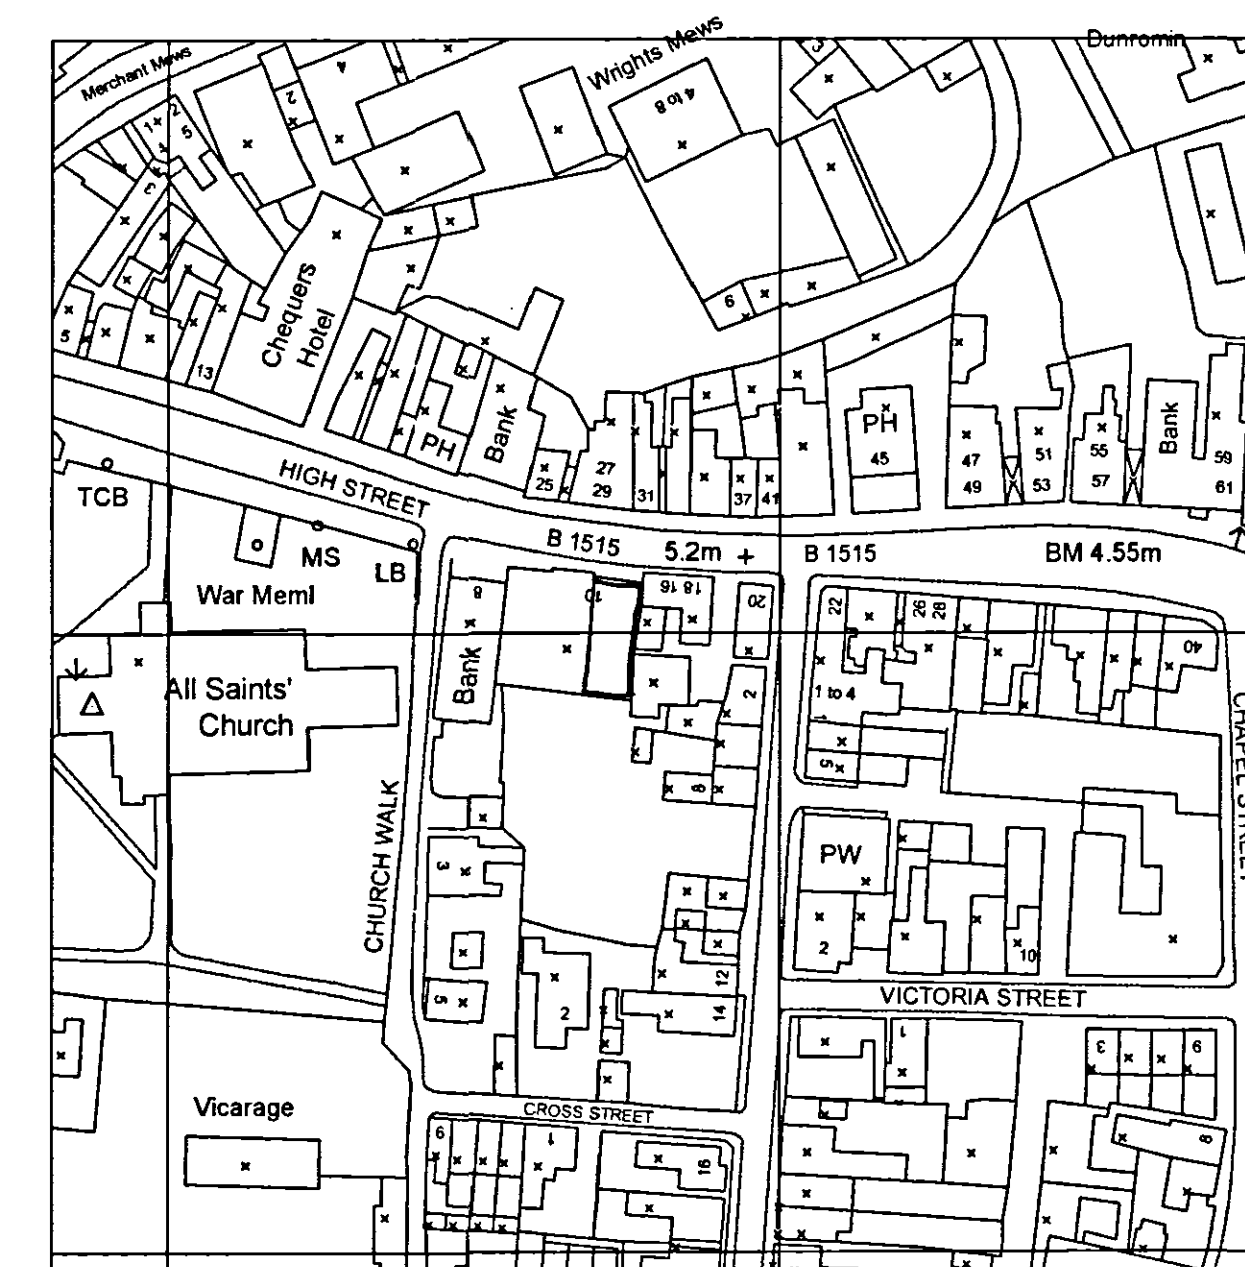

Location Plan Scale 1:1250

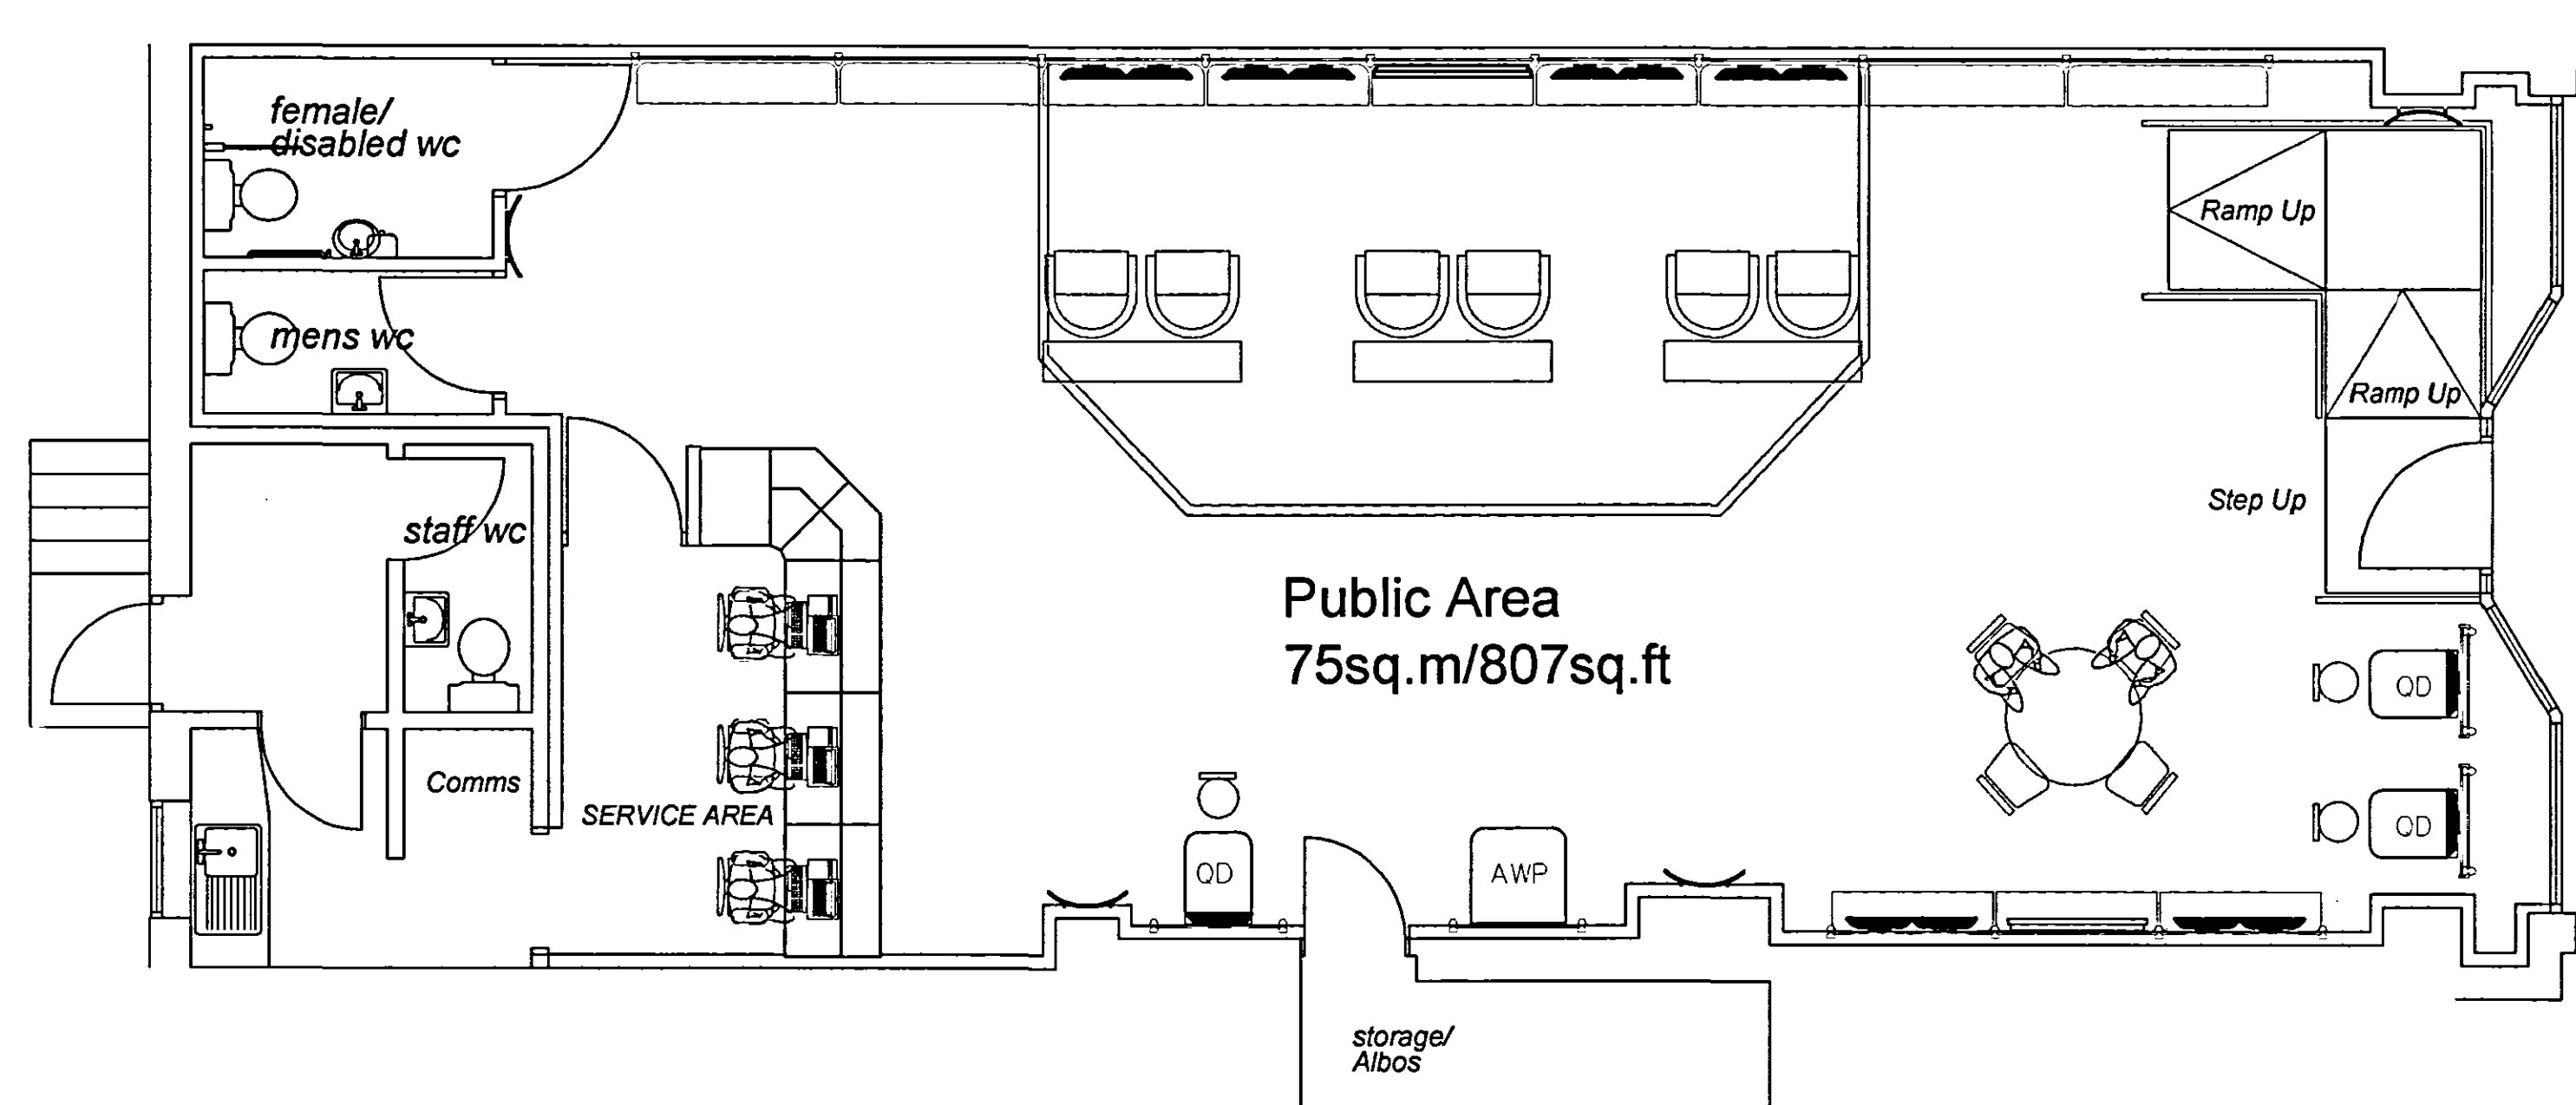

Proposed Layout Plan
14 High Street, Holbeach
Option 2

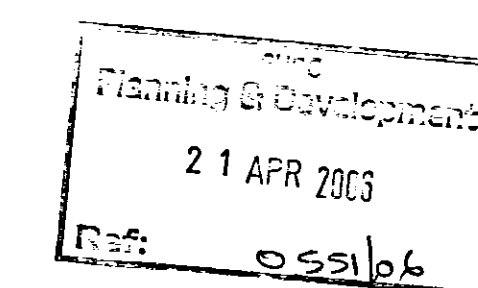

DWG's approved & accepted		DWG's approved & accepted	
Signed		Signed	
M CULLEN		K BAKER	
Dated		Dated	
Project:			
14 HIGH STREET, HOLBEACH, LINCOLNSHIRE, PE12			
Detail:			
EXISTING/PROPOSED LAYOUT PLAN			
Drawn by:	DWG No:	Date:	Scale:
T Sands	TS/Holbeach/01	31/03/06	1:50
PROPERTY DESIGN SERVICES 43A NINFIELD RD SIDLEY, BEXHILL-ON-SEA EAST SUSSEX, TN39 5AE Tel: 01424 213845		totesport	