



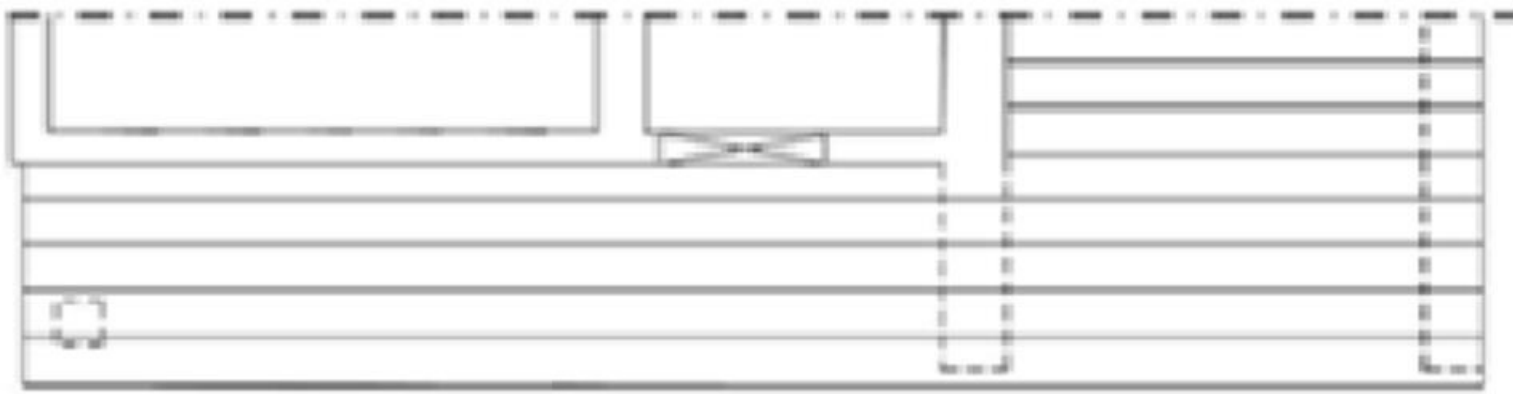

Existing UPVC front door to remain



Plan View

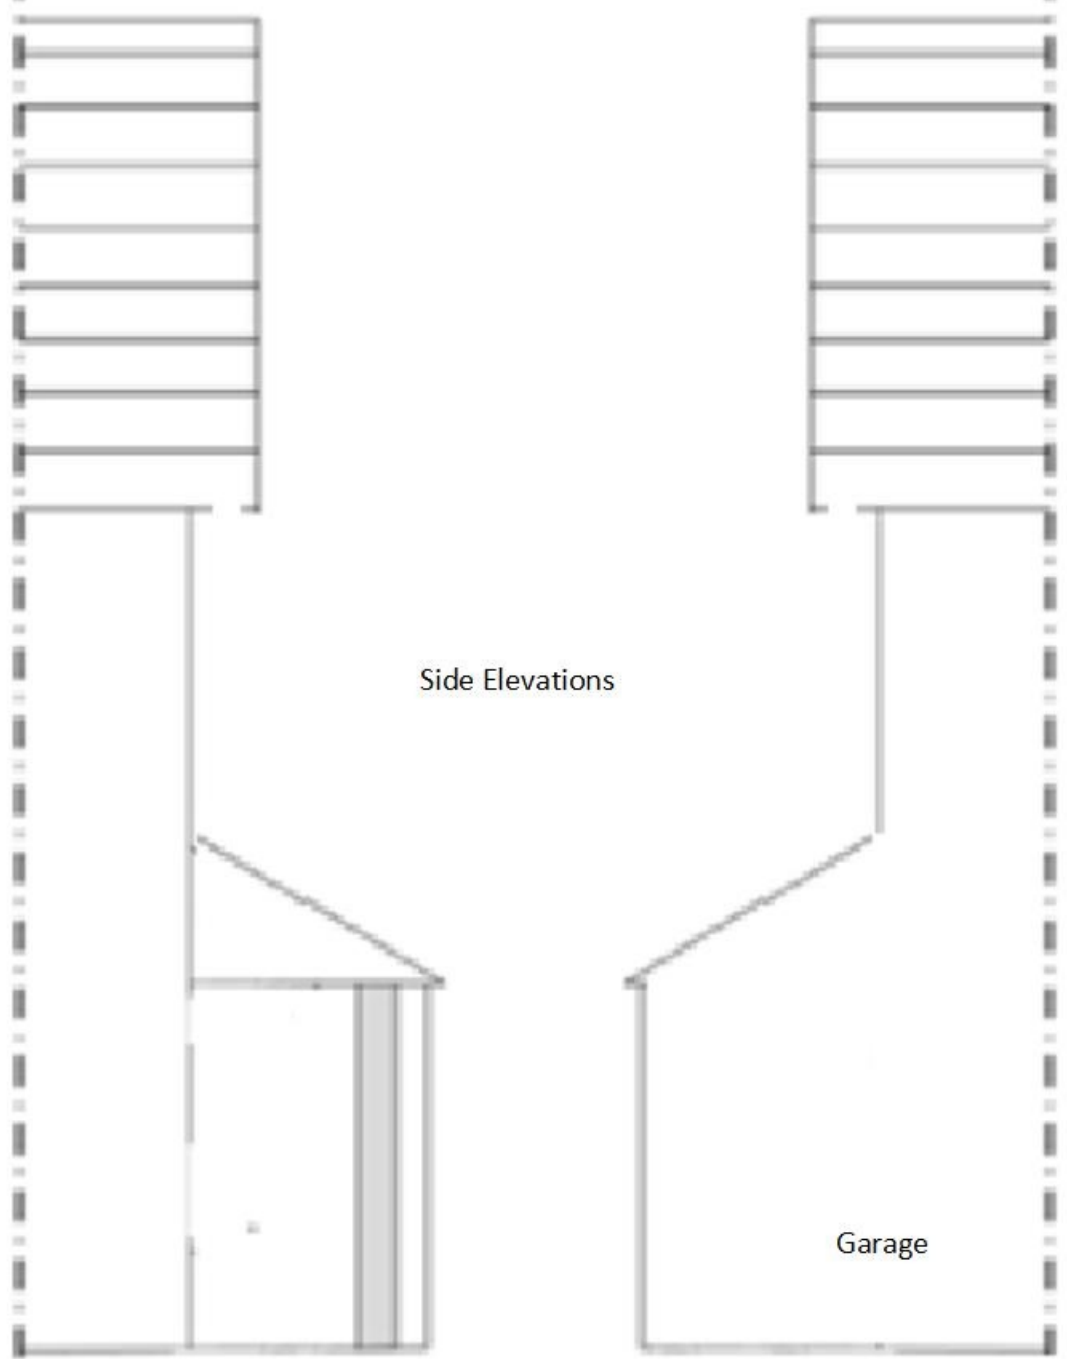

Title: Horseshoes Current Elevation
Drawing 006
Paper Size:A3
Scale: 1:50