


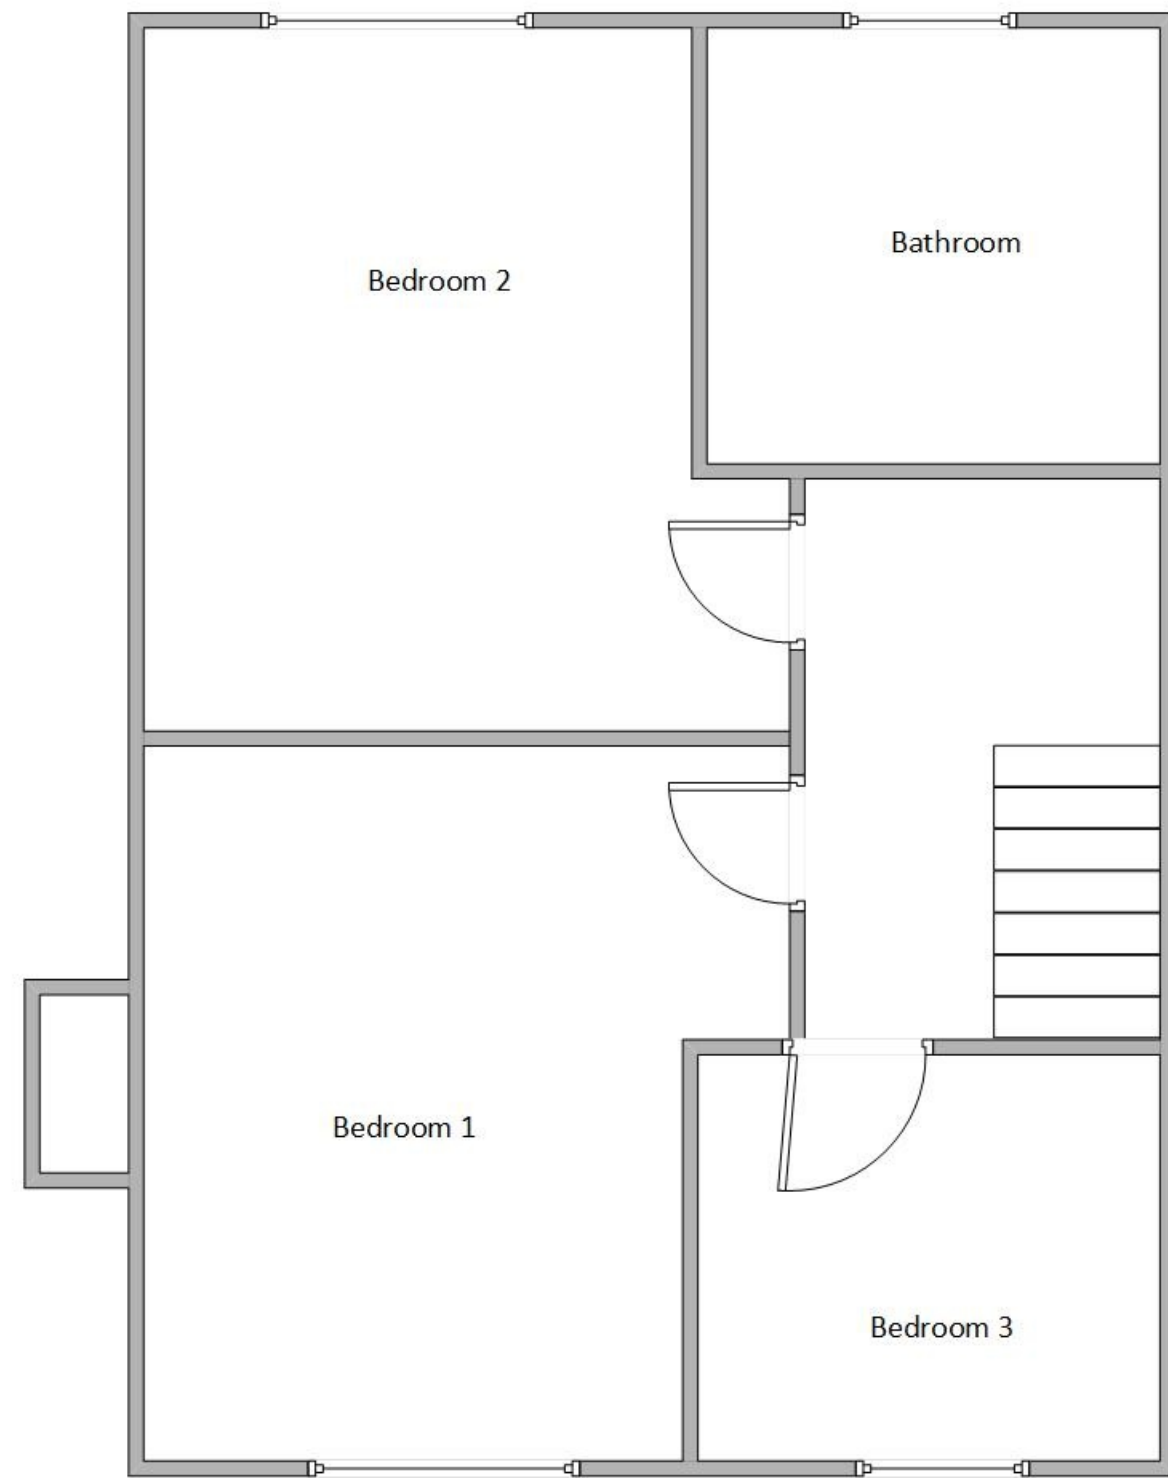

Title: Horseshoes existing floors
Drawing:001
Paper Size:A5
Scale: 1:50

Scale 1:50