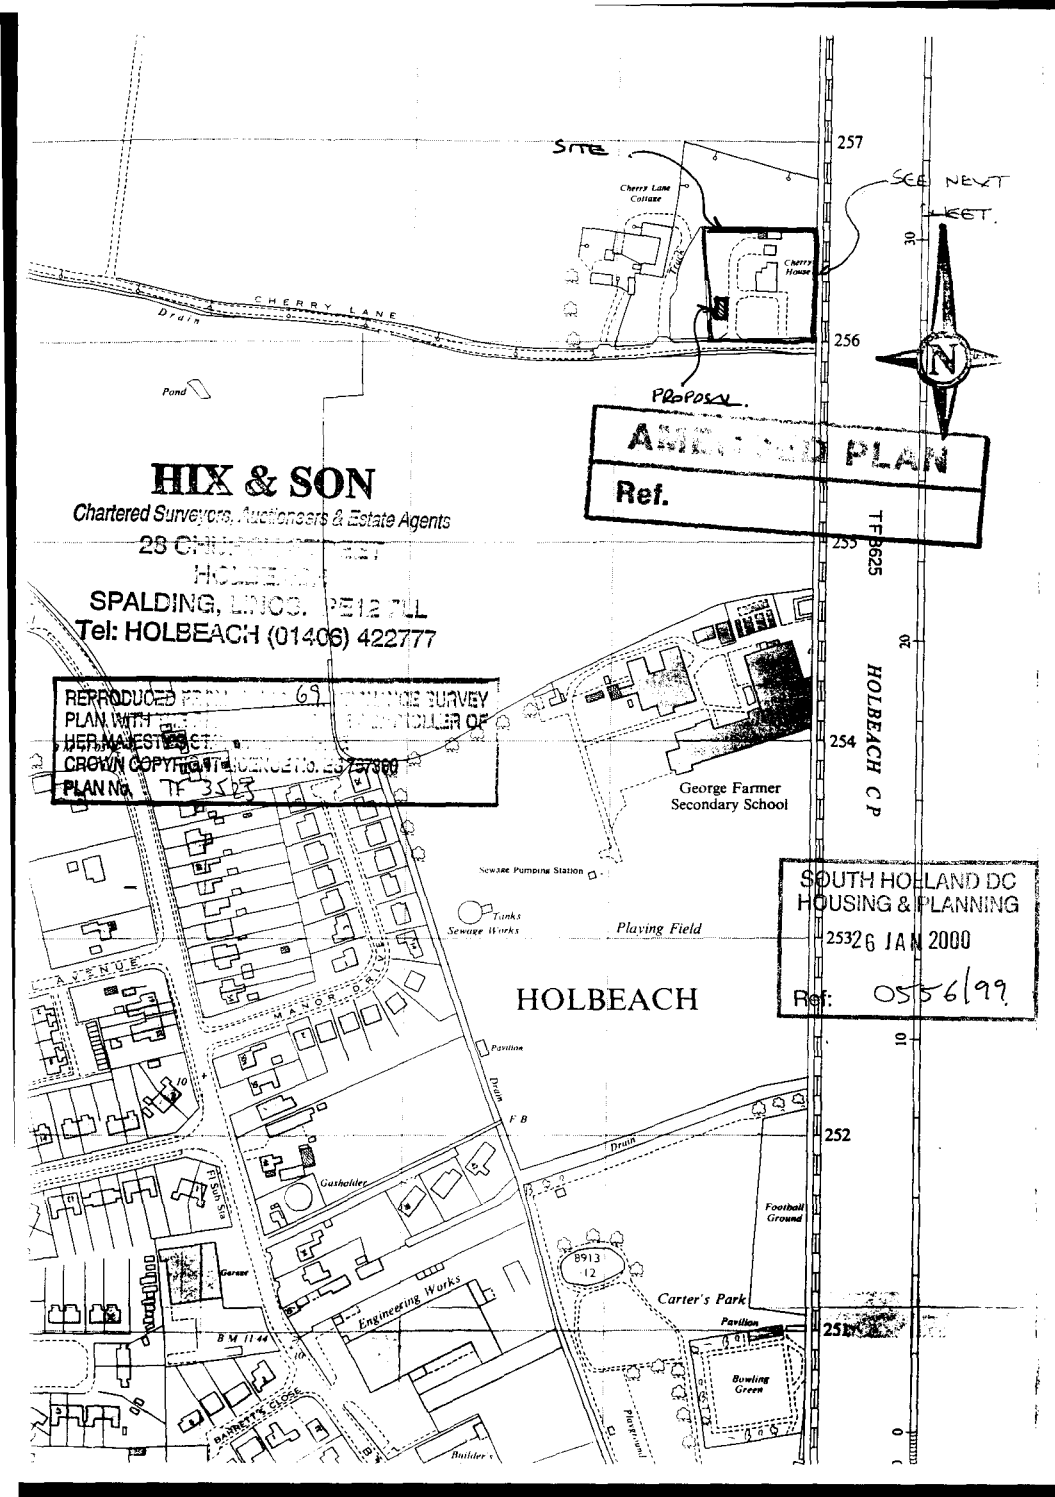
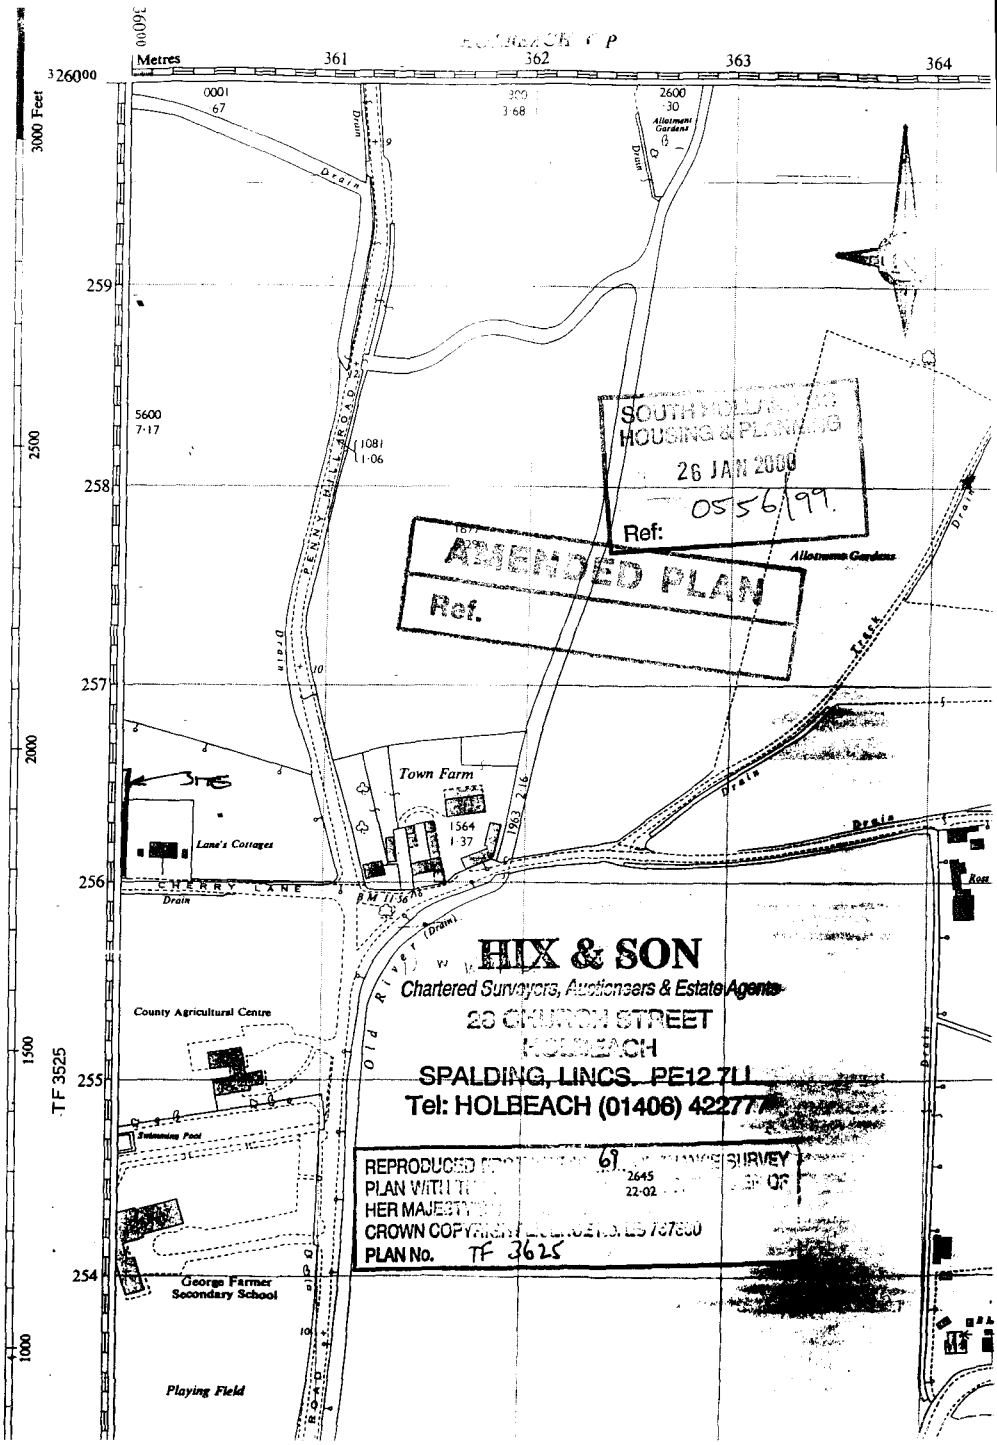
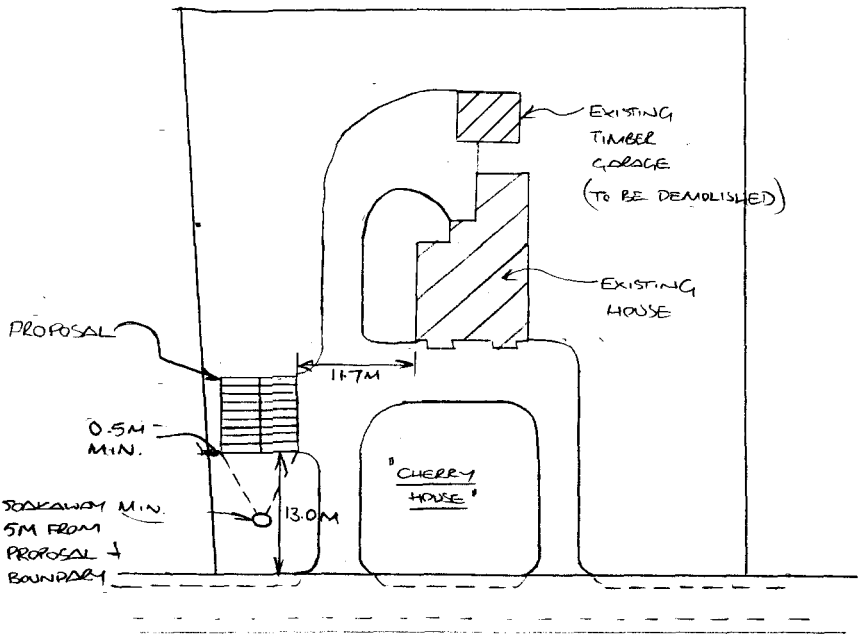

SITE
SEE NEXT SHEET.
PROPOSAL.
Cherry Lane Cottage
Cherry House
CHERRY LANE
Drain
Pond
257
256
255
254
253
252
251
30
20
10
0
TF3625
HOLBEACH C P
HIX & SON
Chartered Surveyors, Auctioneers & Estate Agents
28 CHURCH STREET
HOLBEACH
SPALDING, LINCS. PE12 7LL
Tel: HOLBEACH (01406) 422777
AMENDED PLAN
Ref.
REPRODUCED FROM 1969 ORDNANCE SURVEY PLAN WITH THE PERMISSION OF THE CONTROLLER OF HER MAJESTY'S STATIONERY OFFICE
CROWN COPYRIGHT LICENCE No. 2357900
PLAN No. TF 3525
George Farmer Secondary School
Sewage Pumping Station
Tanks
Sewage Works
Playing Field
HOLBEACH
SOUTH HOLLAND DC
HOUSING & PLANNING
26 JAN 2000
Ref: 0556/99
AVENUE
MANOR
Pavilion
Drain
F B
Gasholder
Gas Sub Sta
Garage
Engineering Works
B913
12
Football Ground
Carter's Park
Pavilion
Bowling Green
Playground
B M 11.44
BARRETTS CLOSE
Builder's


Metres
361
362
363
364
3260000
3000 Feet
259
258
257
256
255
254
2500
2000
1500
1000
TF 3525
Drain
PENNY HILL ROAD
Town Farm
Lane's Cottages
CHERRY LANE
Old River (Drain)
County Agricultural Centre
Swimming Pool
George Farmer Secondary School
Playing Field
Allotment Gardens
SOUTH HOLLAND DISTRICT COUNCIL
HOUSING & PLANNING
26 JAN 2000
Ref: 0556/99
AMENDED PLAN
Ref.
HIX & SON
Chartered Surveyors, Auctioneers & Estate Agents
28 CHURCH STREET
HOLBEACH
SPALDING, LINCS. PE12 7LL
Tel: HOLBEACH (01406) 422777
REPRODUCED FROM THE ORDNANCE SURVEY
PLAN WITH THE PERMISSION OF
HER MAJESTY'S STATIONERY OFFICE
CROWN COPYRIGHT LICENCE NO. LS 757800
PLAN No. TF 3625

AMENDED PLAN
Ref.

SOUTH HOLLAND DC
HOUSING & PLANNING
26 JAN 2000
Ref: 0556/99

BLOCK PLAN (1:500)



PROPOSED GARAGE for MR. P.J. WISEMAN at CHERRY HOUSE, CHERRY TREE LANE, HOLBEACH. ~ SHEET THREE/REV