

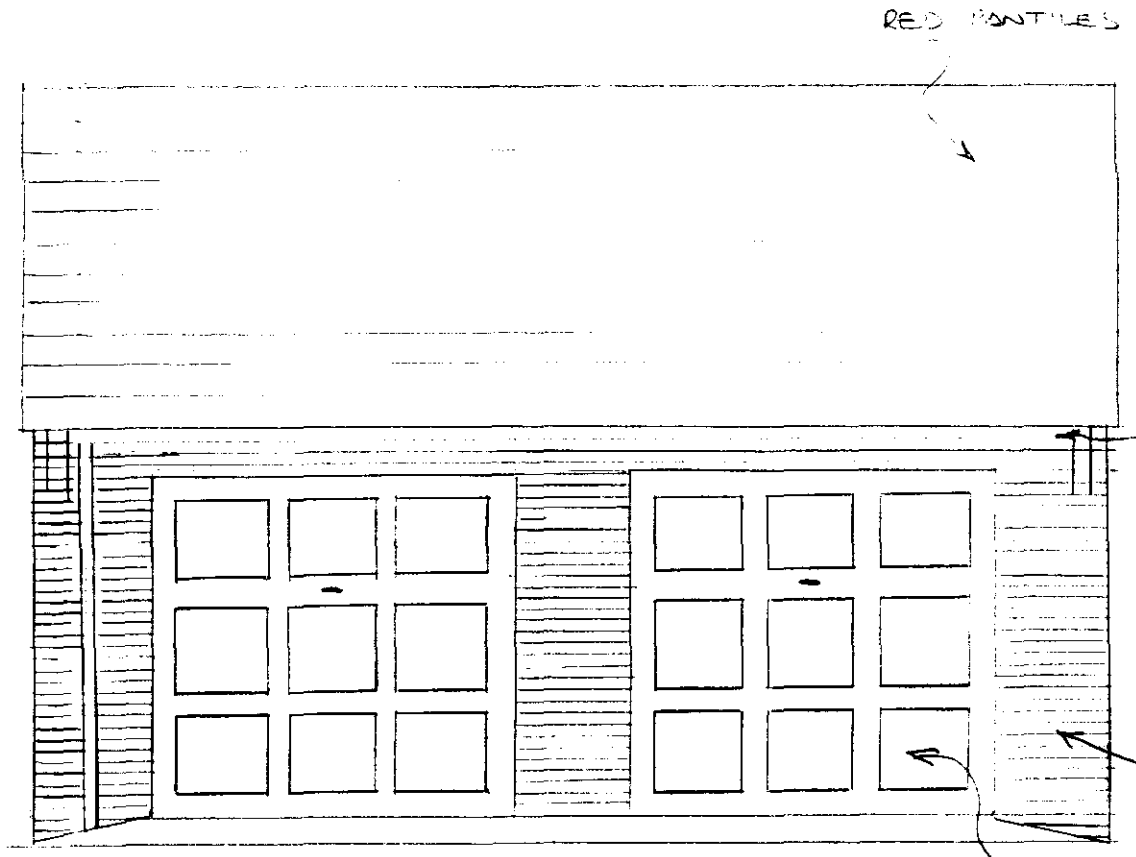



FRONT ELEVATION

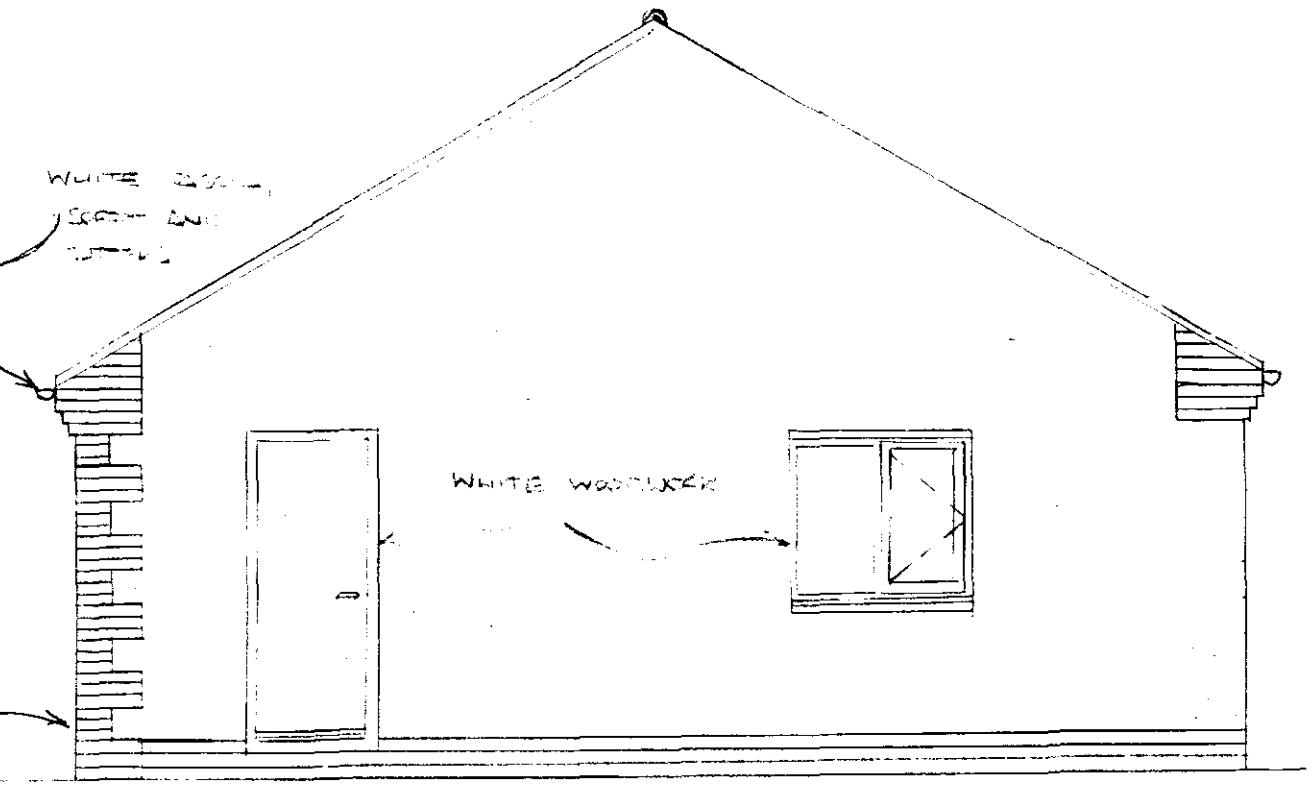

NORTH ELEVATION

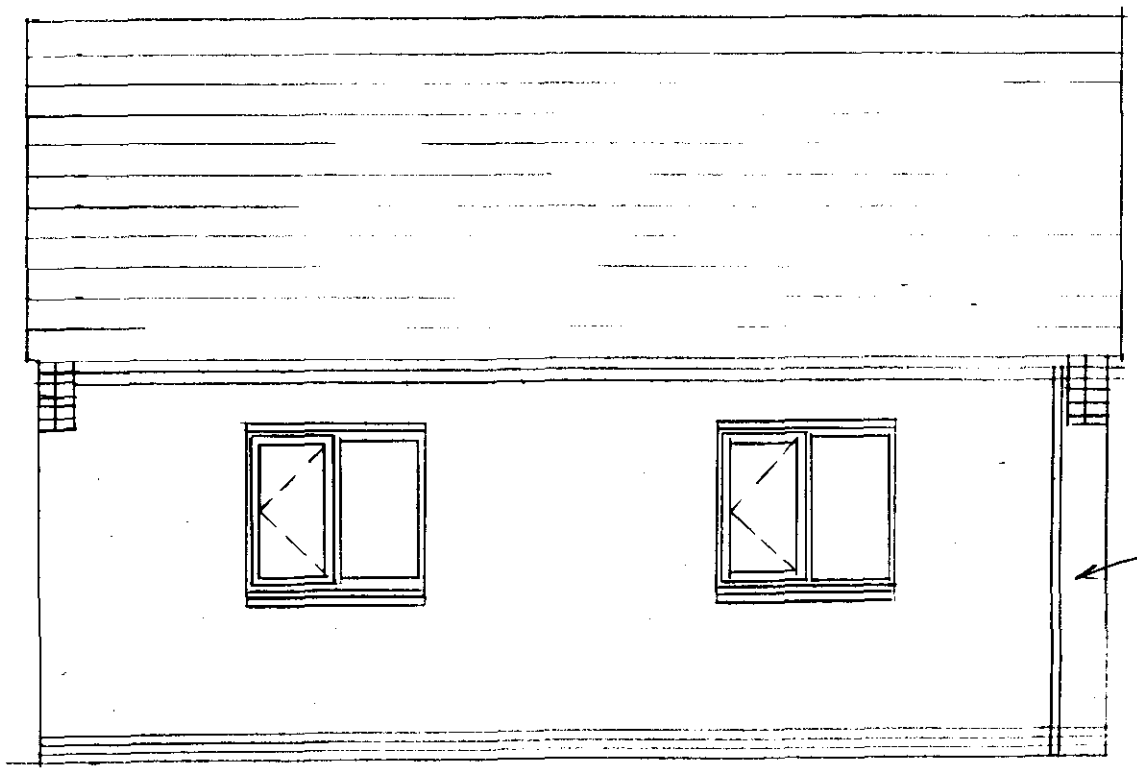

REAR ELEVATION

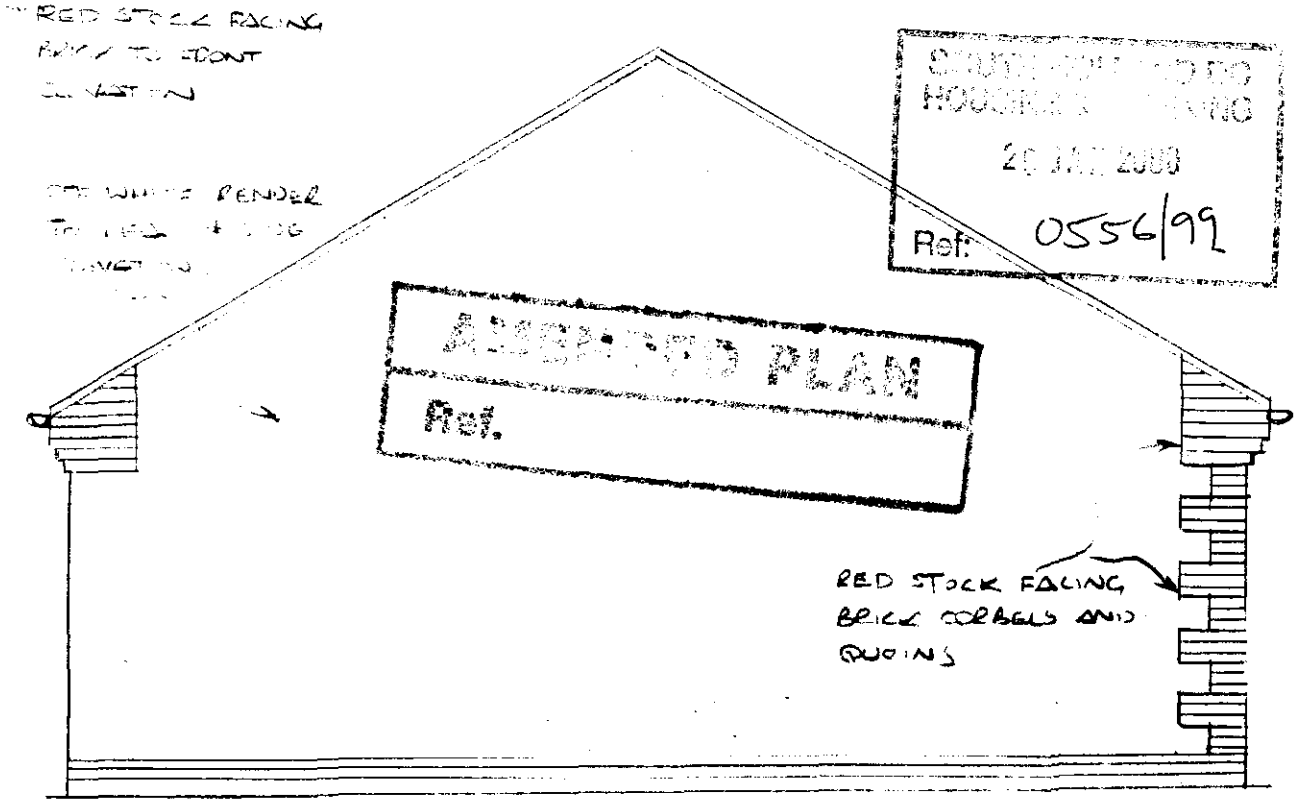


SOUTH ELEVATION


PROPOSED GARAGE for MR. P J WISEMAN at CHERRY HOUSE, CHERRY TREE LANE, HOLBEACH ~ SHEET 1/REV

SCALE 1:50

PROPOSED GARAGE for MR P J WISEMAN at CHERRY HOUSE,
CHERRY TREE LANE, HOLBEACH. ~ SHEET 2/REV SCALE 1:50

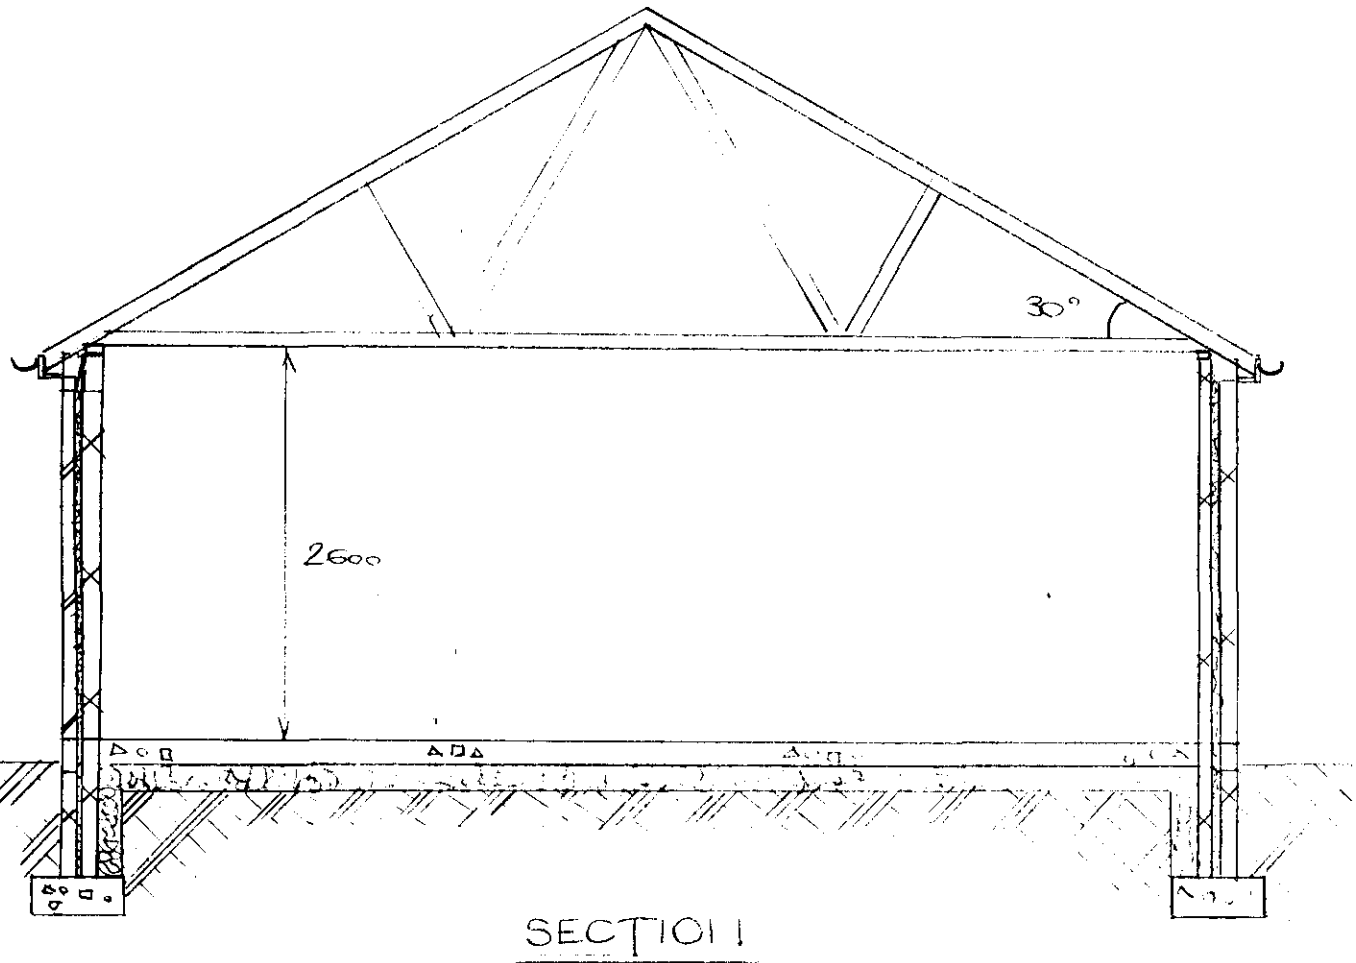

SECTION 1

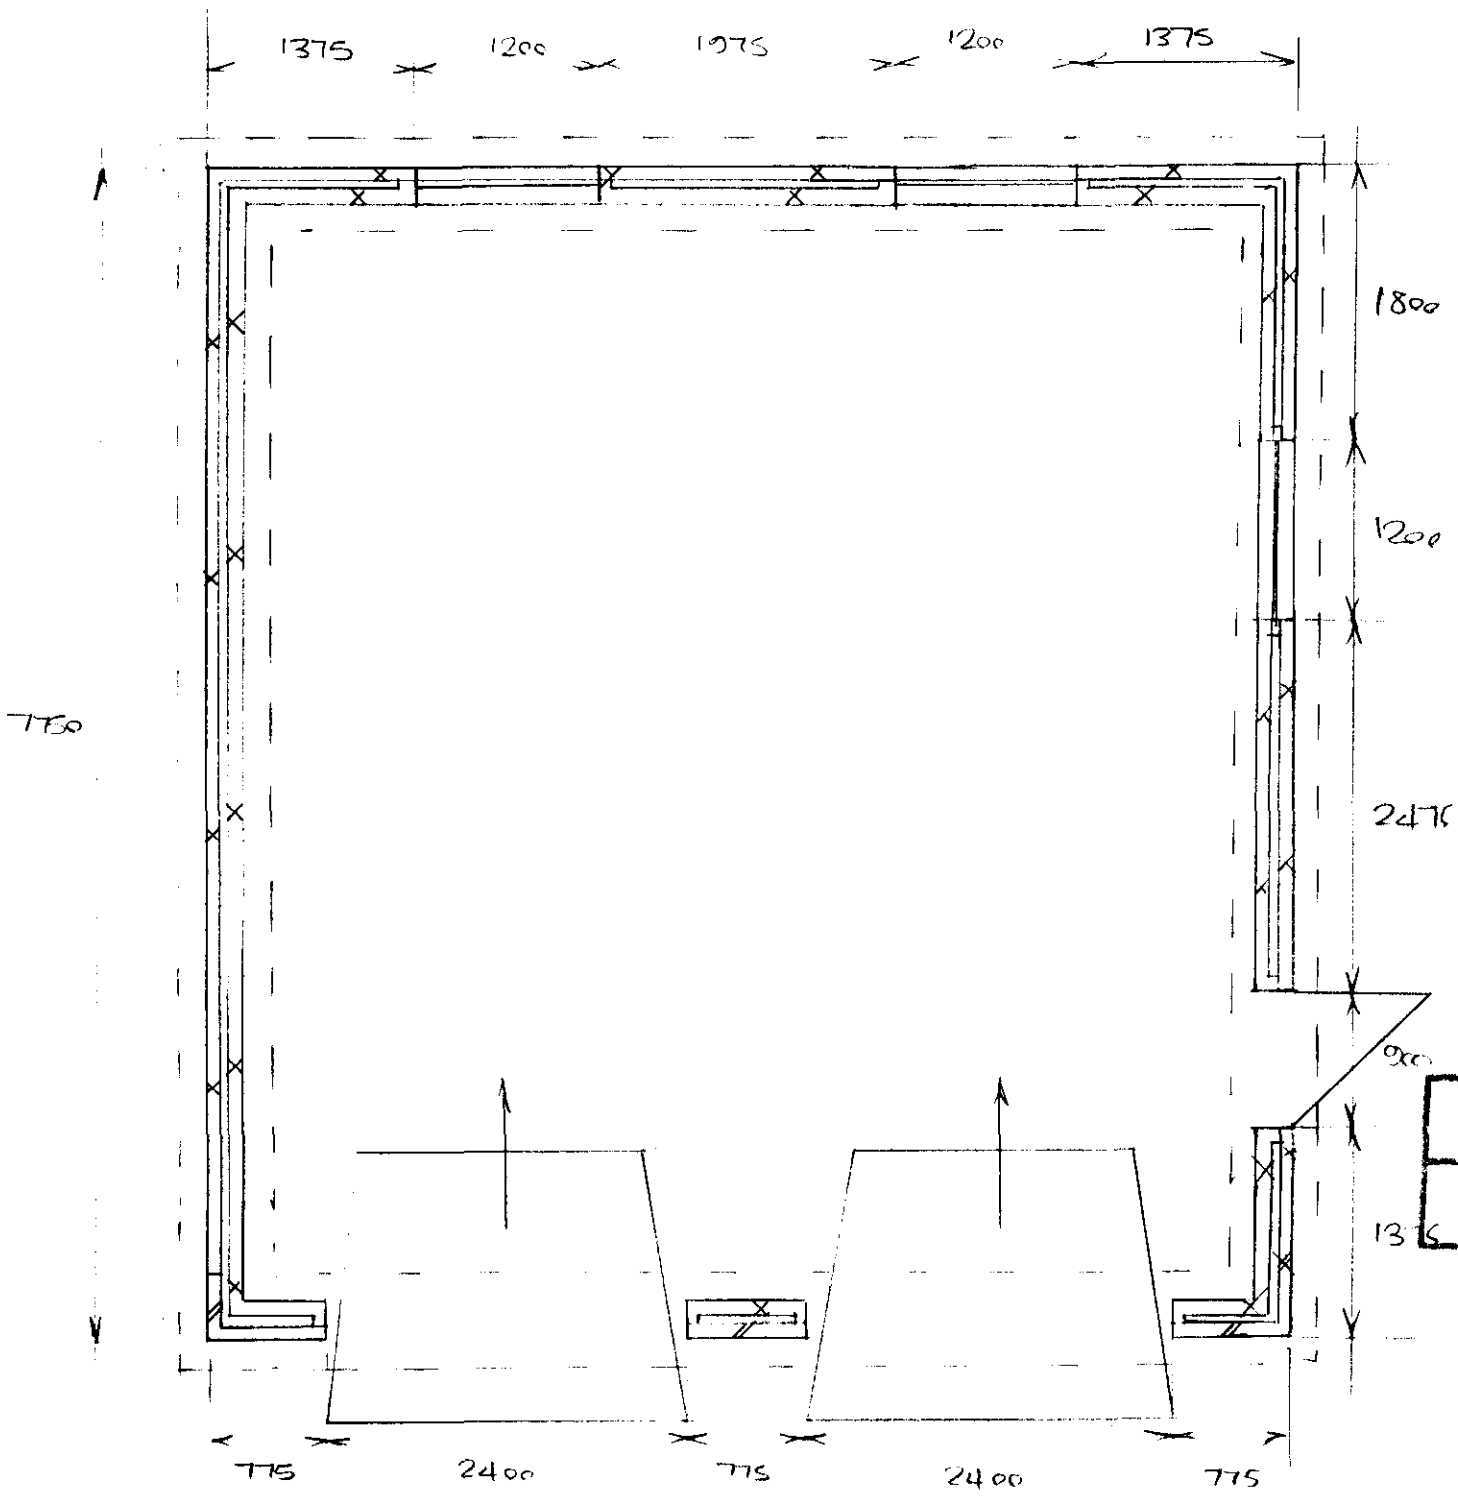


PLAN

AMENDED PLAN
Ref.


SOUTH HOLLAND DC
HOUSING & PLANNING
26 JAN 2000
Ref: 0556/99

DETERMINED PLAN


SOUTH HOLLAND DC
HOUSING & PLANNING
07 JUN 1999
Ref: 0556/99

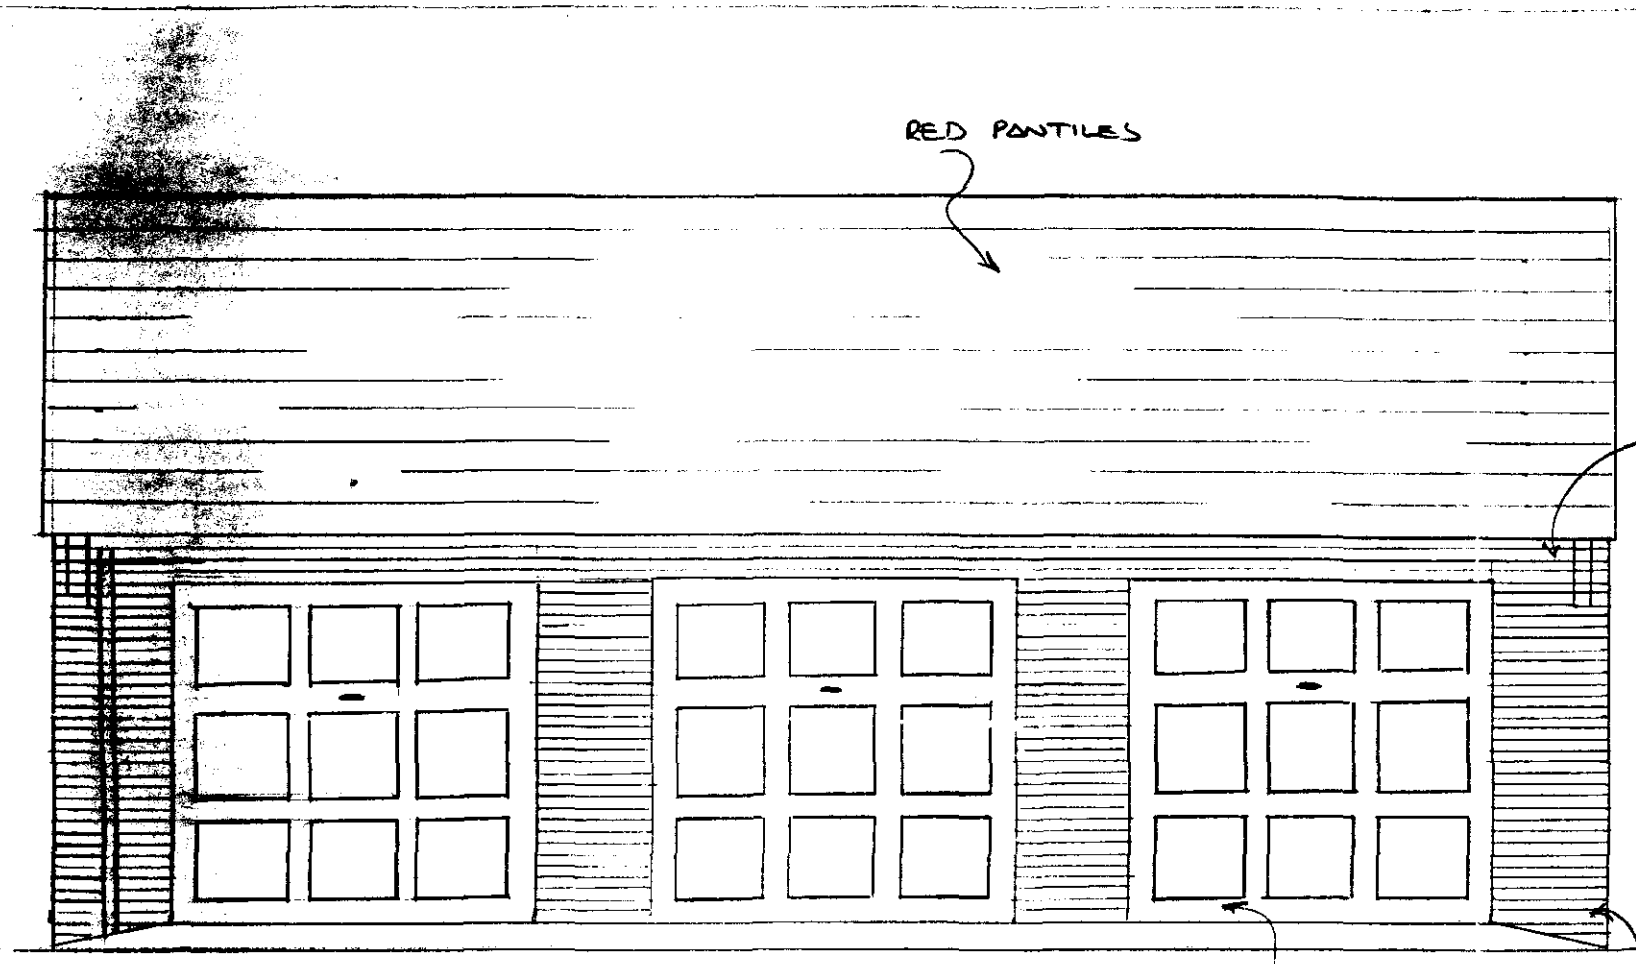


FRONT ELEVATION

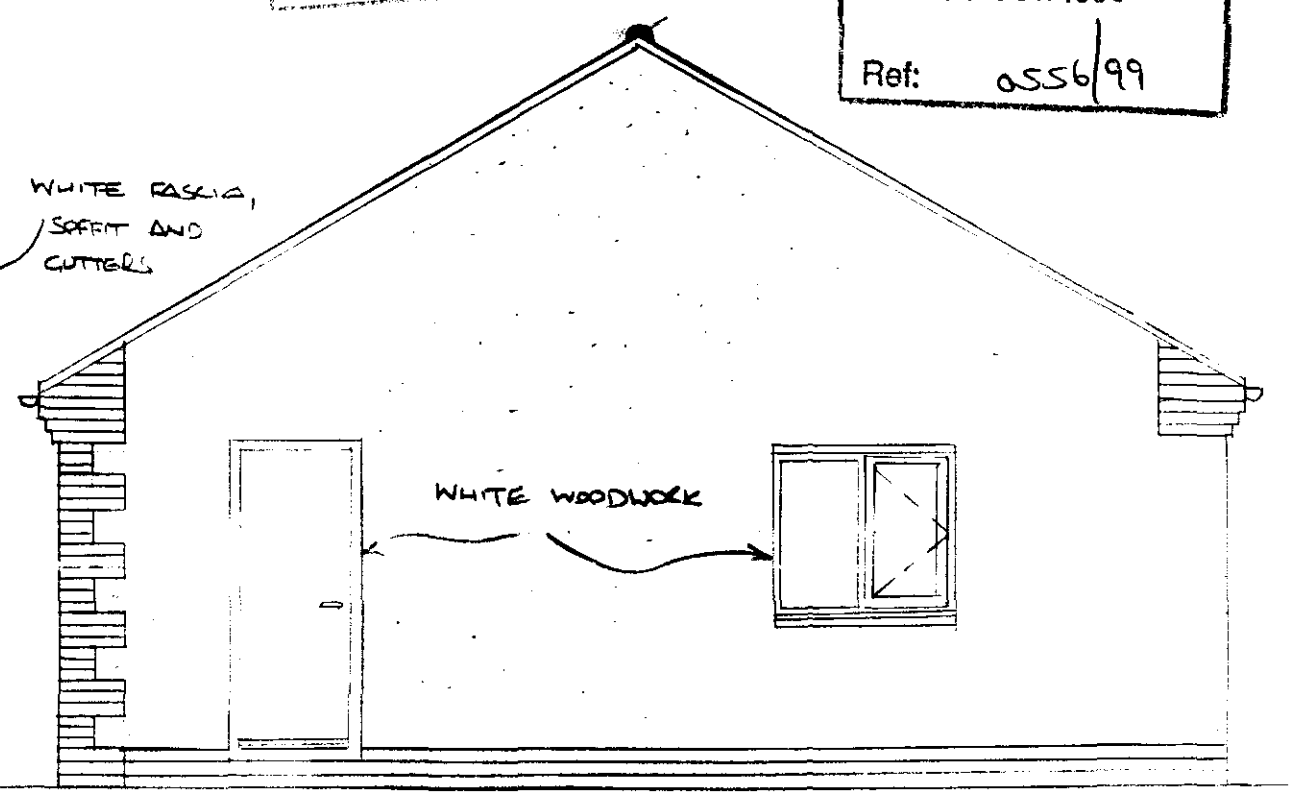

NORTH ELEVATION

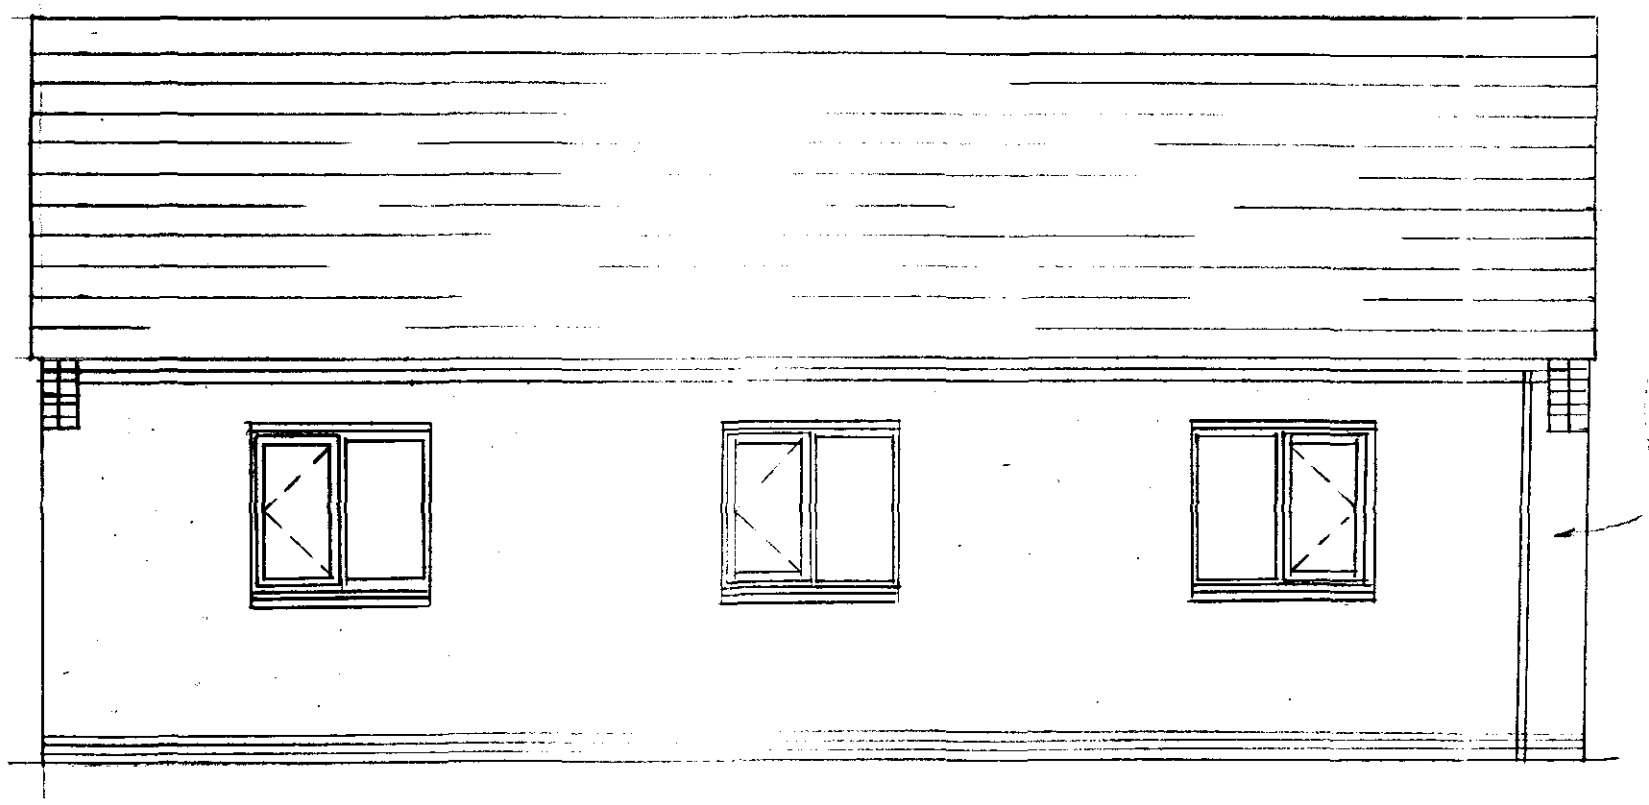

REAR ELEVATION

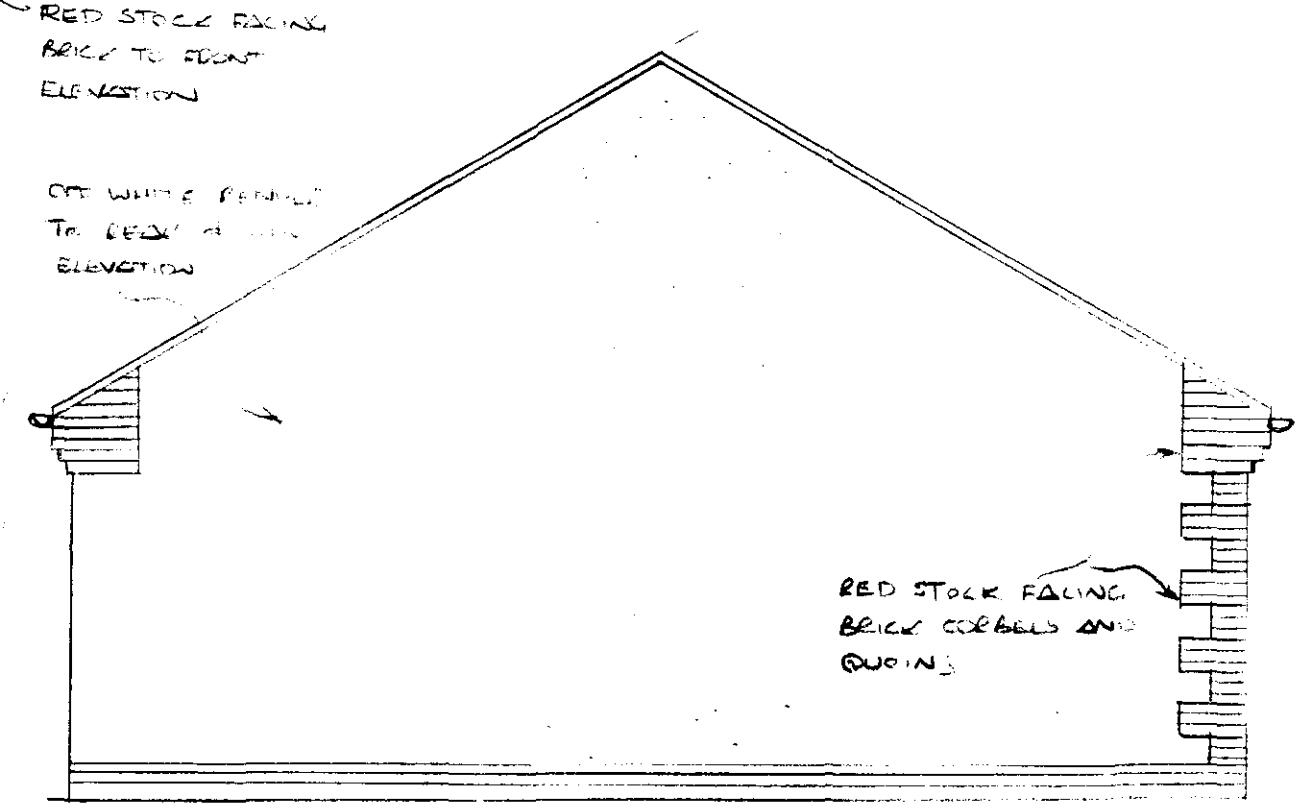


SOUTH ELEVATION

PROPOSED GARAGE for MR. P J. WISEMAN at CHERRY HOUSE, CHERRY TREE LANE, HOLBEACH — SHEET 1


SCALE 1:50

PROPOSED GARAGE for MR P J WISEMAN at CHERRY HOUSE,
CHERRY TREE LANE, HOLBEACH. ~ SHEET 2 SCALE 1:50

SOUTH HOLLAND DC
HOUSING & PLANNING
07 JUN 1999
Ref: 0556/99

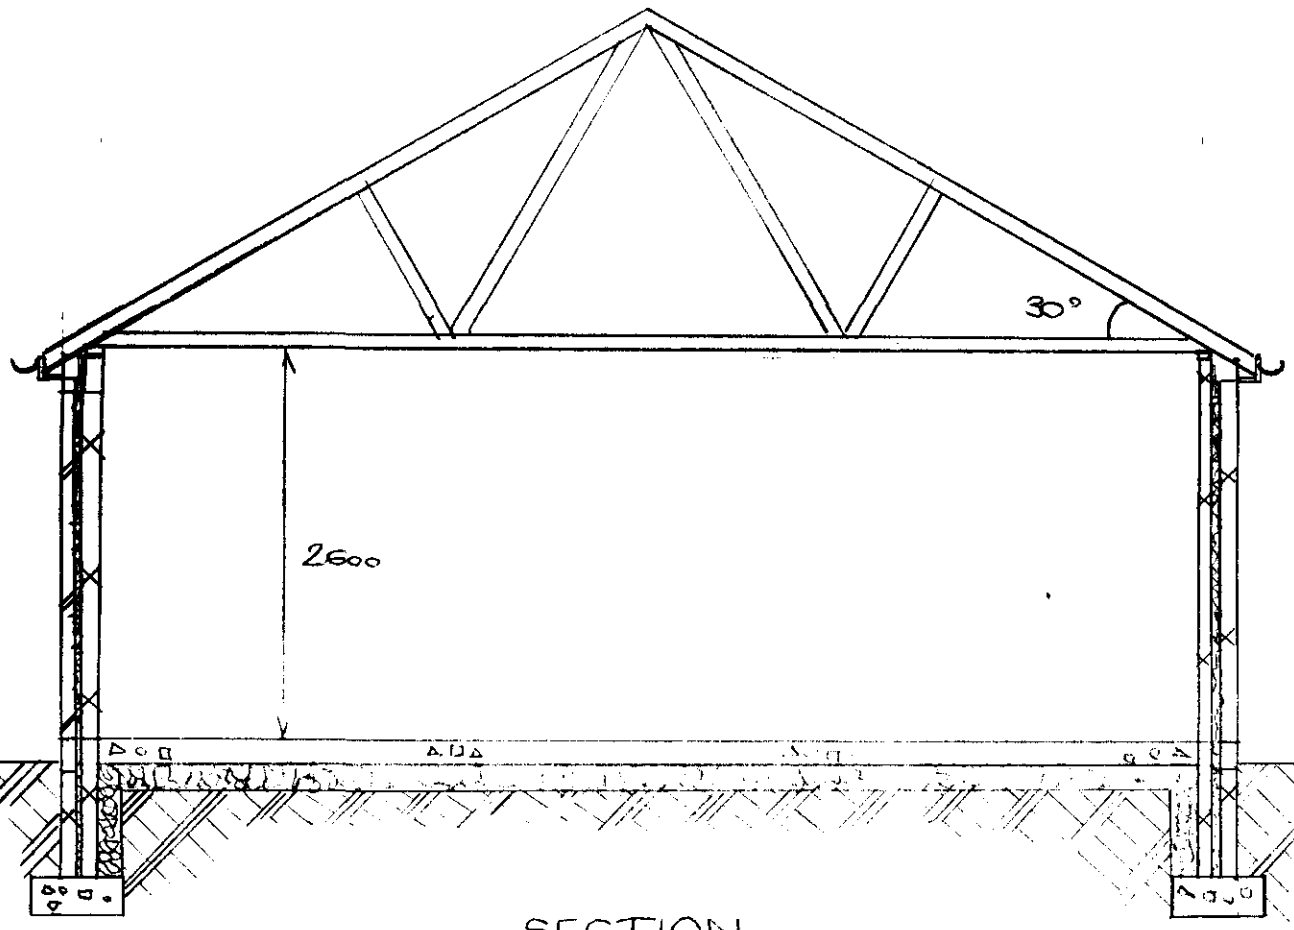

SECTION

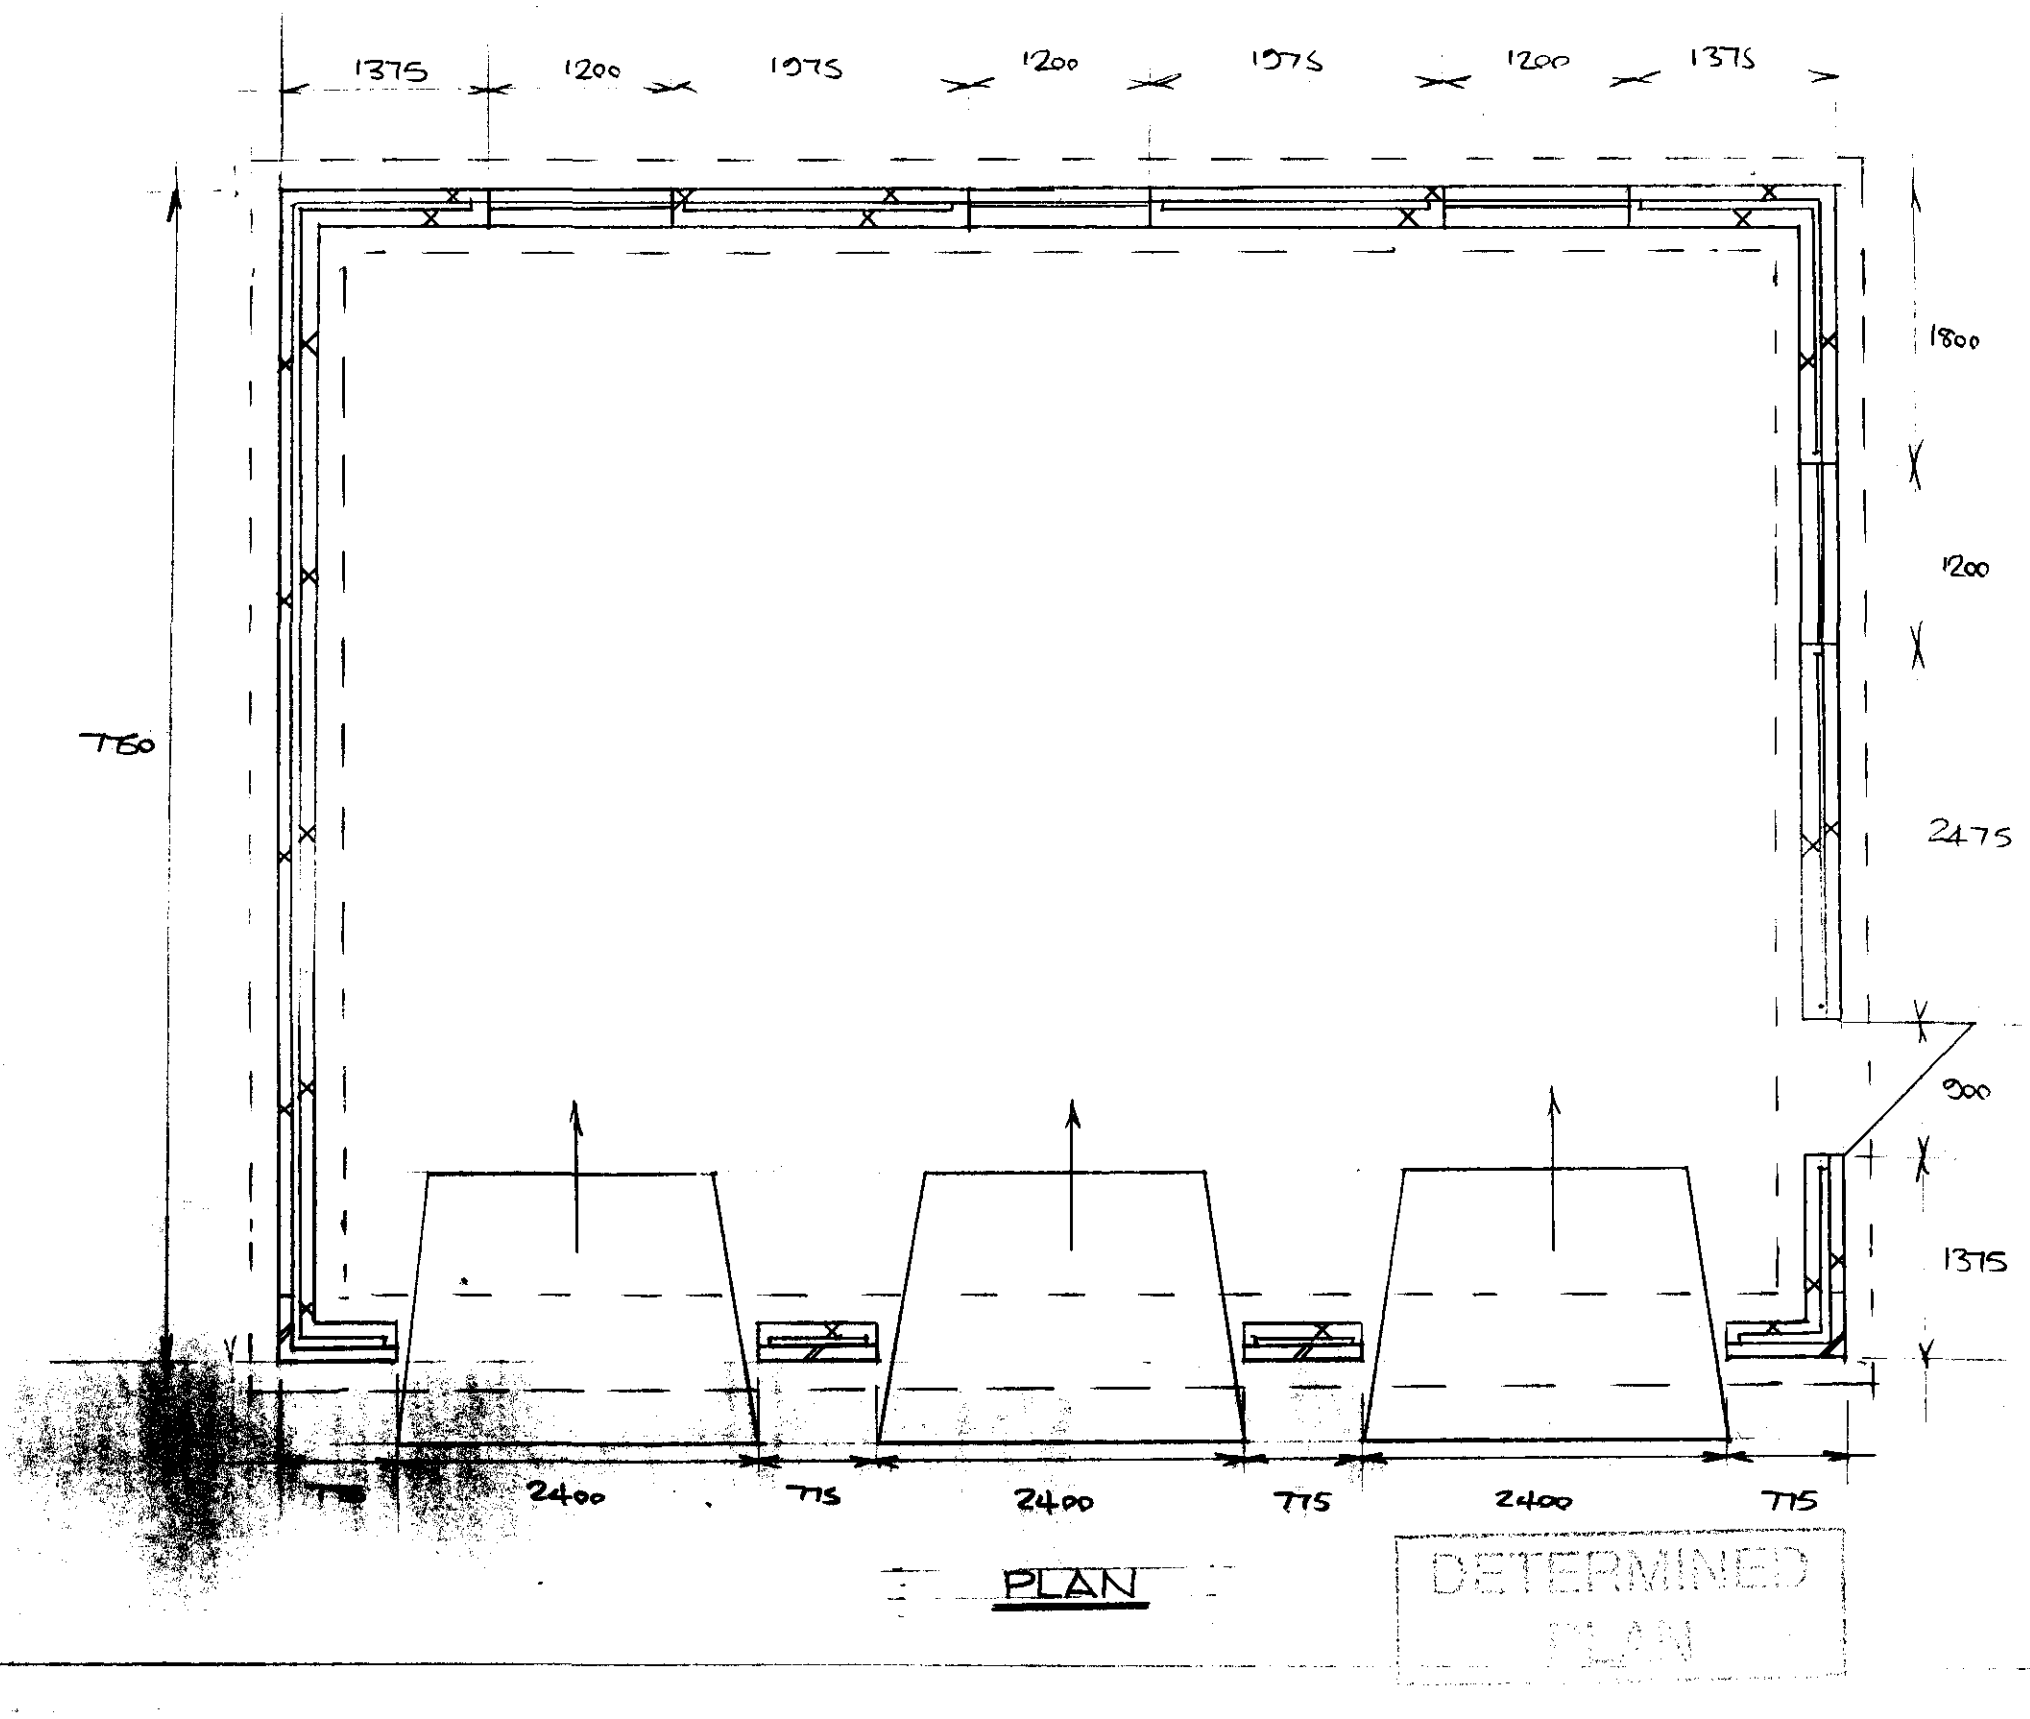

PLAN

DETERMINED
PLAN