
STUDIO 11 ARCHITECTURE

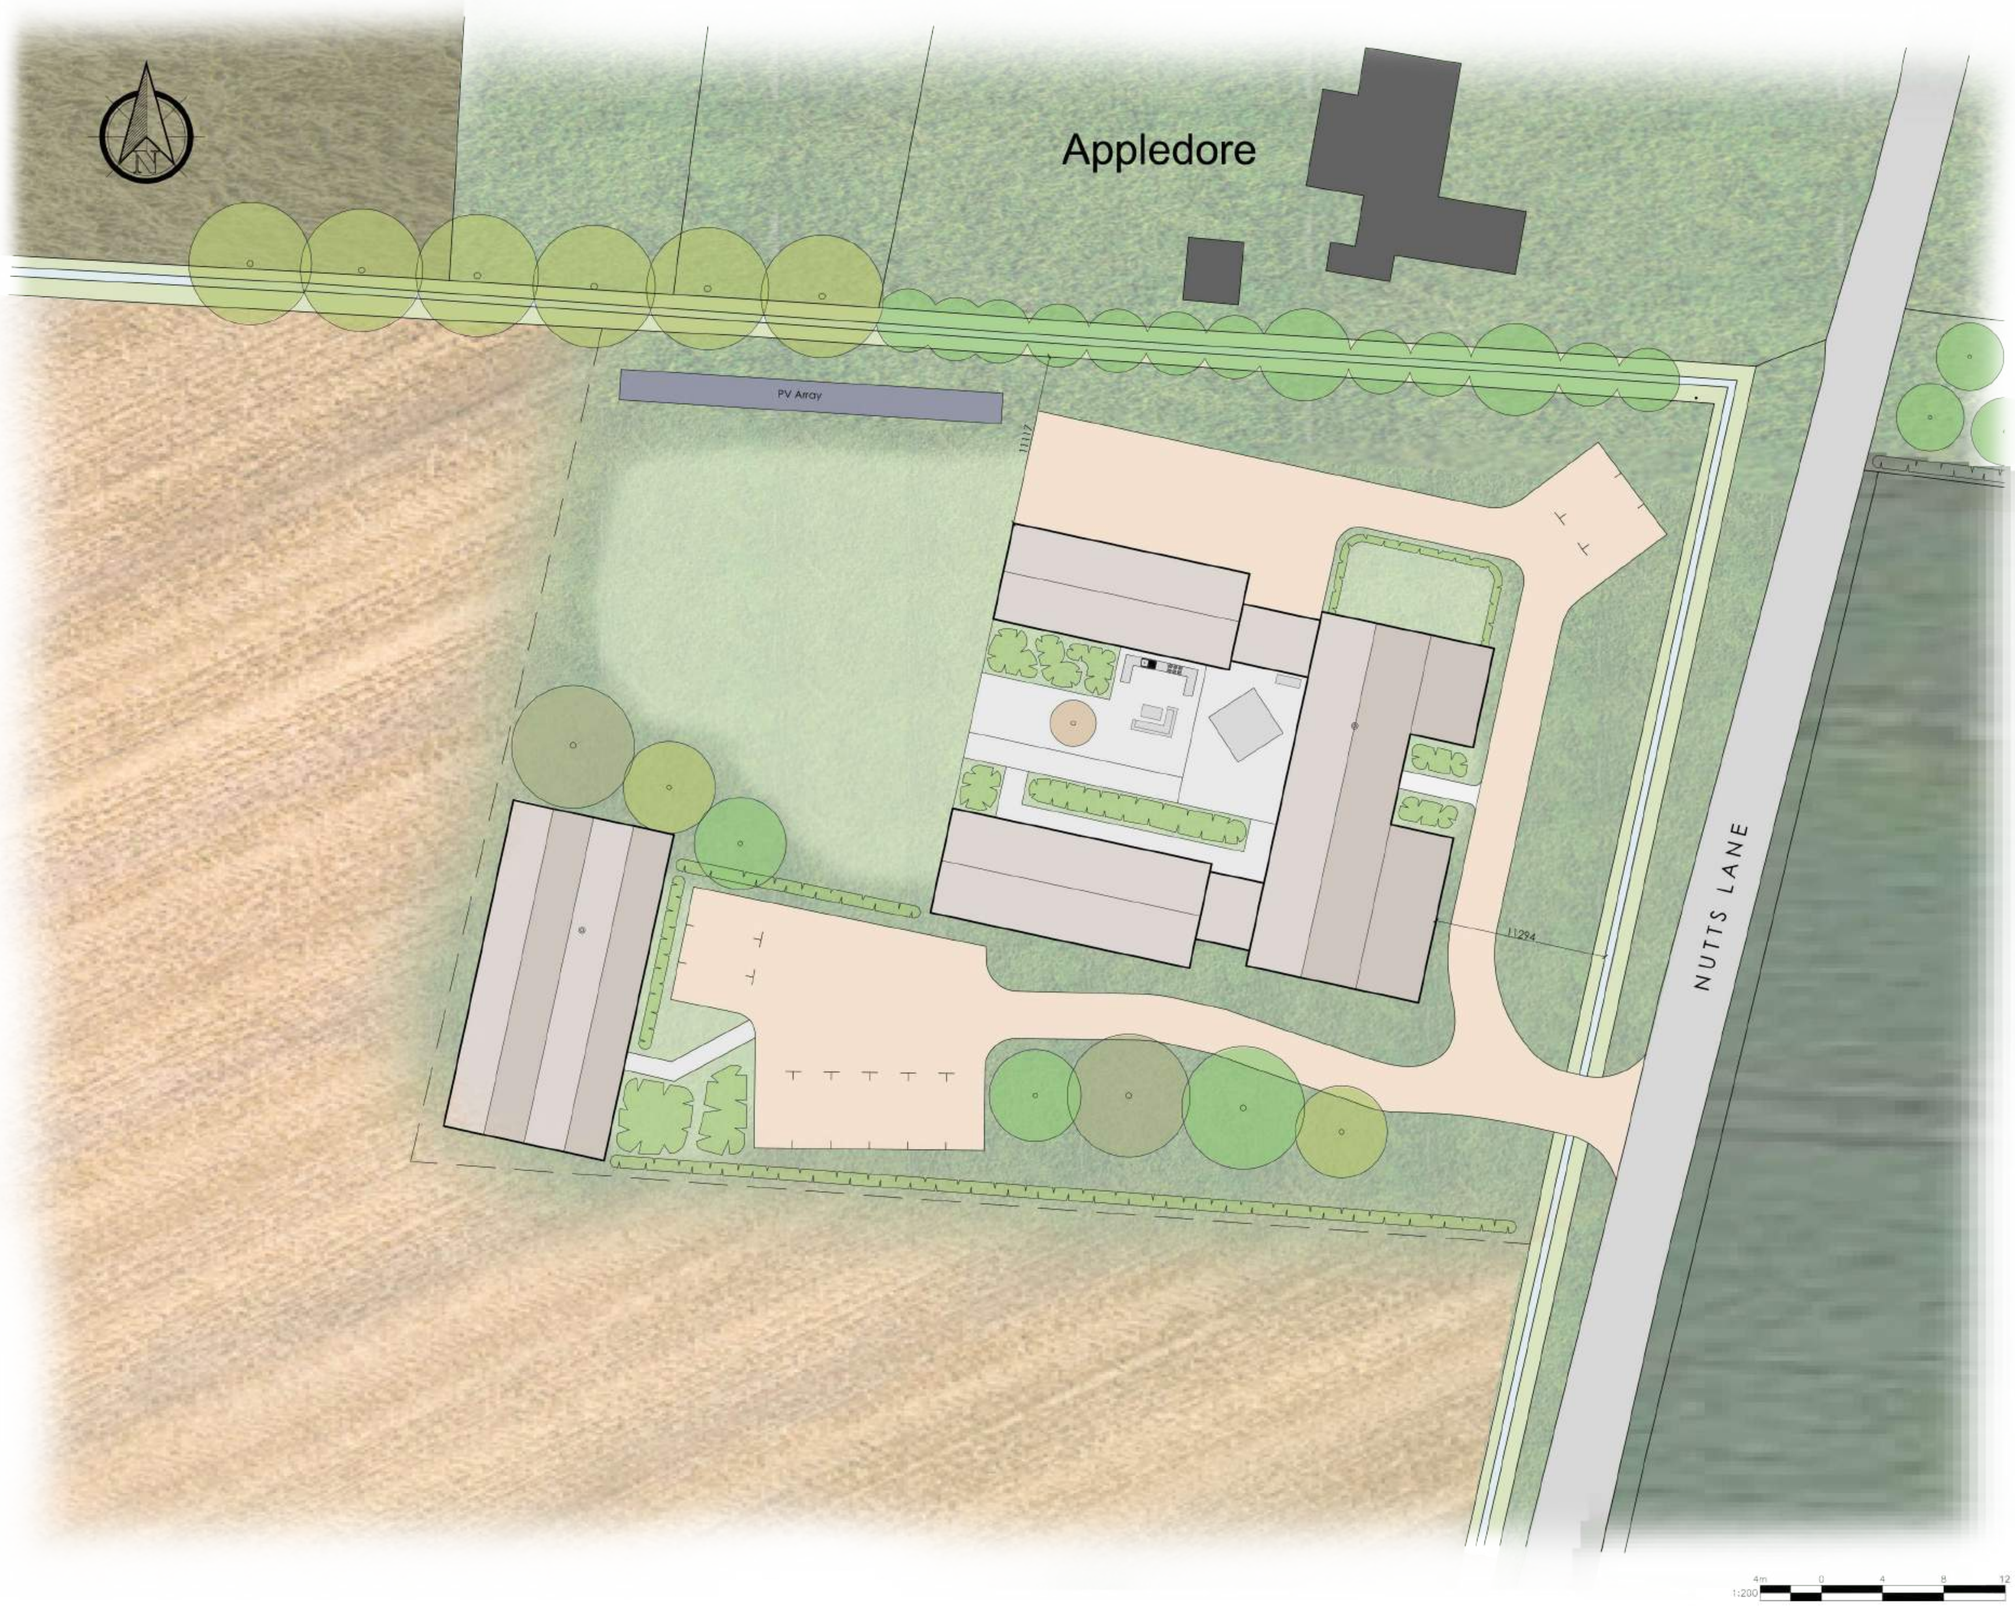

All discrepancies are to be brought to the attention of the below office.

The copyright to this drawing is owned by studio 11 architecture.

The details and information shown hereon relating to existing underground drains, main services, cables, etc. and existing structural details, are as obtained by normal survey observation method. Although all reasonable effort has been made, no guarantee can be made or given for the completeness or accuracy of this information.

REVISION	DATE	DRAWN	DESCRIPTION

ISSUE STATUS

PLANNING

STUDIO11 architecture

KING'S LYNN INNOVATION CENTRE,
INNOVATION DRIVE, KING'S LYNN,
PE30 5BY

T: 01553 970033
E: design@studio11architecture.co.uk
W: www.studio11architecture.co.uk

CLIENT	Mr & Mrs Baxter
PROJECT	Proposed self-build home on land off Nutts Lane, Spalding
DRAWING	Site Layout

DRAWN	PROJECT DESIGNER	PROJECT DIRECTOR
MCH/OS	KB	KB
DATE	**SCALE**	**PAPER SIZE**
03.10.24	1:200	A1

DRAWING NUMBER

614.PD.04

ARCHITECTURE