


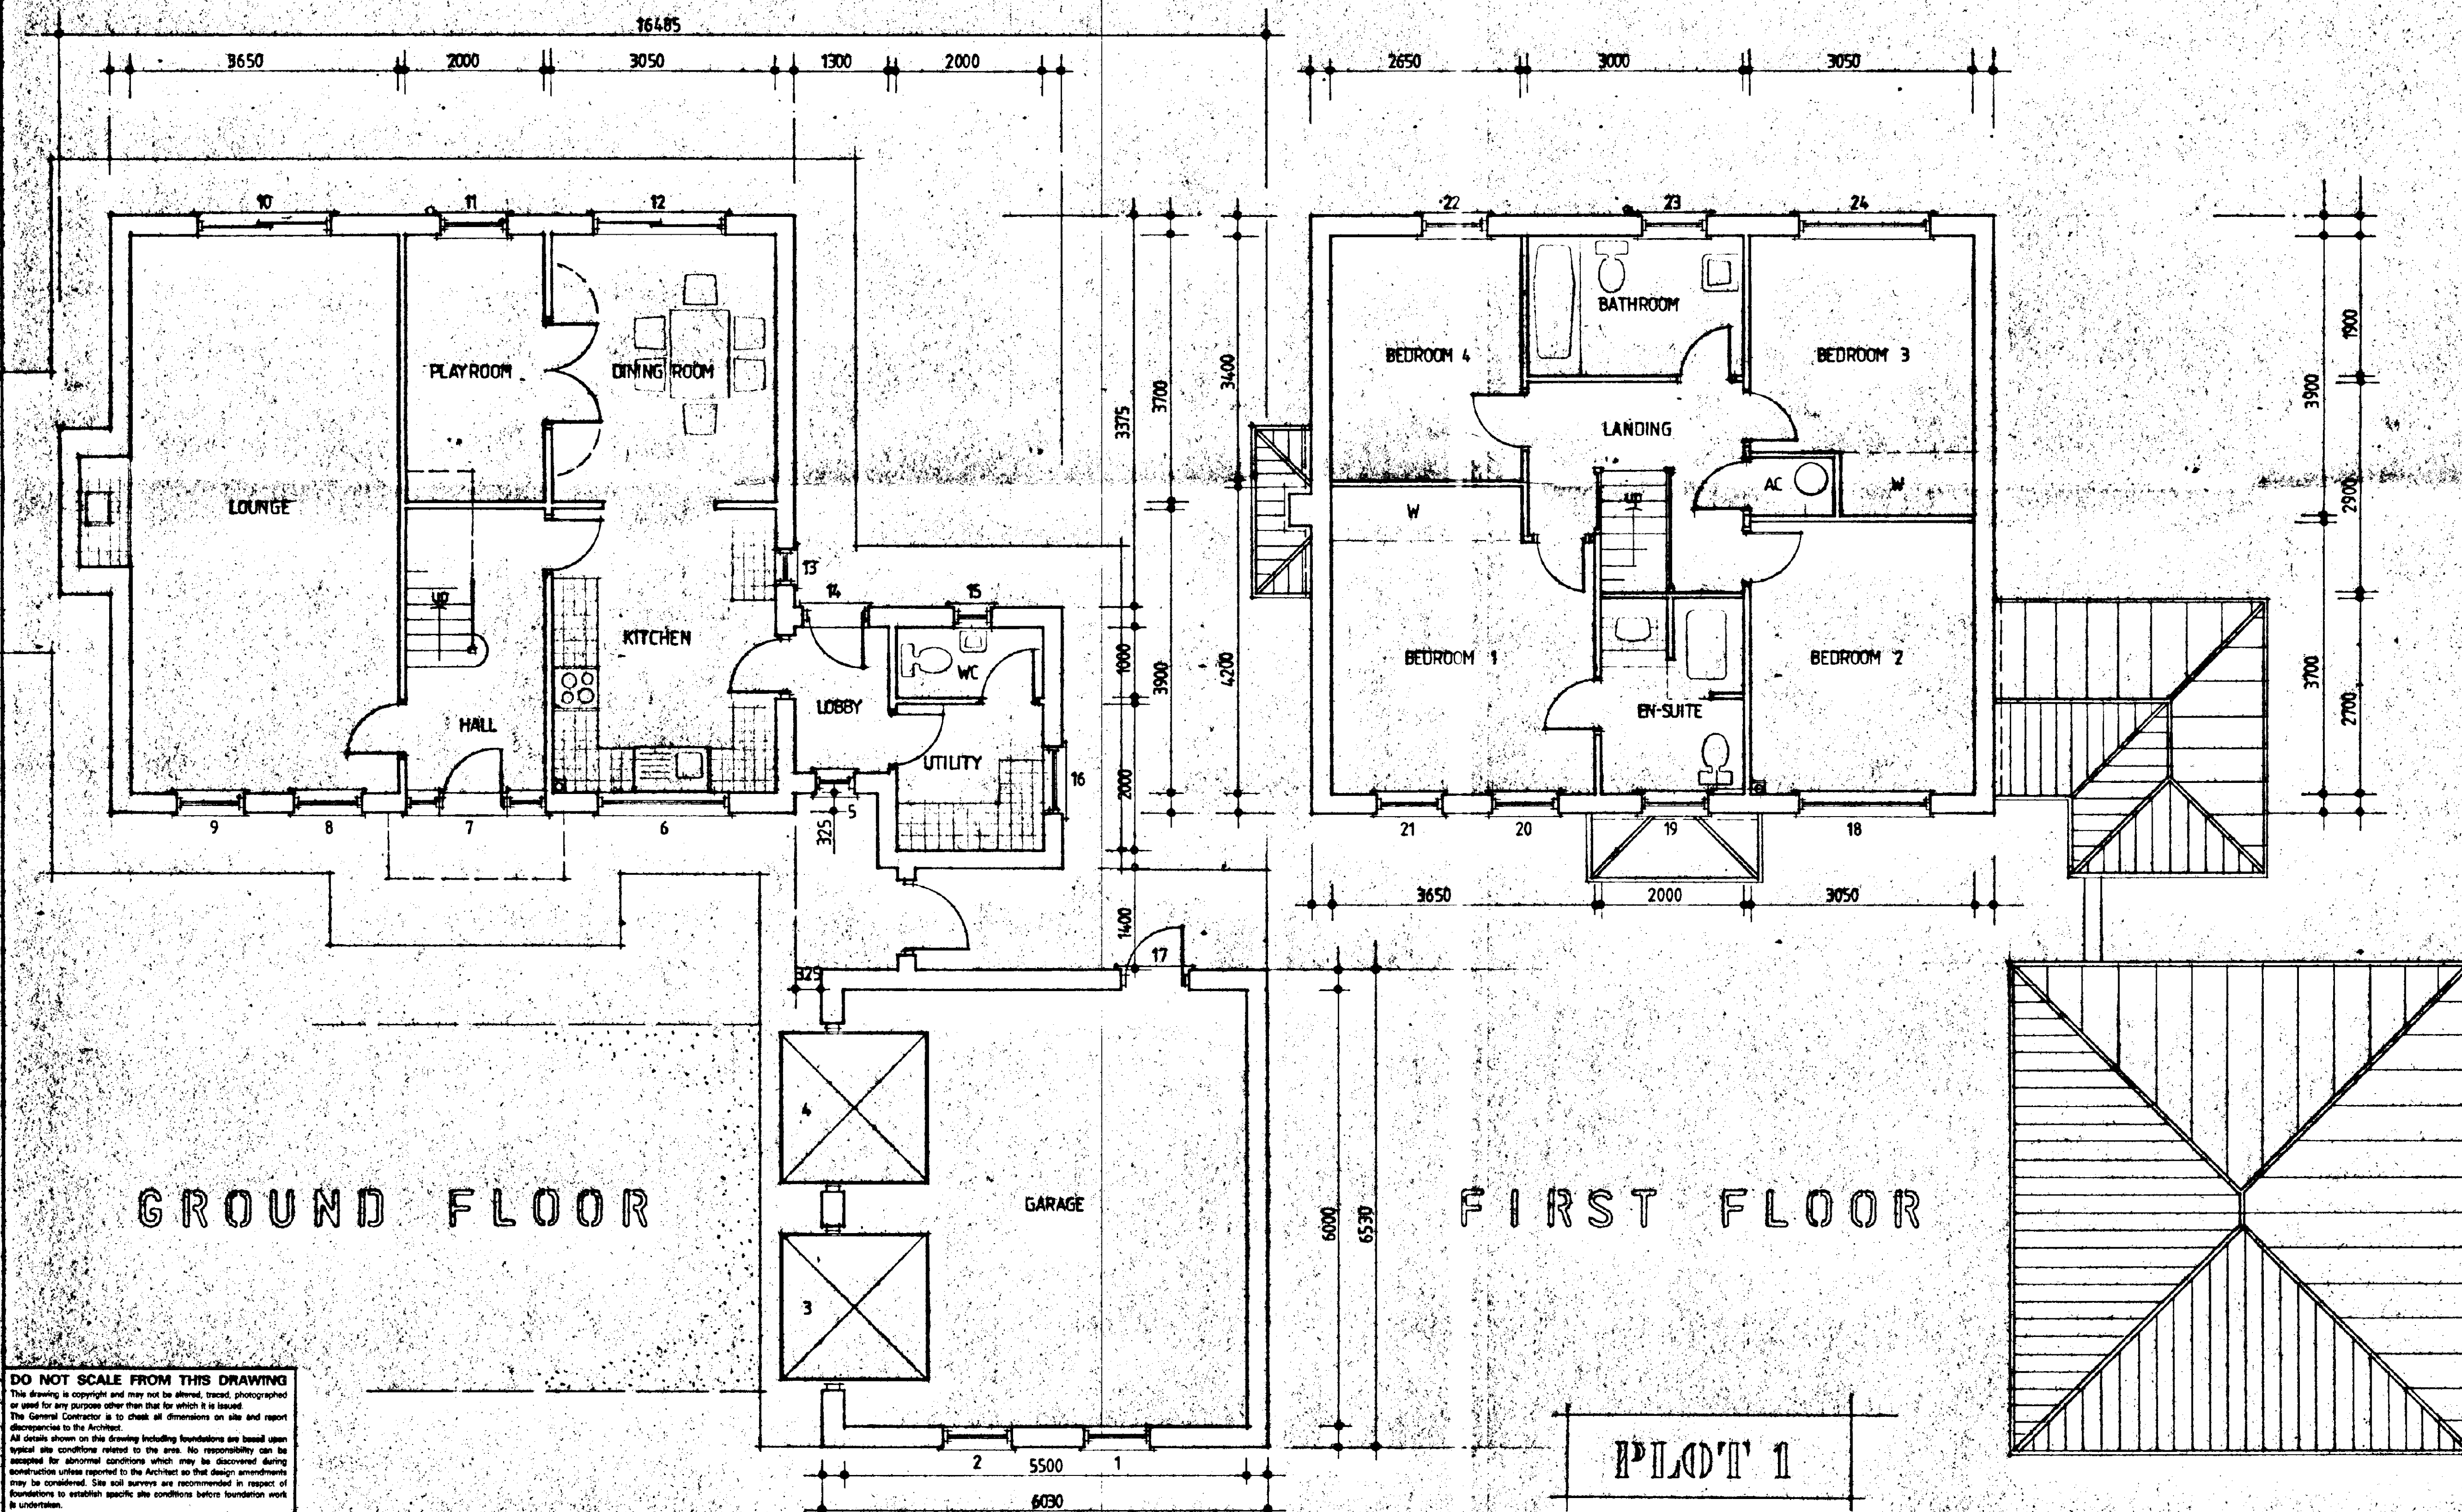

**DO NOT SCALE FROM THIS DRAWING**

This drawing is copyright and may not be altered, traced, photographed or used for any purpose other than that for which it is issued. The General Contractor is to check all dimensions on site and report discrepancies to the Architect.




All details shown on this drawing including foundations are based upon typical site conditions related to the area. No responsibility can be accepted for abnormal conditions which may be discovered during construction unless reported to the Architect so that design amendments may be considered. Site soil surveys are recommended in respect of foundations to establish specific site conditions before foundation work is undertaken.

BLANKET 2250-4567

**DETERMINED PLAN**

SOUTH ISLAND DC  
HOUSING & PLANNING  
18 JUN 1996  
Ref: 0551/96.

|   |                                  |
|---|----------------------------------|
| <b>FORD</b>   |                                  |
| <b>G. R. MERCHANT</b><br>LENG AMICE, FIWO,<br>ARCHITECTURAL, STRUCTURAL<br>& LAND DRAINAGE CONSULTANT<br>TEL: HOLBEACH (01406) 490800 |                                  |
| PROJECT:<br><br><b>HOUSE &amp; GARAGE<br/>DAMGATE<br/>HOLBEACH</b>                                                                    |                                  |
| CLIENT:<br><br><b>D. BROWN</b>   |                                  |
| SCALES:<br><b>1/50 1/100</b>   | DATE:<br><b>JUNE 1996</b>        |
| <b>G. R. MERCHANT</b>   | DRAWING No.:<br><b>DB-D6/1/2</b> |
| REVISIONS:   |                                  |

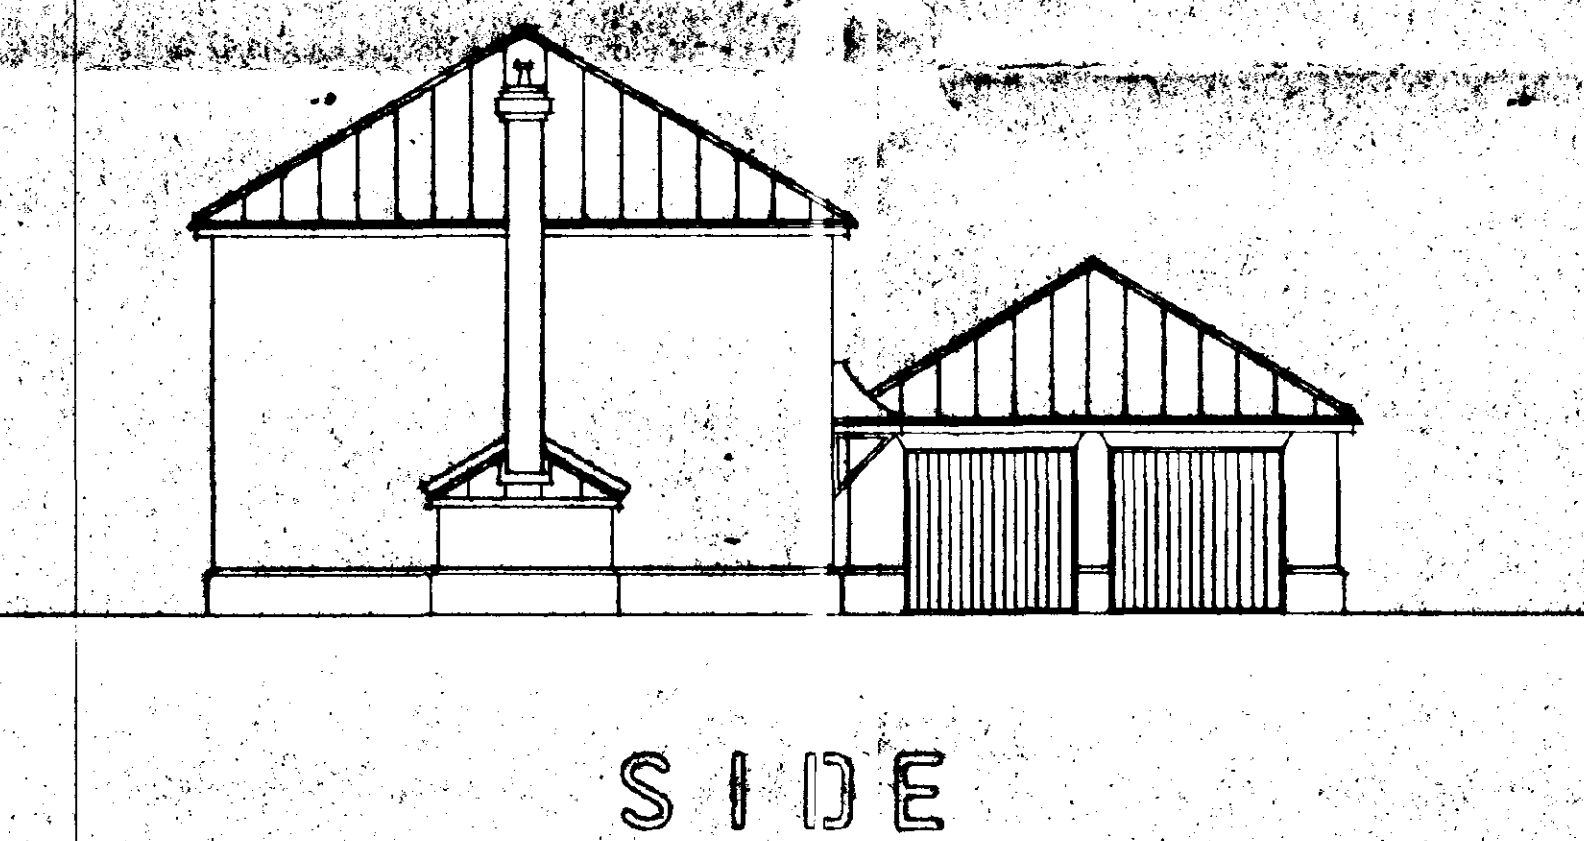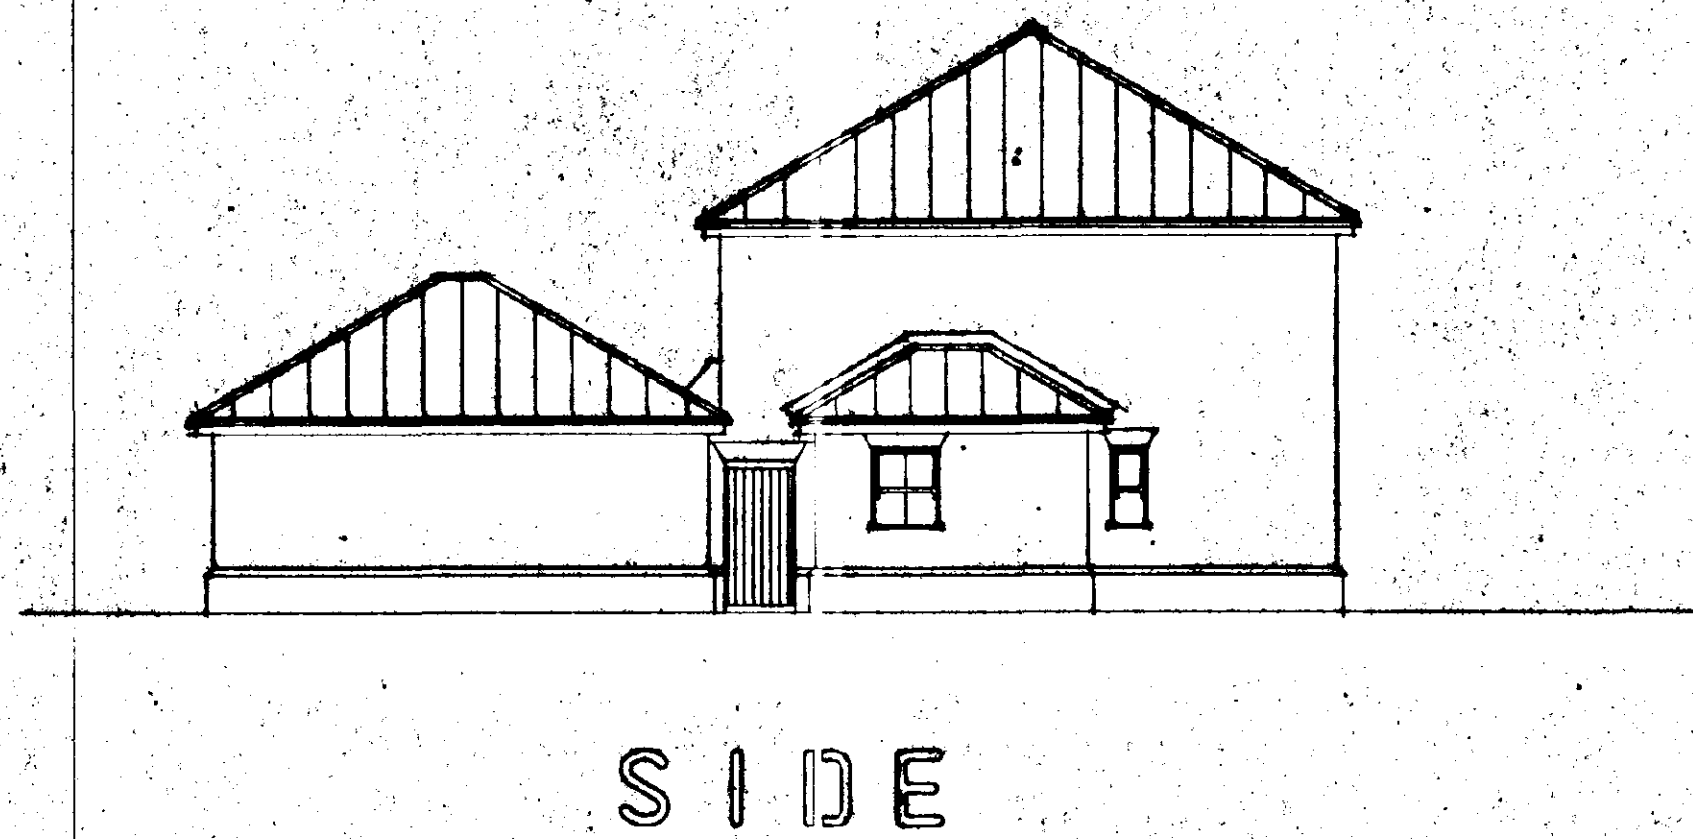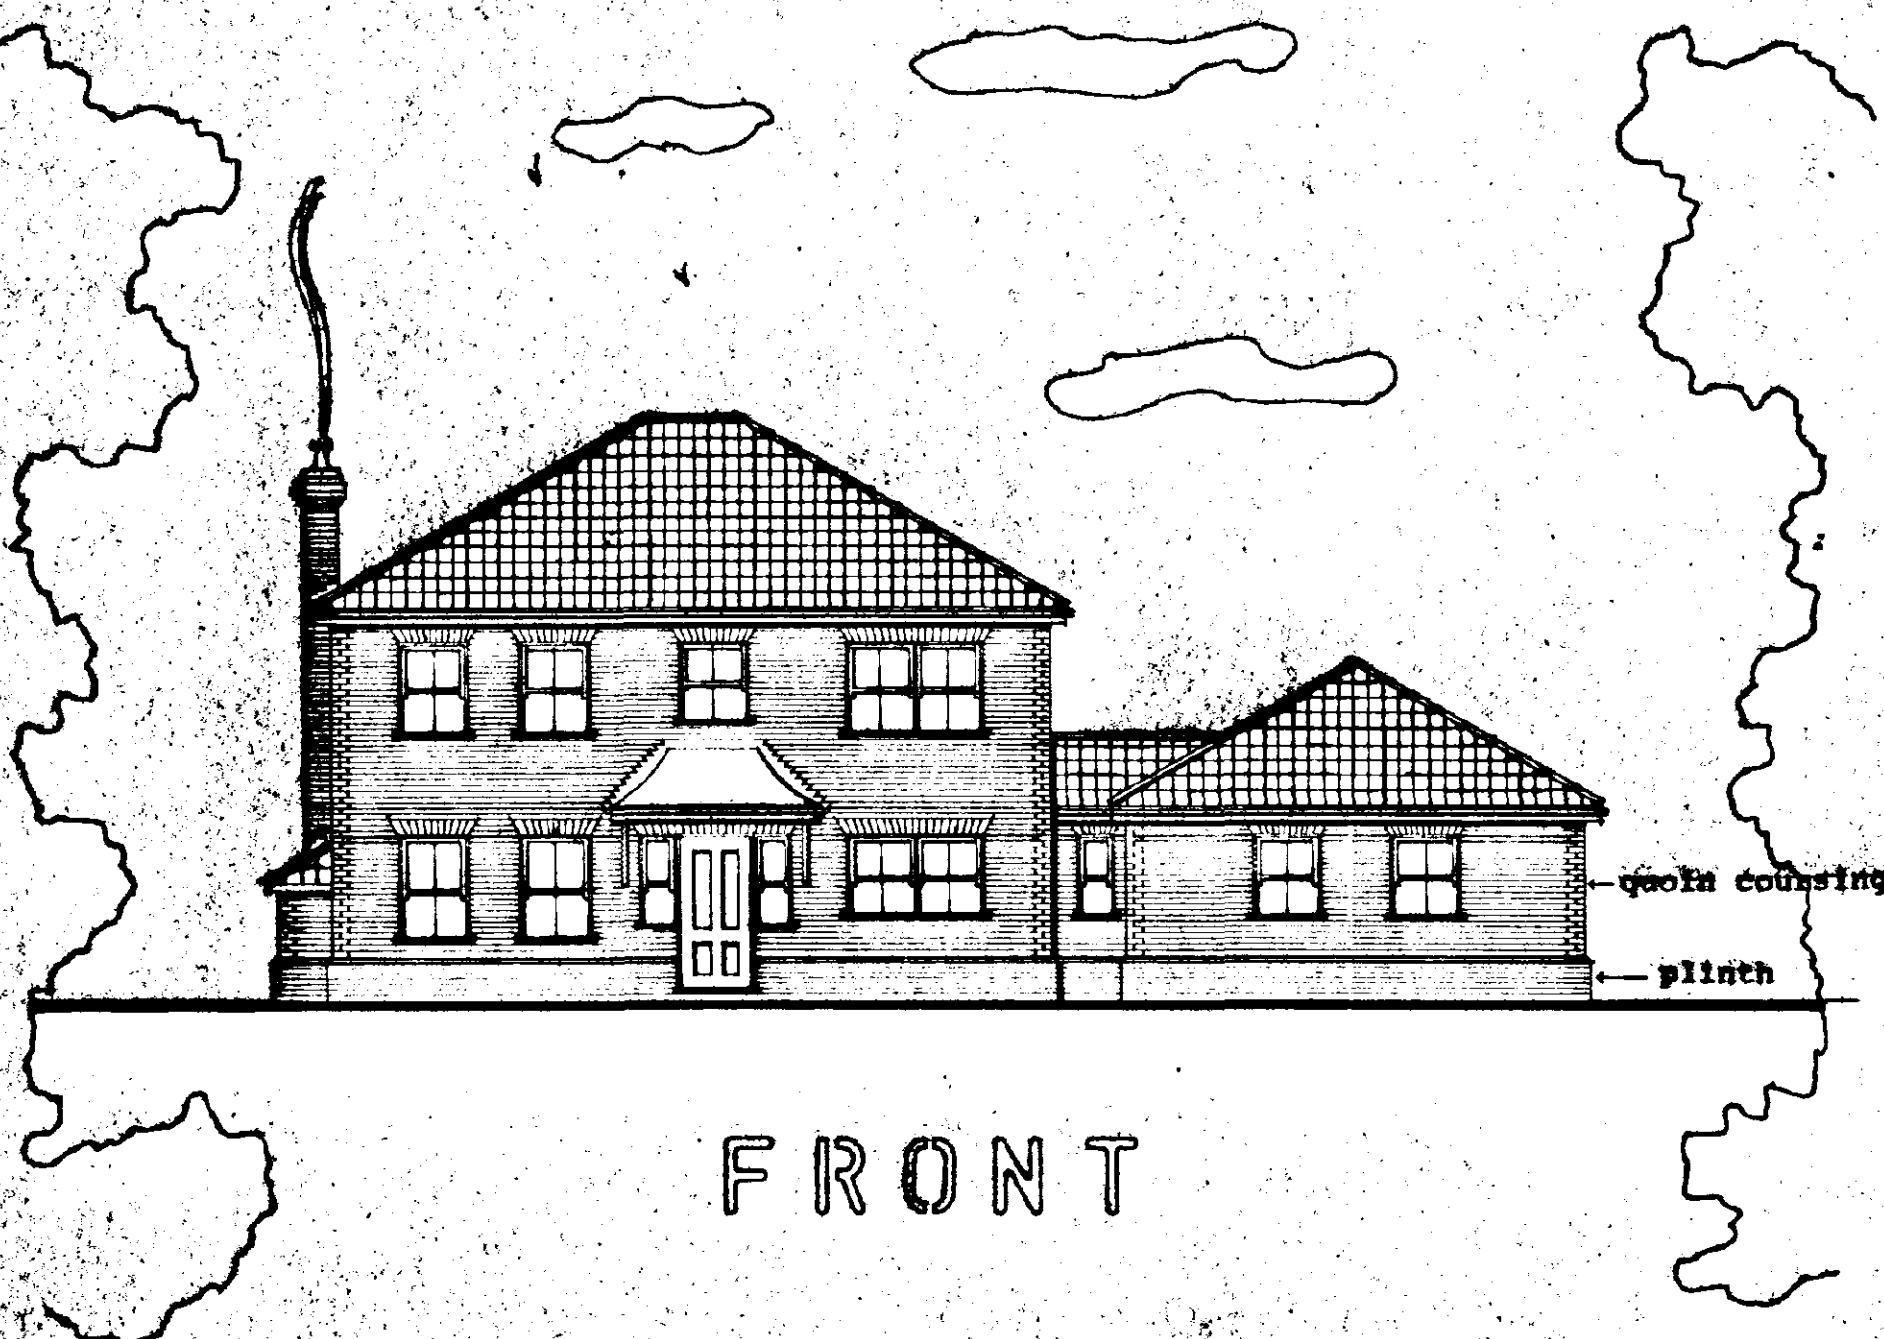

DETERMINED

SOUTH HOLLAND DC  
HOUSING & PLANNING  
18 JUN 1996  
Ref: 055/16.

**EXTERNAL FINISHES:**

- Roof** - Sandfort calcareous slate grey with red ridge and hips.
- Walls** - Buff facing brickwork with contrasting red facing bricks to plinth, to soldier courses above windows, to quoins coursing at corners plus 1 no course level with top of ground floor windows.
- Windows** - Boulton & Paul Sovereign UPVC, white.
- Rainwater Gutter** - White UPVC.

PLANT 1

**DO NOT SCALE FROM THIS DRAWING**  
This drawing is copyright and may not be altered, traced, photographed or used for any purpose other than that for which it is issued.  
The General Contractor is to check all dimensions on site and report discrepancies to the Architect.  
All details shown on this drawing including foundations are based upon stated site conditions related to the area. No responsibility can be accepted for abnormal conditions which may be discovered during construction unless reported to the Architect so that design amendments may be considered. Site soil surveys are recommended in respect of foundations to establish specific site conditions before foundation work is undertaken.

|   |                           |
|---|---------------------------|
| <b>FORD</b>   |                           |
| G. R. MERCHANT<br>I. ENG AMICE, FIWO,<br>ARCHITECTURAL, STRUCTURAL<br>& LAND DRAINAGE CONSULTANT<br>TEL: HOLBEACH (01406) 490800 |                           |
| PROJECT:<br><b>HOUSE &amp; GARAGE<br/>DAMGATE<br/>HOLBEACH</b>                                                                   |                           |
| CLIENT:<br><b>D. BROWN</b>   |                           |
| SCALES:<br><b>1/750</b>   | DATE:<br><b>JUNE 1996</b> |
| DRAWING No.:<br><b>DB-D-017</b>                                                                                                  |                           |
| REVISIONS:   |                           |