

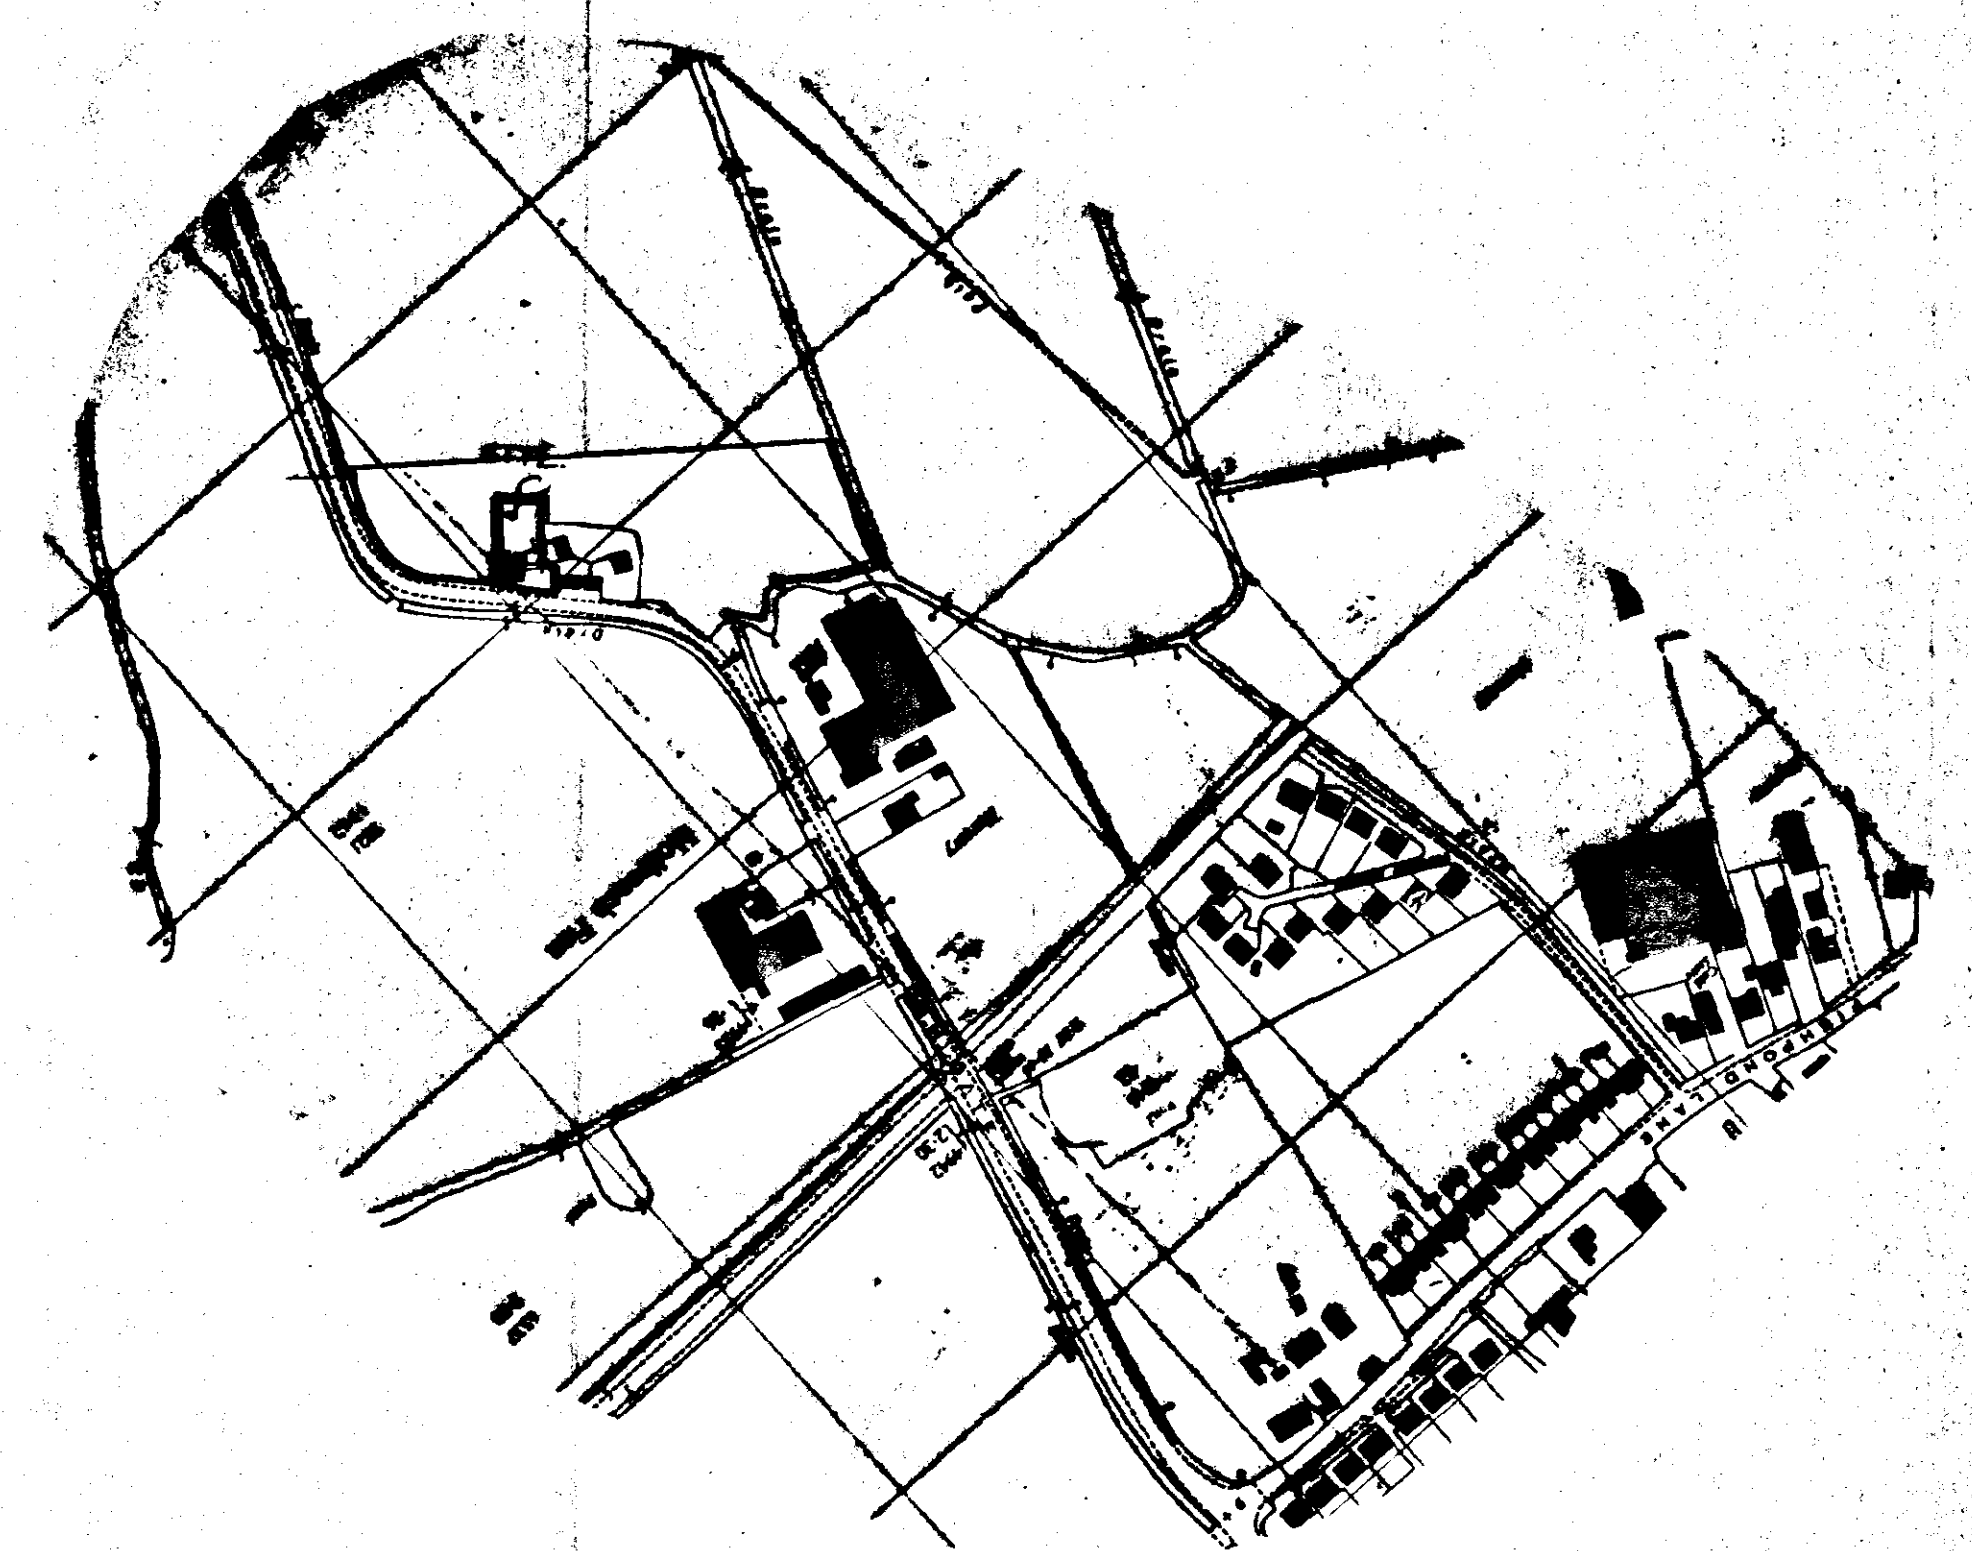


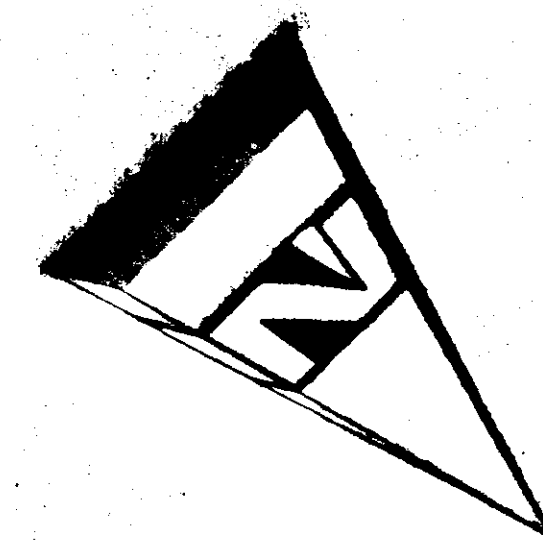

LOCATION PLAN

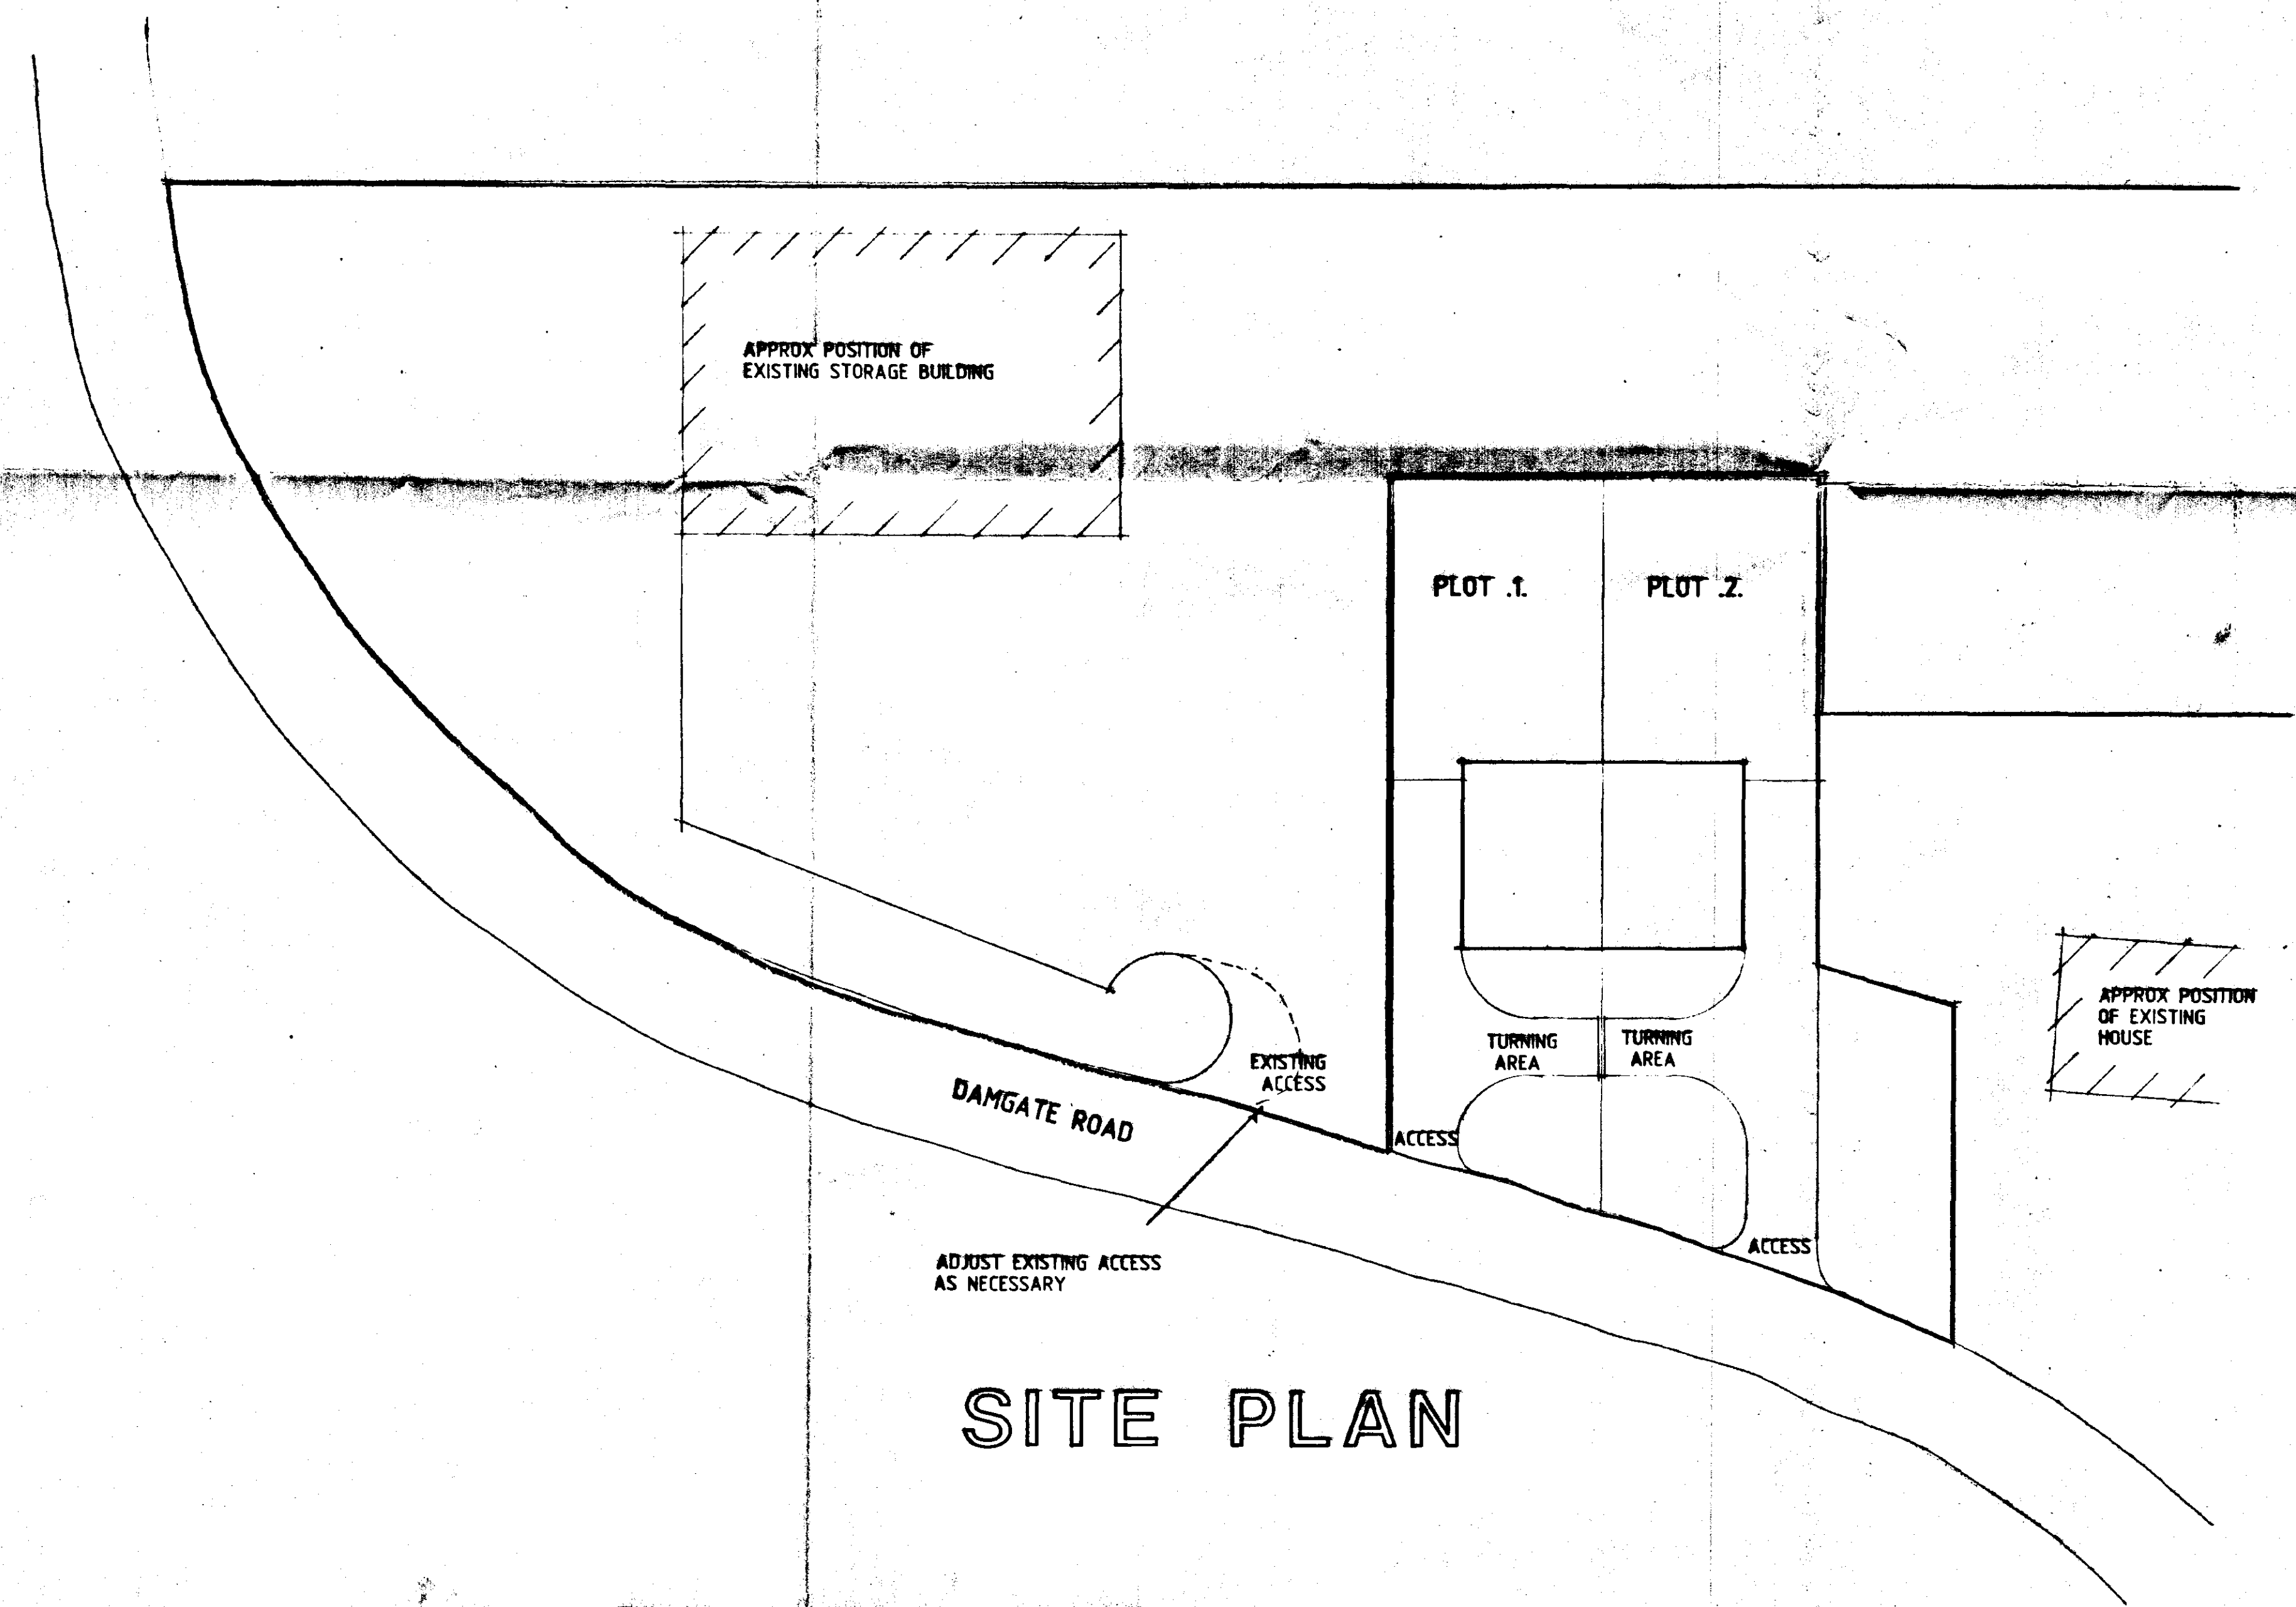

SITE PLAN

- DWELLINGS
SEE DRG. 771990/4
- EXTERNAL MATERIALS
RED FACING BRICKS
GREY, CONC. INT. TILES
- DRIVE
WASHED GRAVEL ON 100mm HARCORE
WITH KERB EDGING
- TURNING AREA
FORM TURNING AREA AS SHOWN ALL TO
L.A. REQUIREMENTS
- ACCESS
ACCESSES TO BE MIN. 2.5m WIDE &
CONSTRUCTED ALL TO L.A. REQUIREMENTS

Notes
Do not scale from this drawing.
This drawing is copyright and should be stored, issued, copied, photographed or used for any purpose other than that for which it is issued without written permission from Messrs. Status Design.
The General Contractor is to check all dimensions on site and report discrepancies to the Architect.
All details shown on this drawing are based upon typical site conditions related to the area. No responsibility can be accepted for observed conditions unless reported to the Architect so that design amendments may be considered.
Please note: This drawing is not a construction drawing.
Construction shall be in accordance with the Regulations 1994 (CDM) and the Health and Safety at Work, etc. Act 1974 (HSA Act).

DESIGN Status
CONSULTANTS IN ARCHITECTURE & PLANNING

PROPOSED 2 No HOUSES AT
DAMGATE ROAD, HOLBEACH
FOR

MR. B. AYRES


SOUTH HOLLAND DC
HOUSING & PLANNING
1 JUN 1998
Ref: 0557/98

£200 £2500 771990/3
MAY-98 B. GILHAM

DETERMINED
PLAN


2 Edinburgh Walk, Holbeach,
Spalding, Lincs. PE12 7AP.
Tel: 01406 424363 Fax: 01406 490702

THIS DRG. TO BE READ IN CONJUNCTION WITH
771990/4

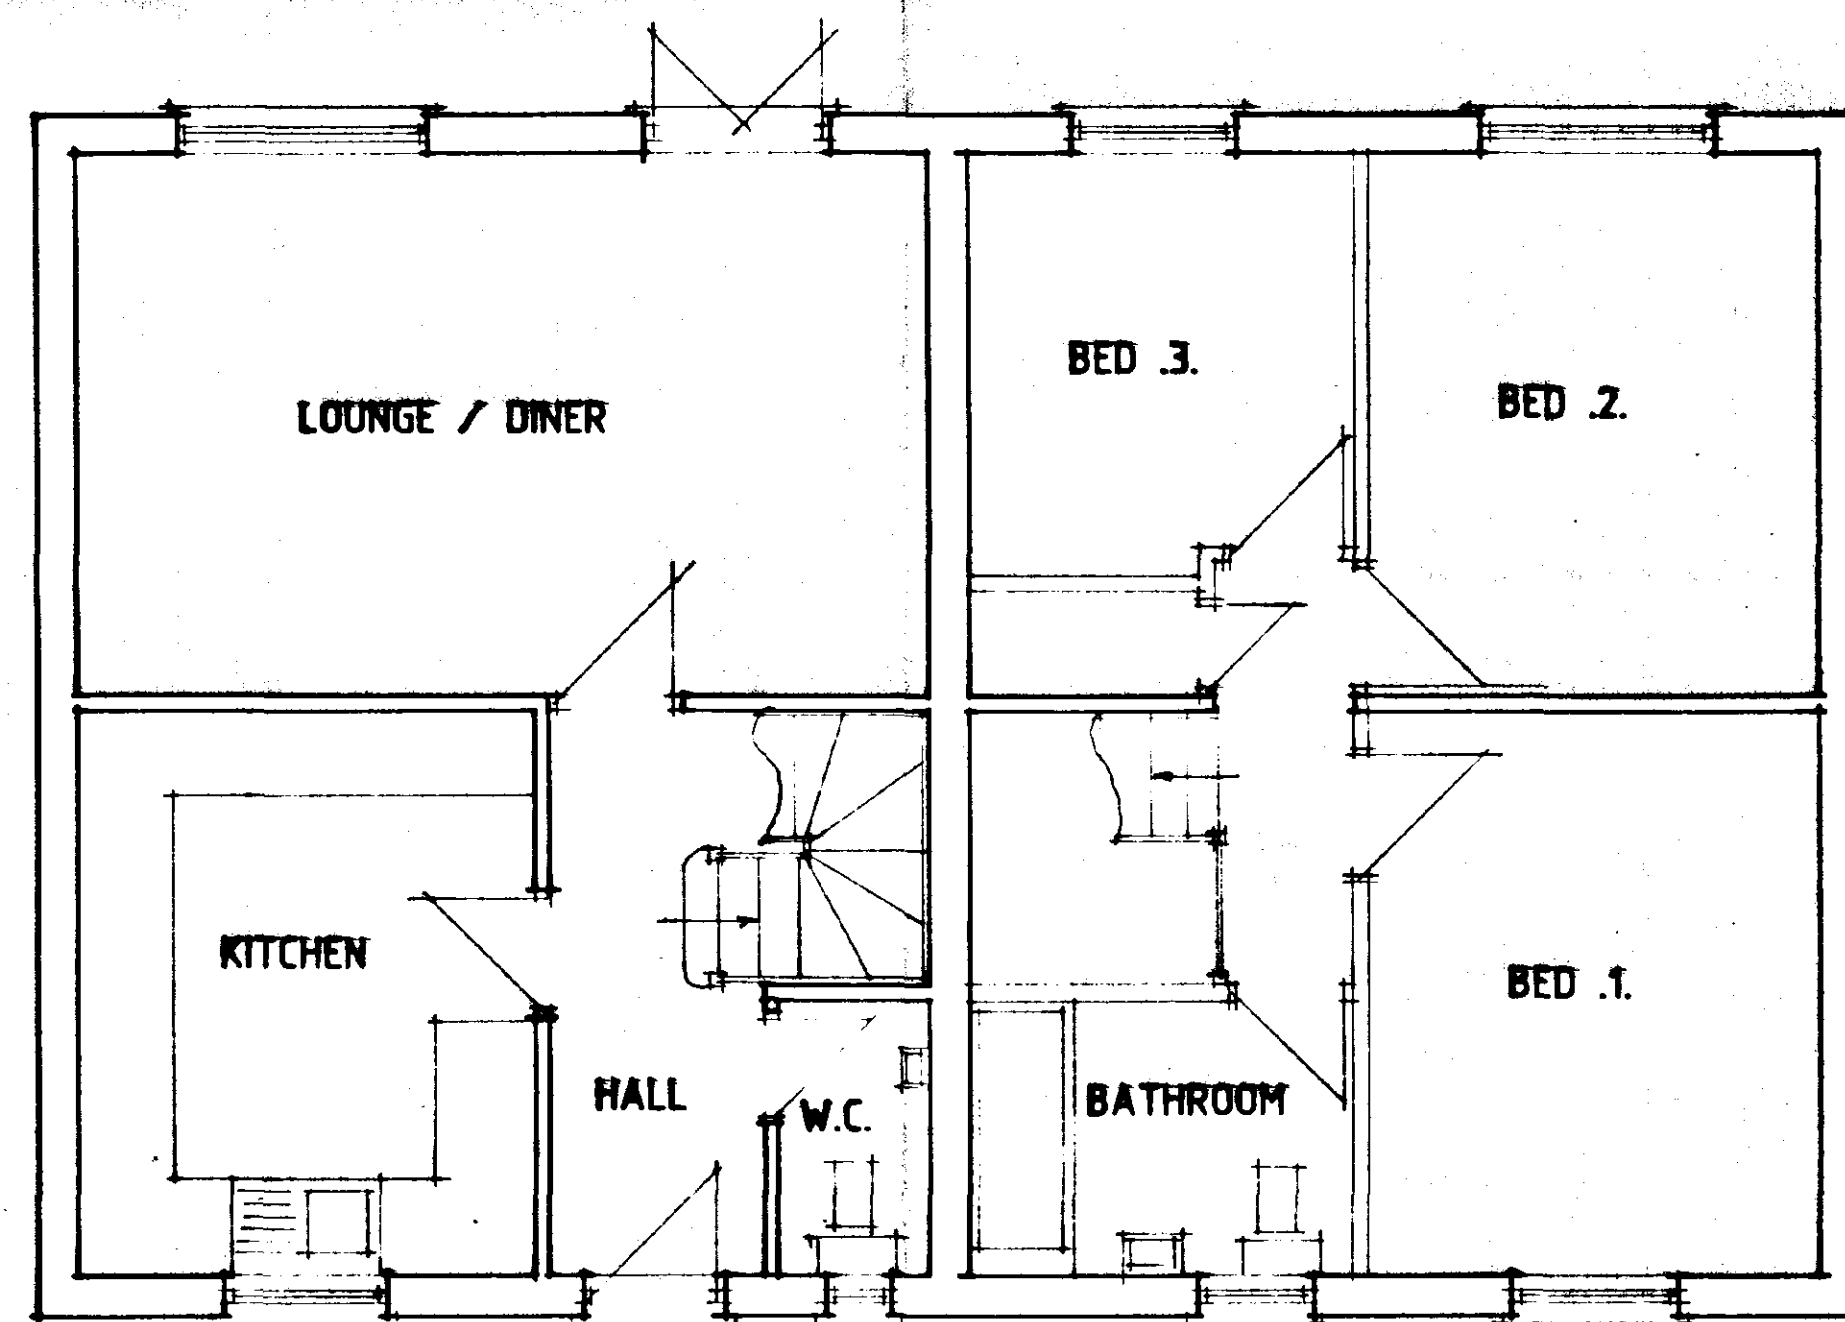


GROUND FLOOR

FIRST FLOOR

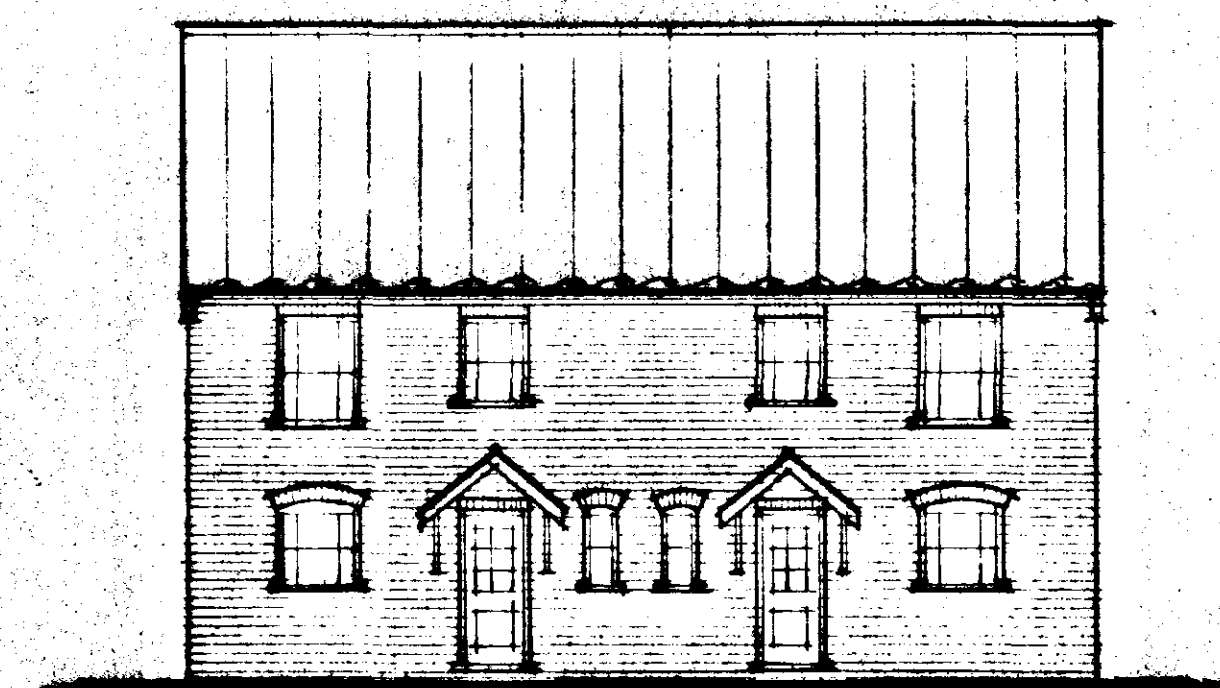


FRONT

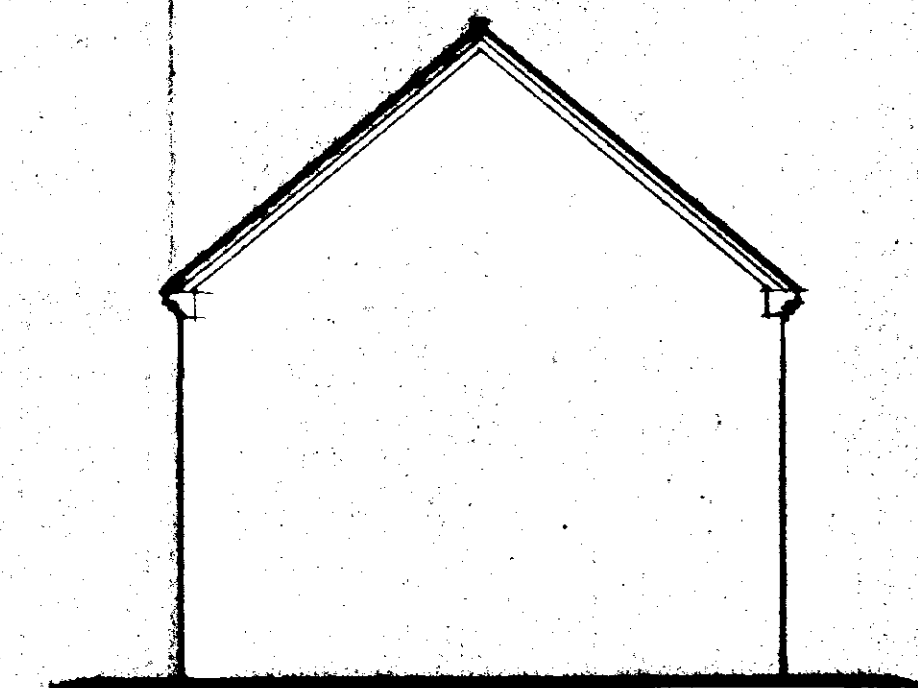

SIDE



REAR

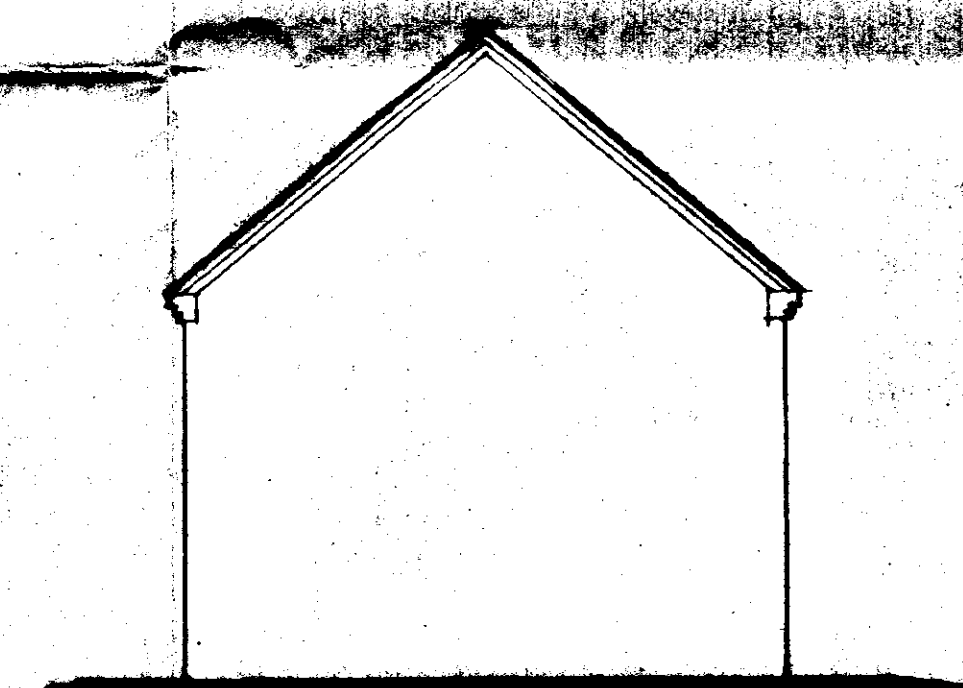

SIDE

STATUS
DESIGN
CONSULTANTS IN ARCHITECTURE & PLANNING

PROPOSED 2ND HOUSES AT
DAMGATE ROAD, HOLBEACH
FOR

MR. B. AYRES.

£50 £100 7/1990/1
MAY-98 B.GILHAM.

SOUTH HOLLAND DC
HOUSING & PLANNING
- 1 JUN 1998
Ref: 0537/98

**DETERMINED
PLAN**

Edinburgh Walk, Humberston,
Loughborough, Leics. LE12 7AP
tel: 01456 424343 Fax: 01456 430702