
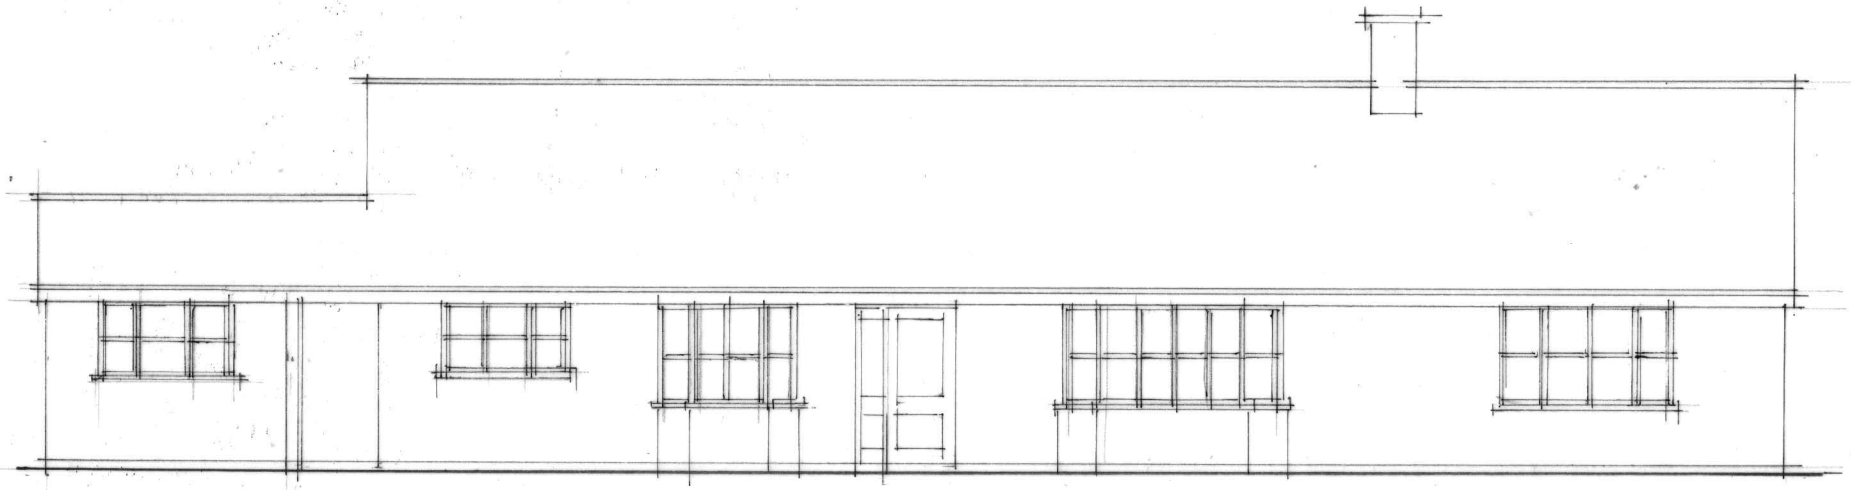


FRONT (W)

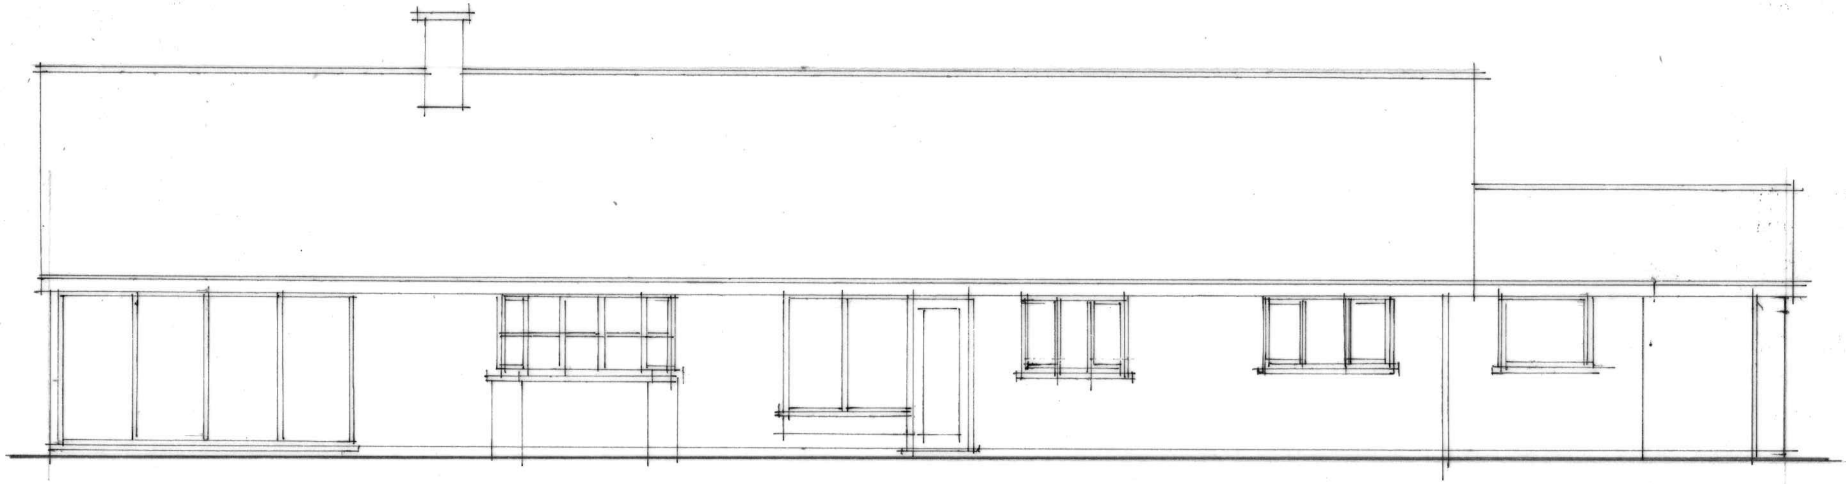

REAR (E)

Proposed Side Extension At Decoy Farm, Little Dog Drove, Holbeach St. Johns

Proposed Eleavtions (1)

Drg No 6010 / 1 Date April 2022 Scale 1: 100

Old Court Builders, Unit L, Bentley Business Park, Nortfields Ind, Estate, Market Deeping, PE68LD Tel 01778 560619

560619