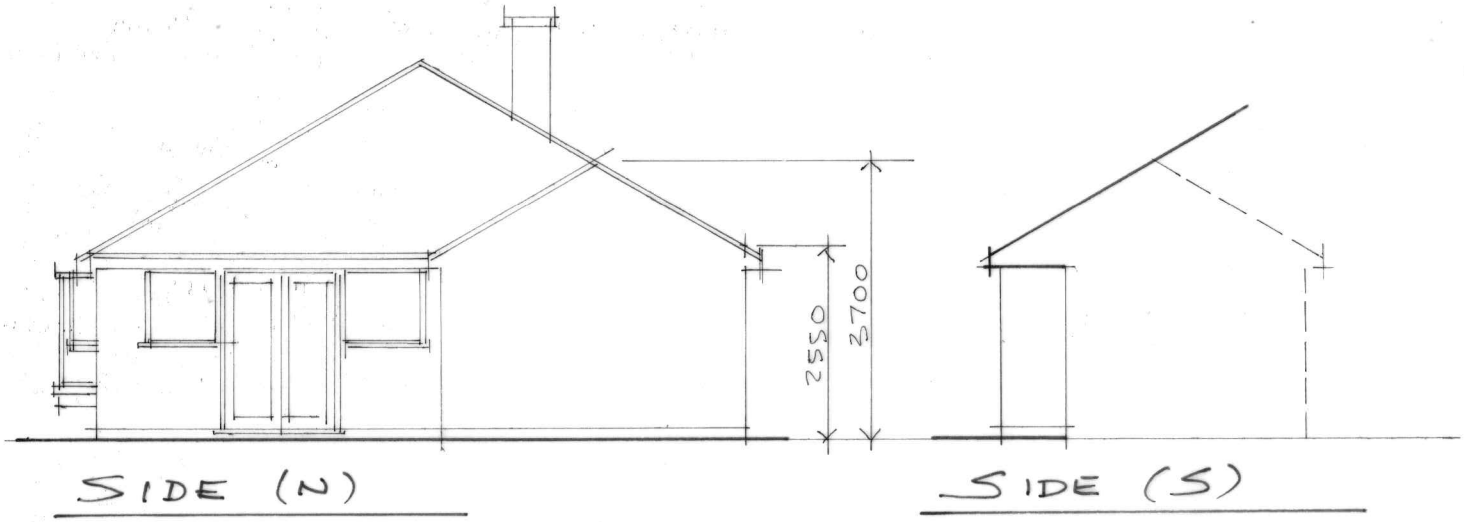


SIDE (N)

SIDE (S)

Proposed Side Extension At Decoy Farm, Little Dog Drove, Holbeach St. Johns

Proposed Elevations (2)

Drg No 6010 / 2 Date April 2022 Scale 1: 100

Old Court Builders, Unit L, Bentley Business Park, Nortfields Ind. Estate, Market Deeping, PE68LD Tel 01778 560619