
MapServe®

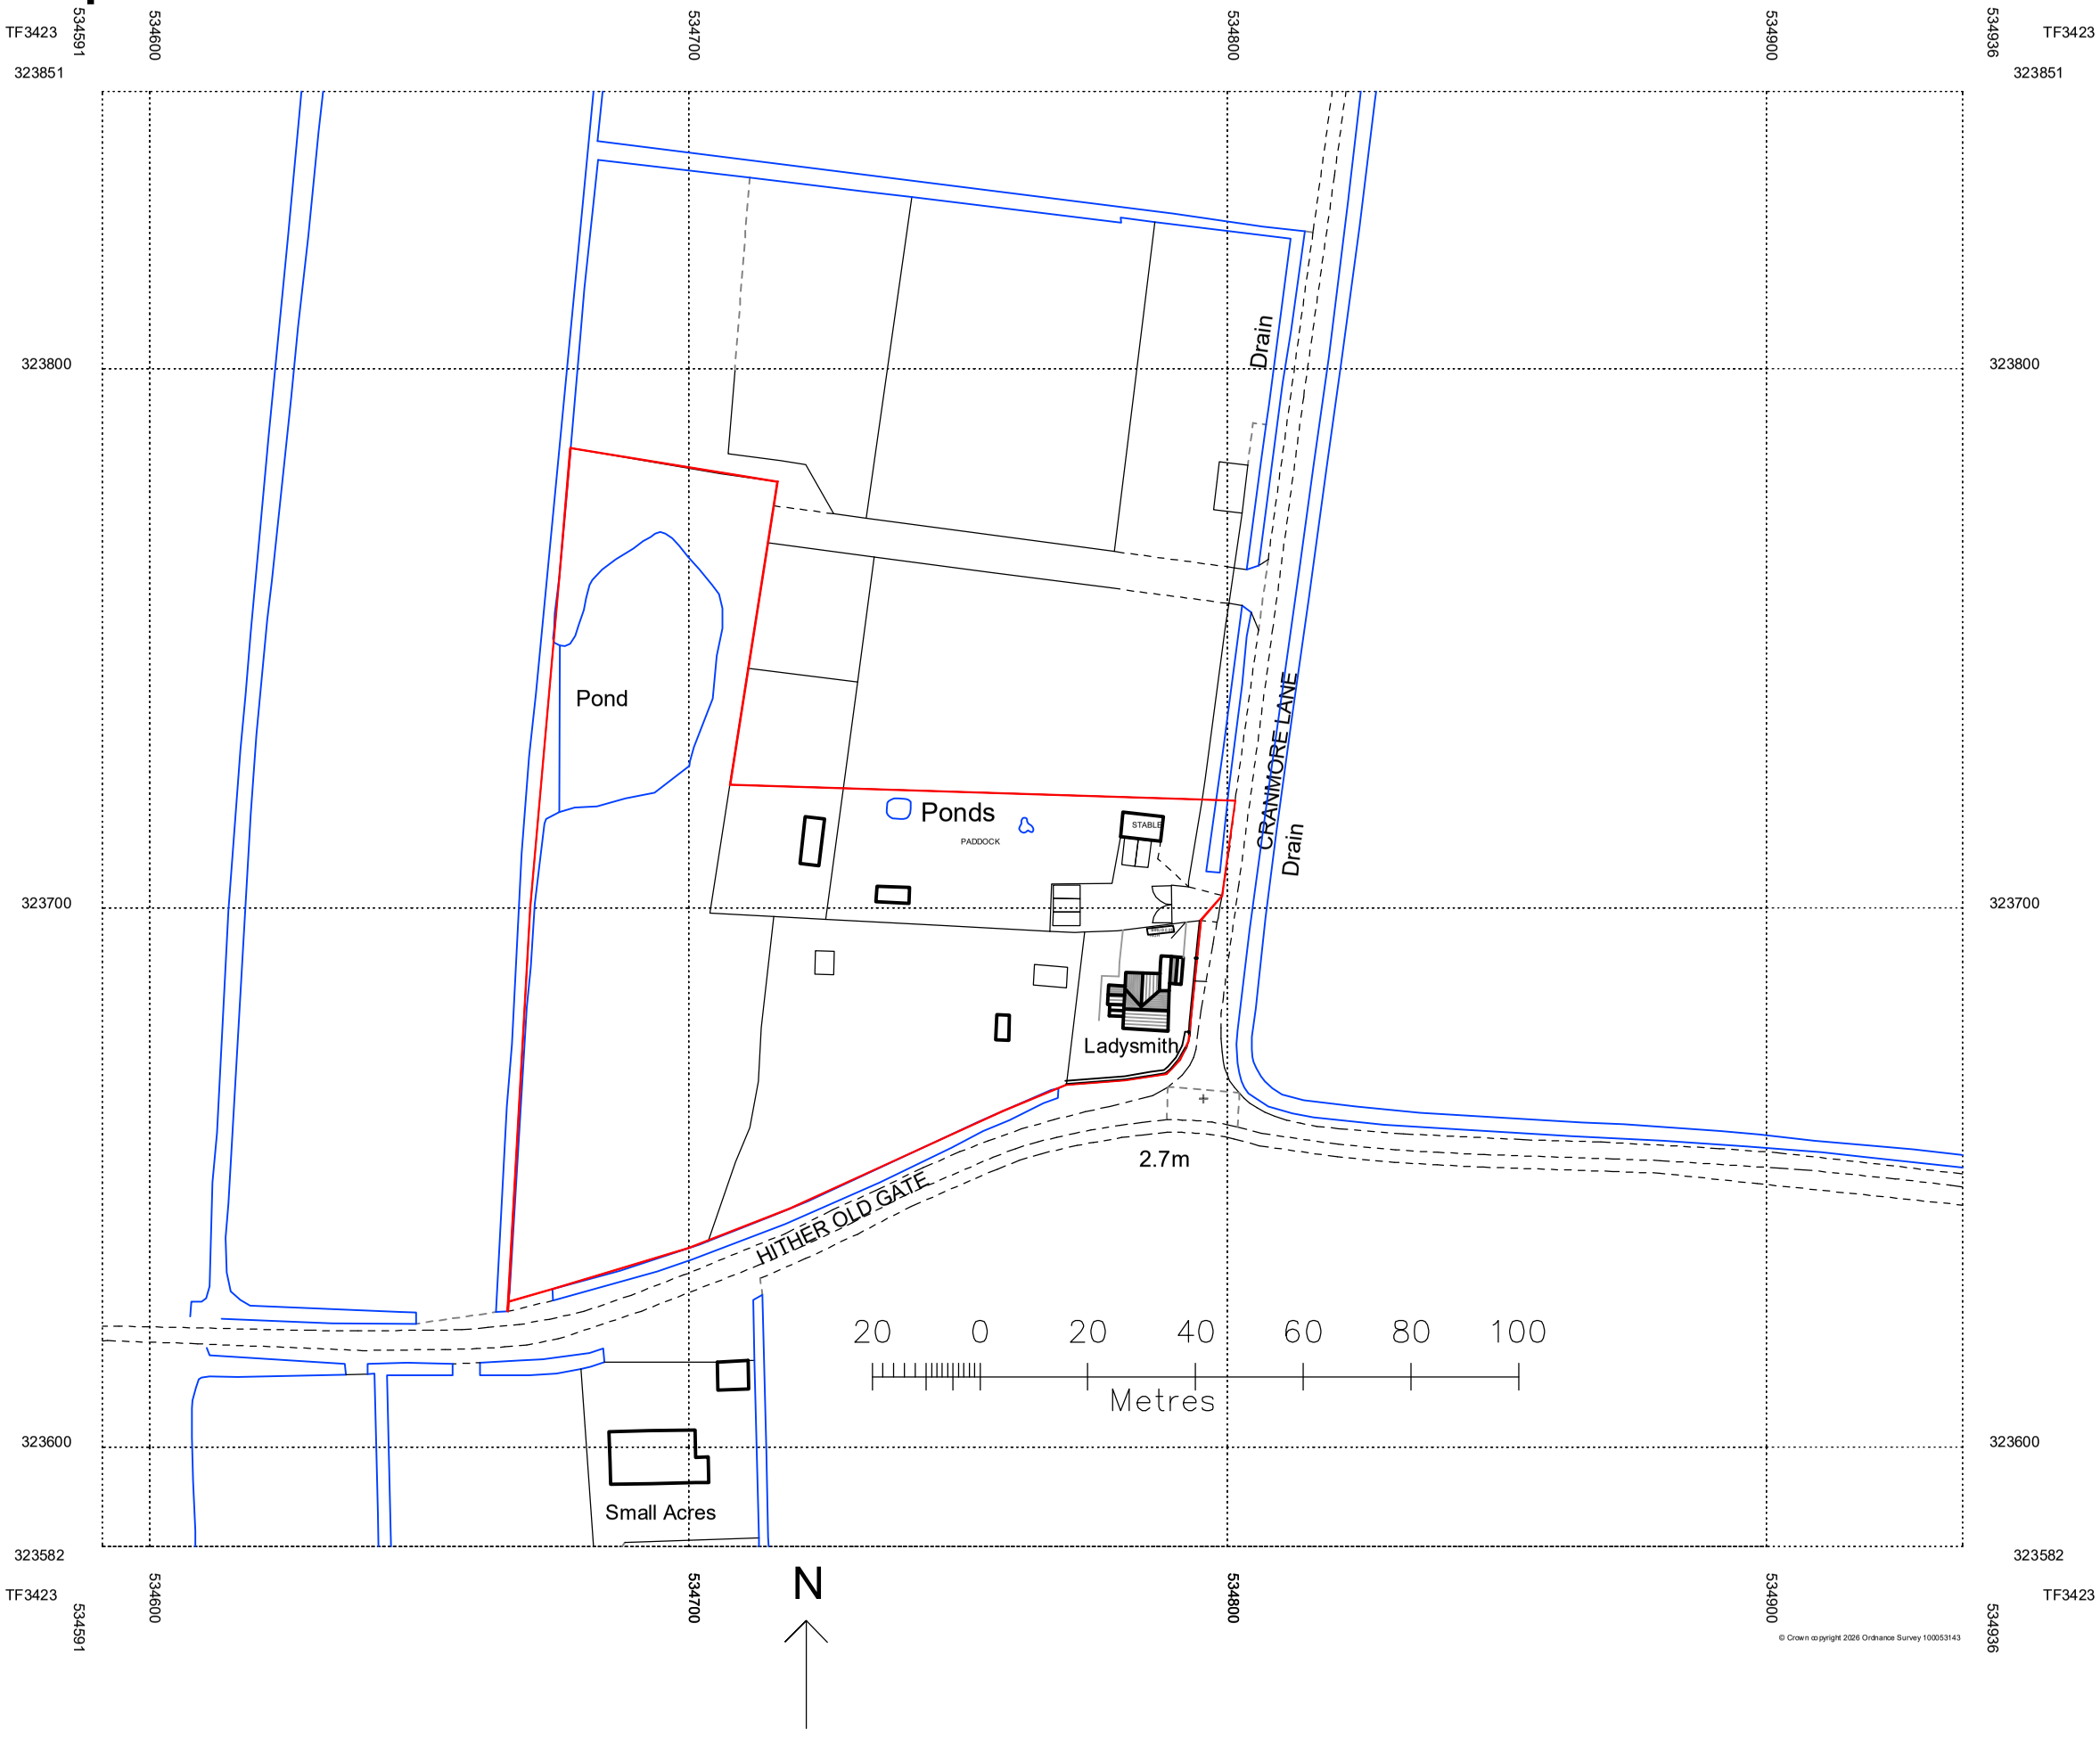

Rev	Date	Detail
-	-	-

i-LID DESIGN
INTERIOR DESIGN | ARCHITECTURE | PROJECT MANAGEMENT
8 sutcliffe road, wittering, peterborough, PE8 6AY
Tel: 07588 441751 info@i-lid.co.uk
www.i-lid.co.uk

Client: MRS D FISHER

Job Title:

LADYSMITH
CRANMORE LANE
HOLBEACH
LINCS

Scale: 1-1250@A3 Date: 11/06/26

Drawing Title
LOCATION PLAN

Drawing No.
710SD01-3 Revision -

ALL DRAWINGS ARE THE COPYRIGHT OF I-LID DESIGN