single garage

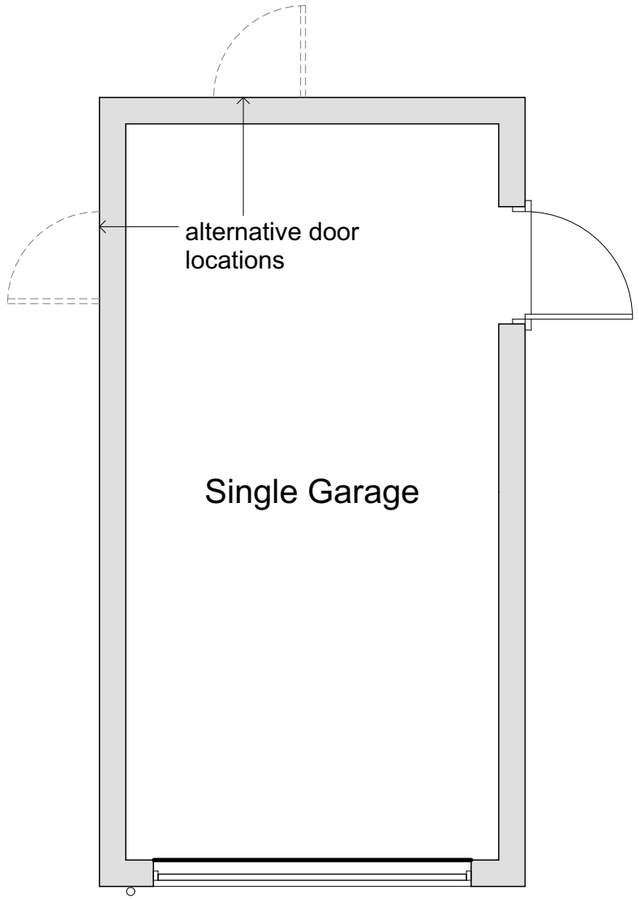

floor plan

scale (m) - 1:50

0 1 2 3 4 5

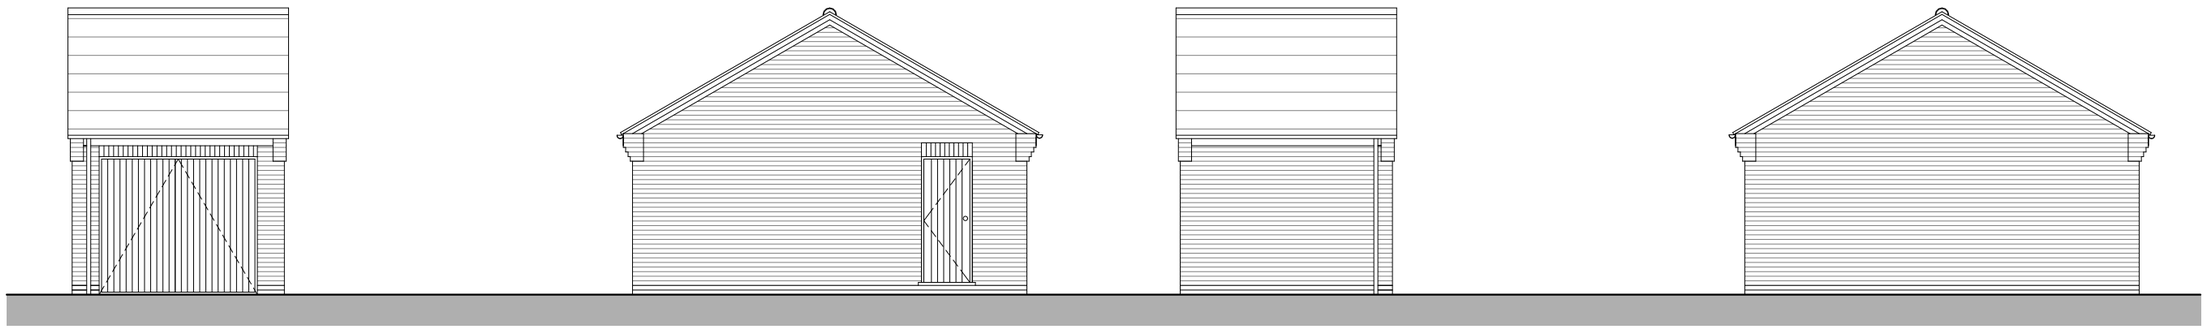

front elevation

side elevation

rear elevation

side elevation

scale (m) - 1:100

0 1 2 3 4 5 10

Disclaimer: brp (arch) ltd. accept no responsibility for work not undertaken fully in accordance with the contents of this drawing and related specifications. This document and its design content is copyright protected ©. It shall be read in conjunction with all other associated project information including models, specifications, schedules and related consultants documents. Do not scale from documents. All scales noted correct at original paper size. All dimensions to be checked on site. Immediately report any discrepancies, errors or omissions on this document to the originator. If in doubt ask.

Source File:
J86-6 20 Housetypes Model.pln

Rev	Date	Drawn	Note

brp architects
1 Millers Yard
Roman Way
Market Harborough
Leicestershire
LE16 7PW

t : 01858 464986
brp-architects.com

Client
Jelson Ltd

Project Title
Proposed residential development at Northon's Lane, Holbeach

Drawing Title
Single Garage

Drawing Status
Planning

Scale(s)		Original Paper Size:
1:100, 1:50		A3
Drawn By: JKG	Checked By (File copy only):	Date: 08.06.17
Job No.: J86	Drawing No.: P20	Revision: