



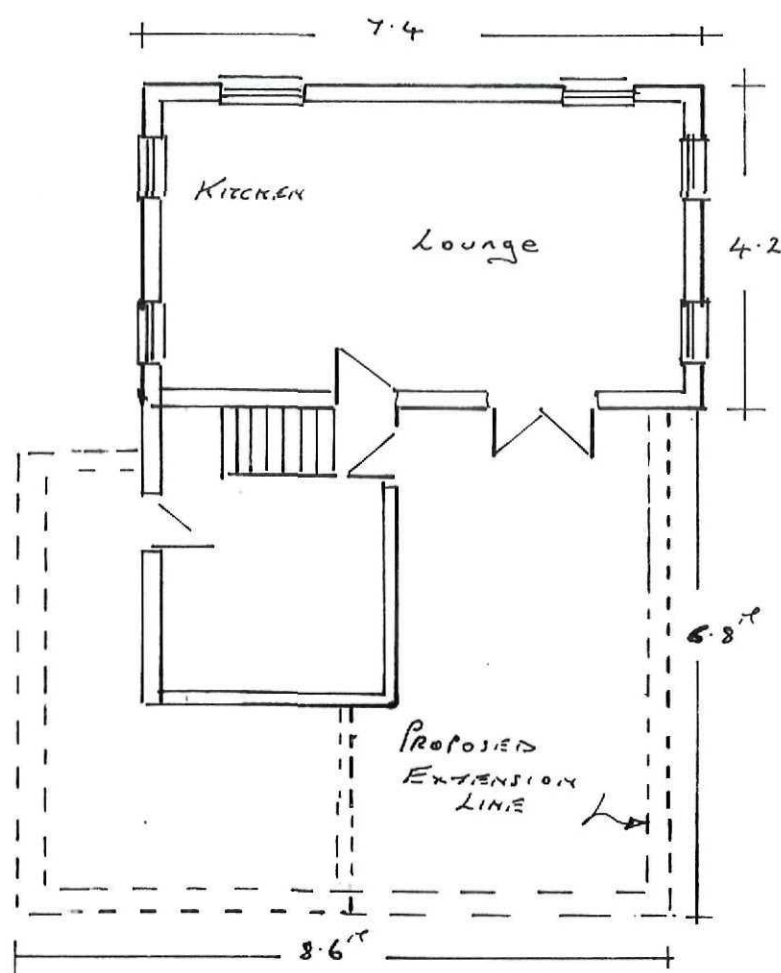


GROUND FLOOR


SCALE 1/100

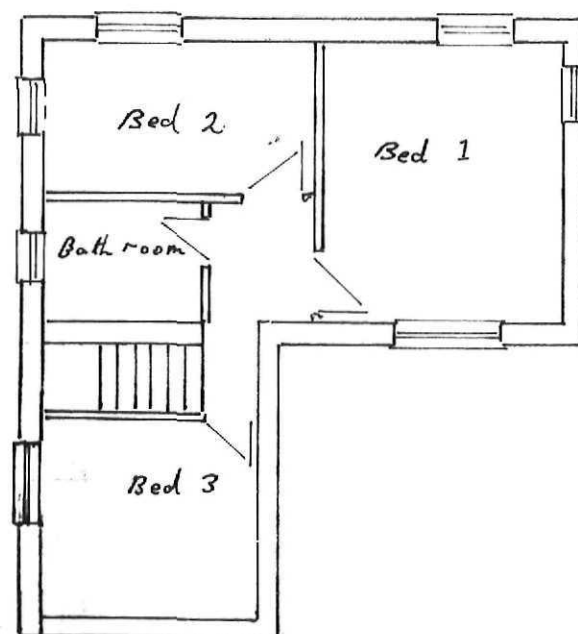

FIRST FLOOR

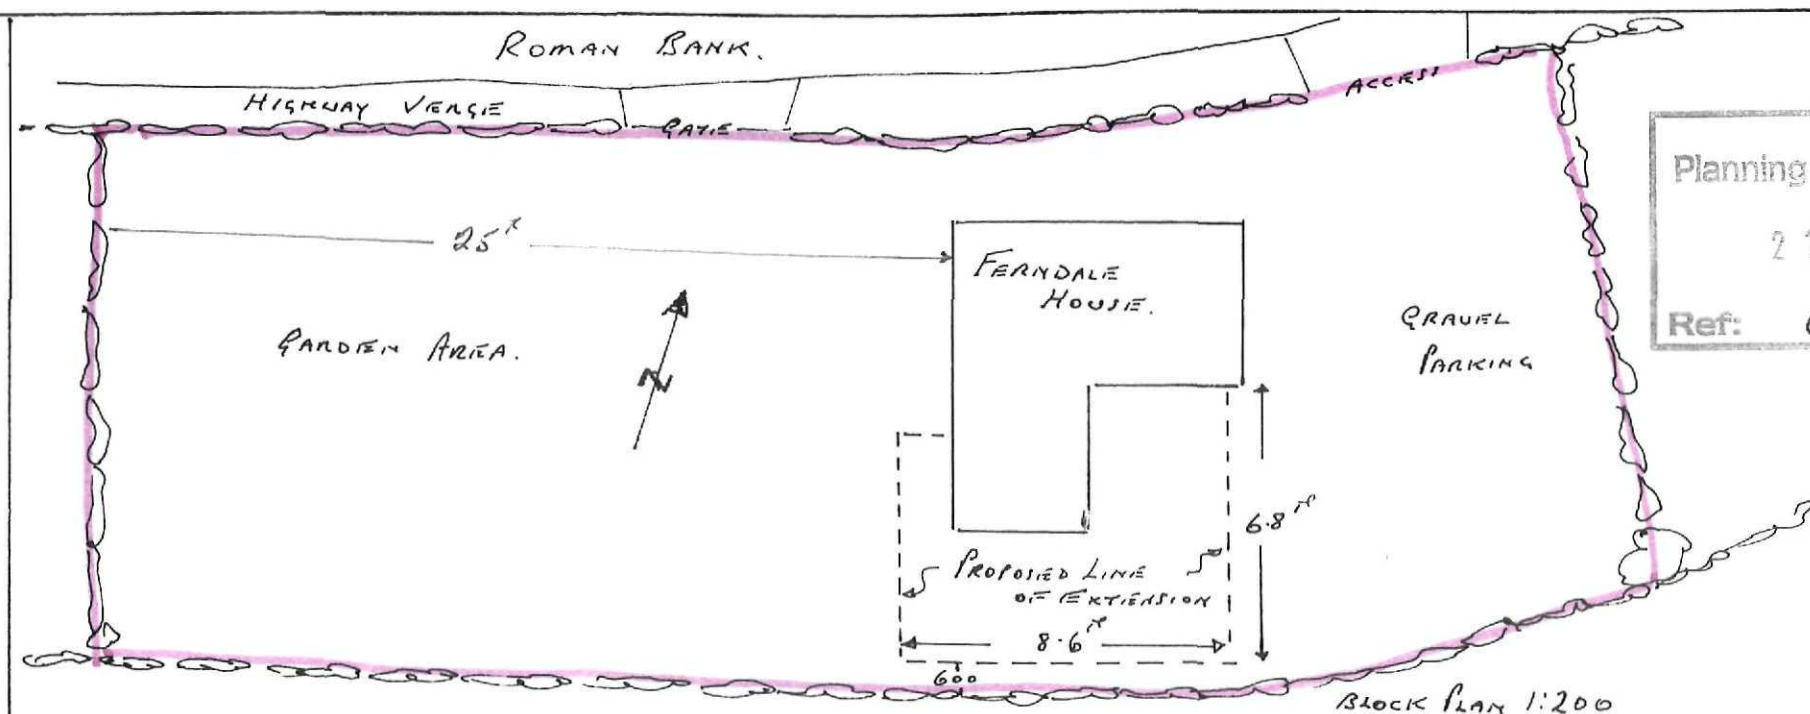

SHDC
Planning & Development
21 JUL 2011
Ref: 0568-11

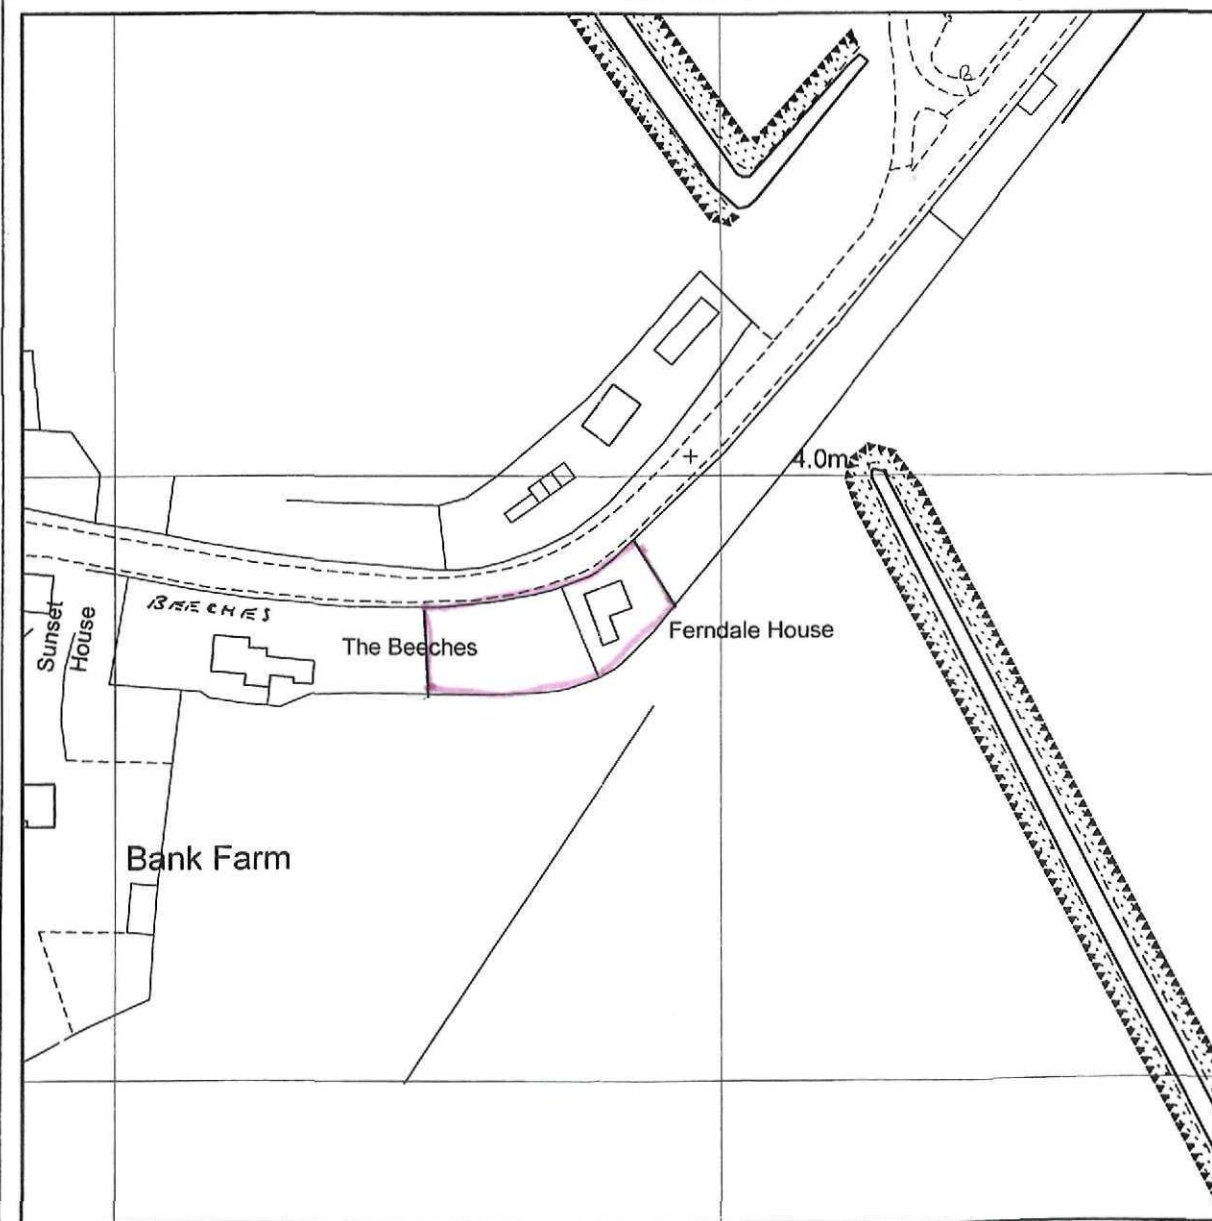

CLIENT Mr & Mrs Marks Ferndale Roman Bank
Holbeach Bank Spalding PE12 8BX

PROPOSED WORKS

Ground floor extension for lounge/shower/wc/utility
MATERIALS

Roof tiles Redland Metric smooth farm house red
Brick Walls Hanson mulburn Village red multi stock
Windows and doors white UPVC as existing.
Rear side door use existing two glass panel
White UPVC fascia and soffit with black gutter

EXISTING BUILDING

Roof grey slate tile
Walls concrete render
White UPVC windows and doors

AGENT

G.J.Hillson Delta House 205 Main Street
Yaxley Peterborough PE7 3LD
01733 242115 Mobile 07701098120

DRAWING REF: Marks / plan A