


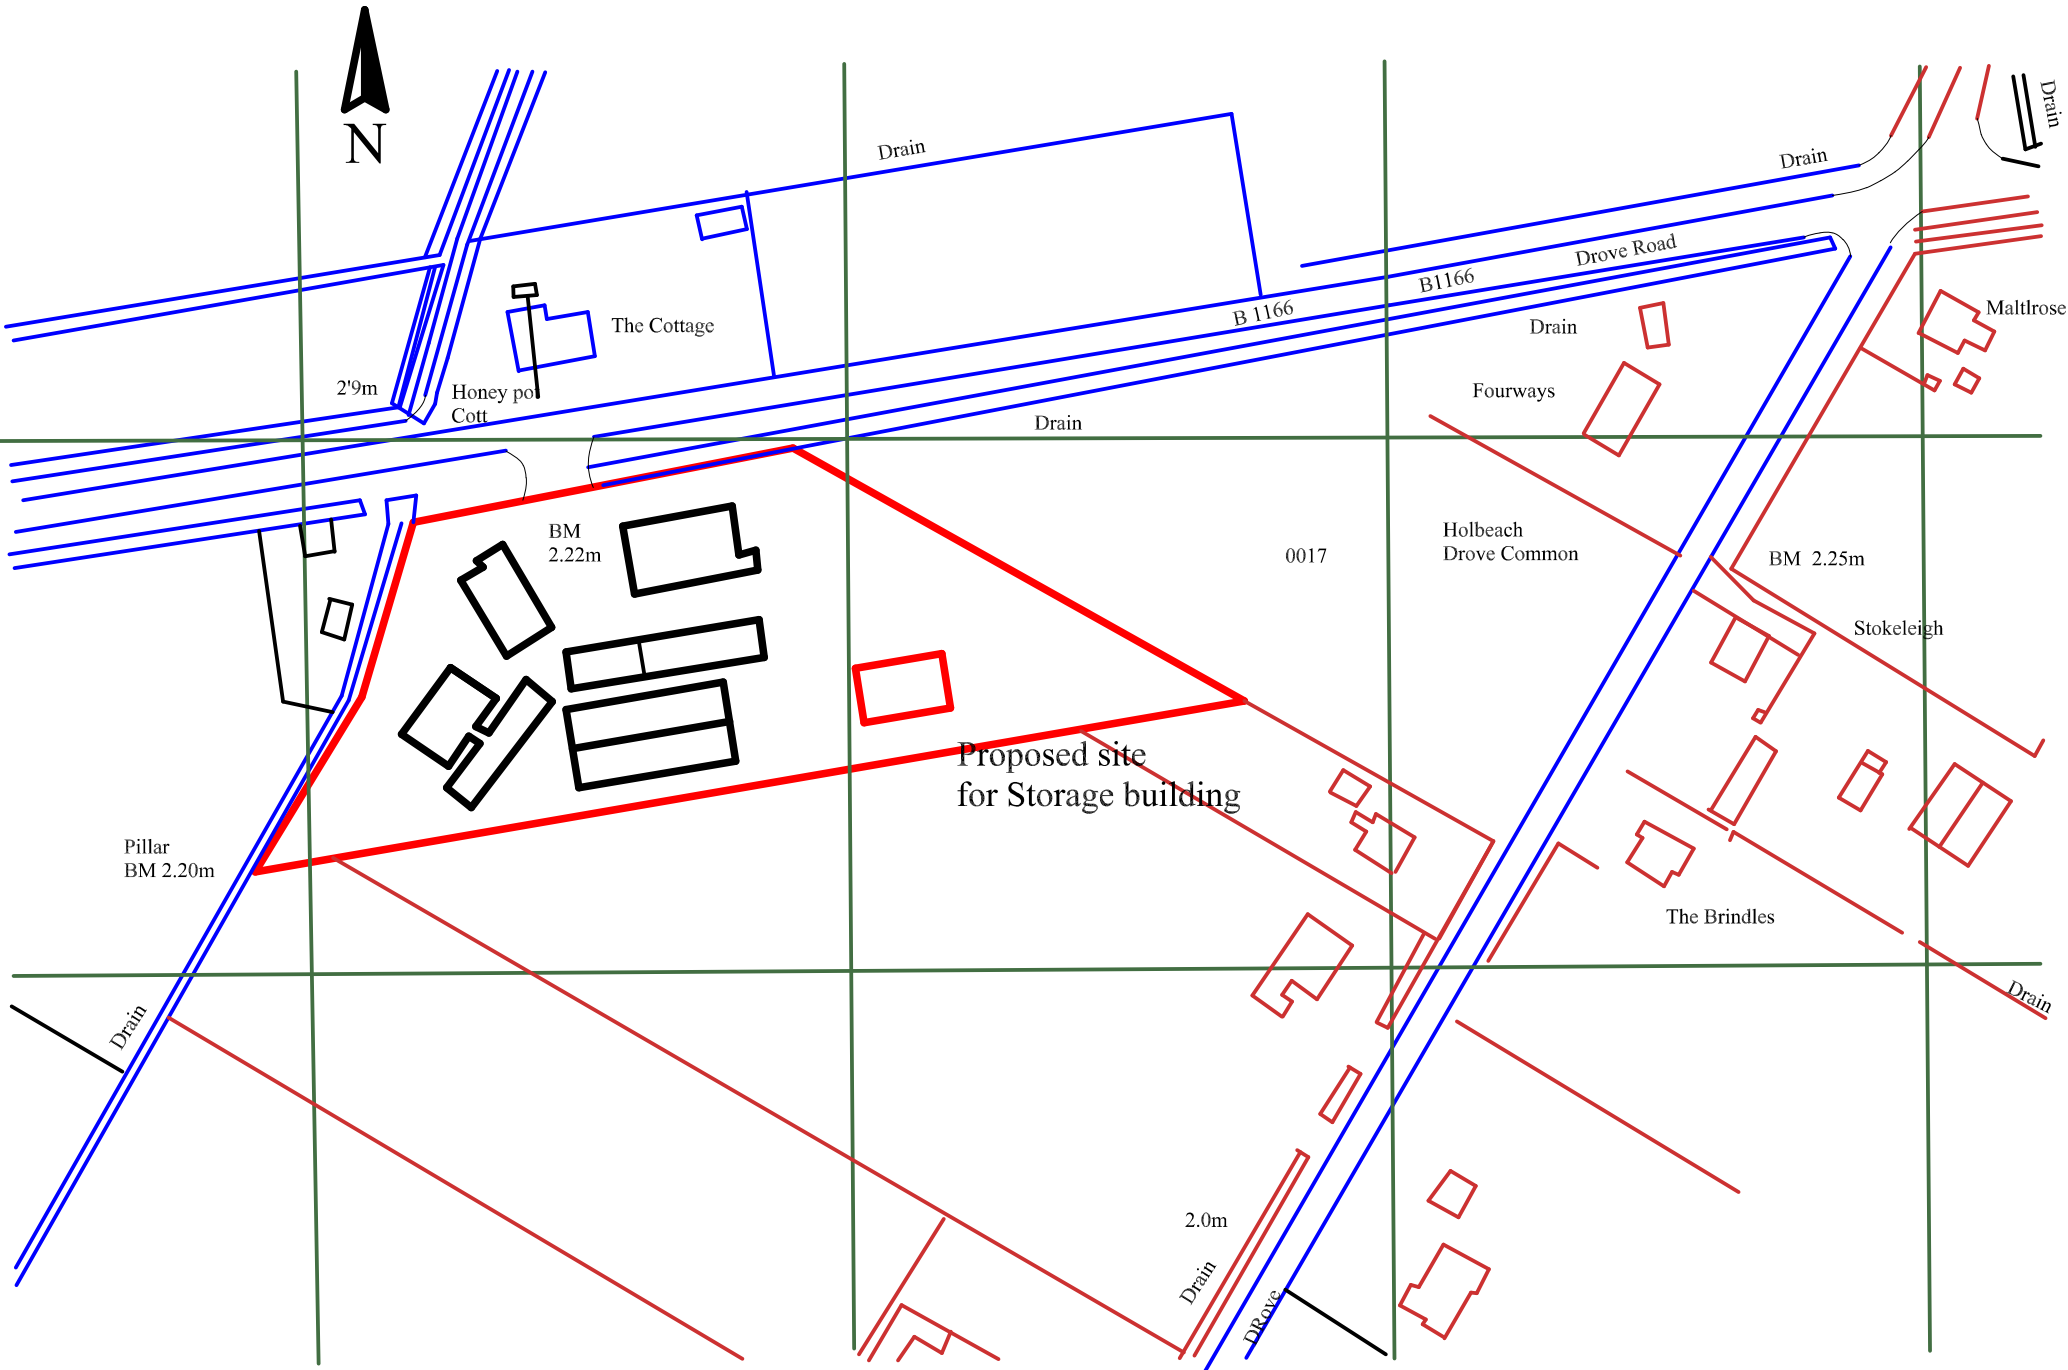

Location Plan Scale 1:2500