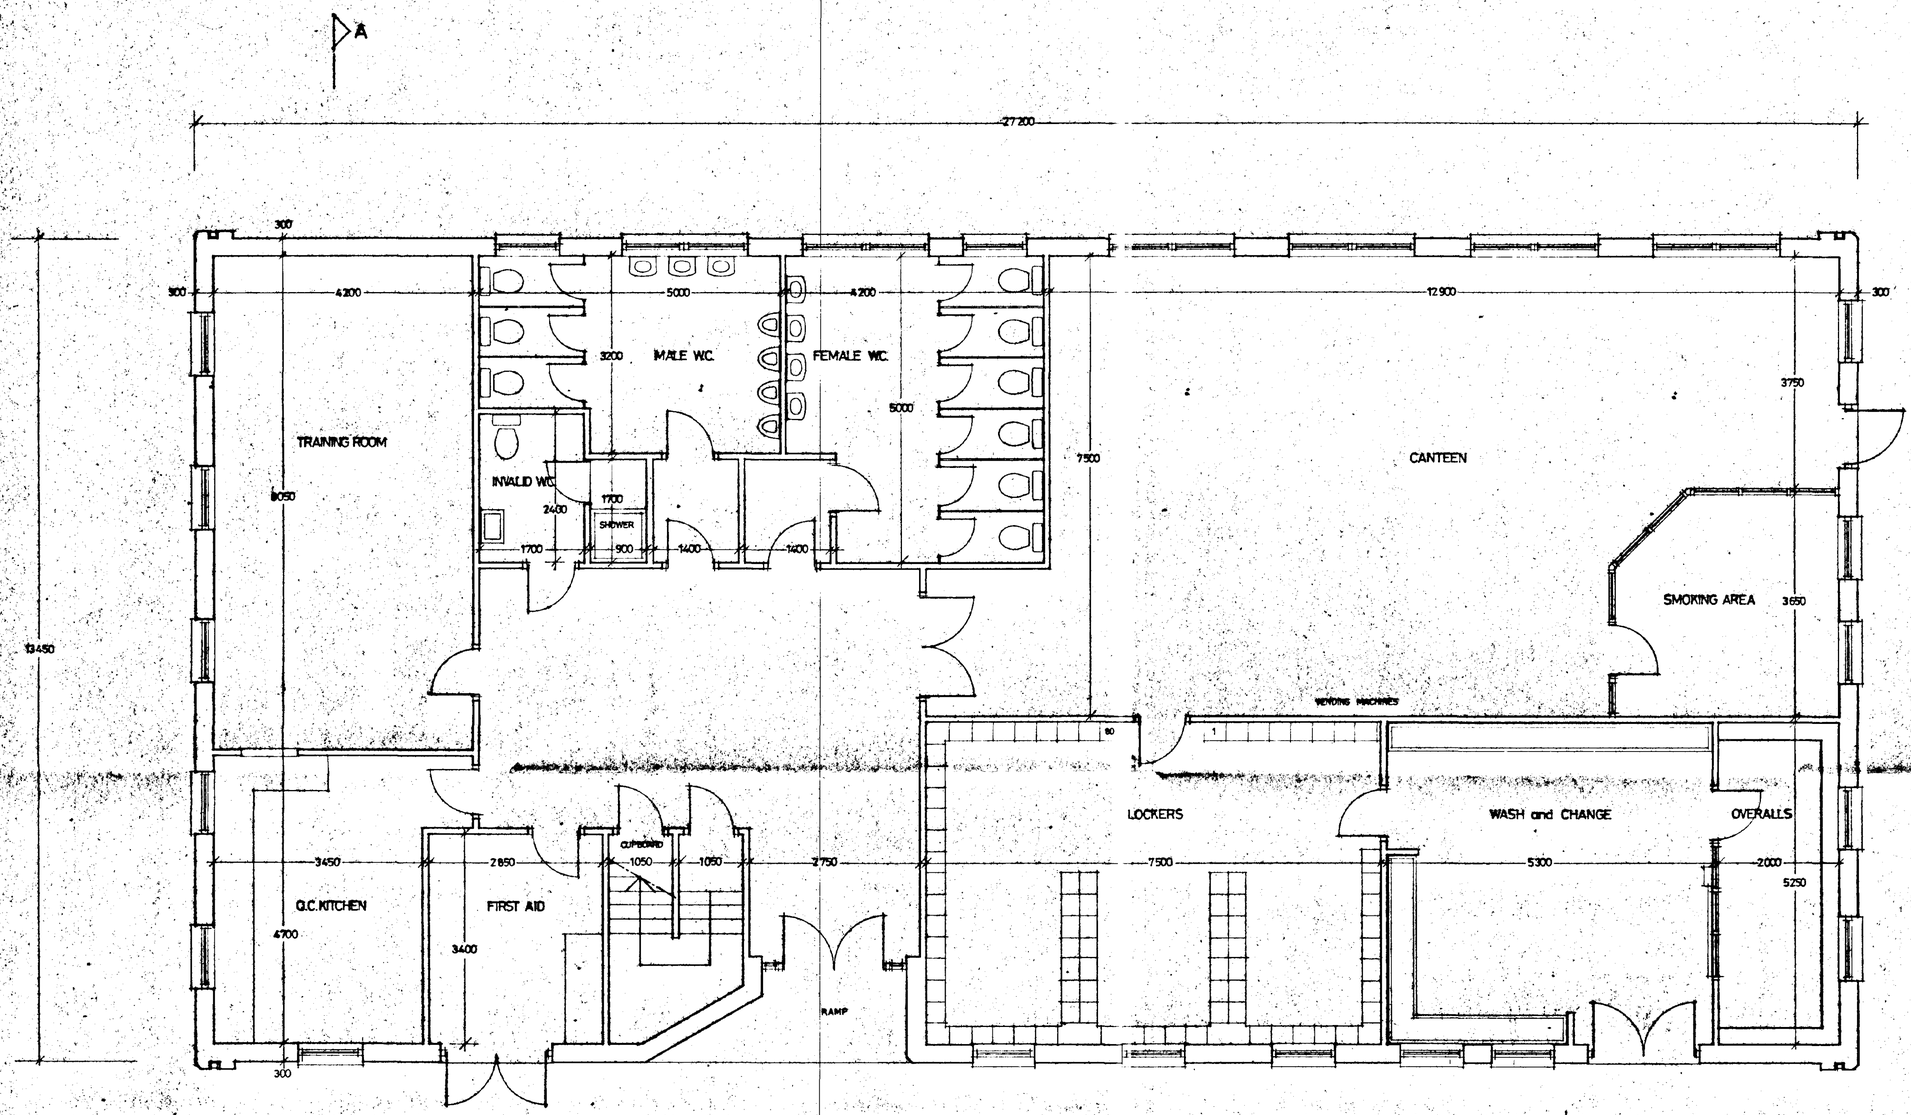


PLAN
1:50

DO NOT SCALE FROM THIS DRAWING

This drawing is copyright and may not be altered, traced, photographed or used for any purpose other than that for which it is issued.
The General Contractor is to check all dimensions on site and report discrepancies to the Architect.
All details shown on this drawing including foundations are based upon typical site conditions related to the area. No responsibility can be accepted for abnormal conditions which may be discovered during construction unless reported to the Architect so that design amendments may be considered. Site soil surveys are recommended in respect of foundations to establish specific site conditions before foundation work is undertaken.

SUMMIT 2299 4367

DETERMINED
SOUTH HOLLAND DC
HOUSING & PLANNING
20 JUN 1996
Ref: 0516/96

G. R. MERCHANT
I.ENG AMICE, FIWO,
ARCHITECTURAL, STRUCTURAL
& LAND DRAINAGE CONSULTANT
TEL: HOLBEACH (01406) 490800


PROJECT:
IMPROVEMENT OF STAFF FACILITIES
MANOR FARM
HOLBEACH HURN

CLIENT:
Q V FOODS LTD


SCALES:	DATE:
1/50	JUNE 1996
	DRAWING No.: QV.2/1

REVISIONS:


8048 11947

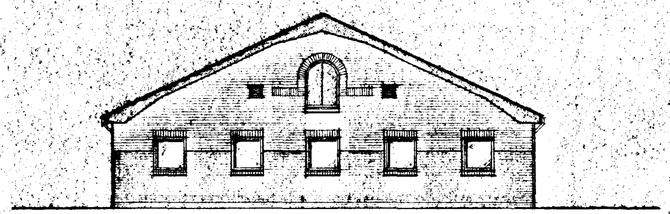


END ELEVATION

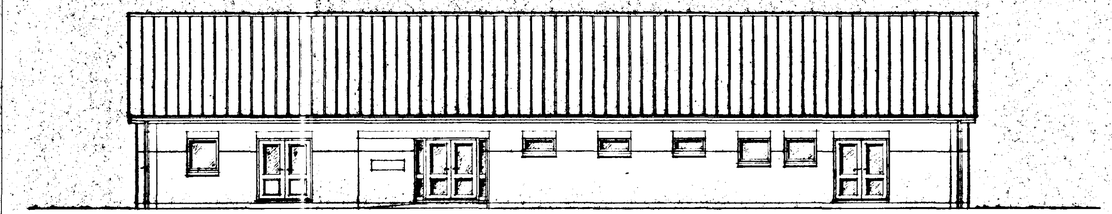


FRONT ELEVATION

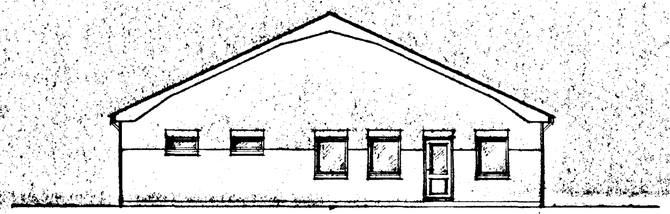

END ELEVATION

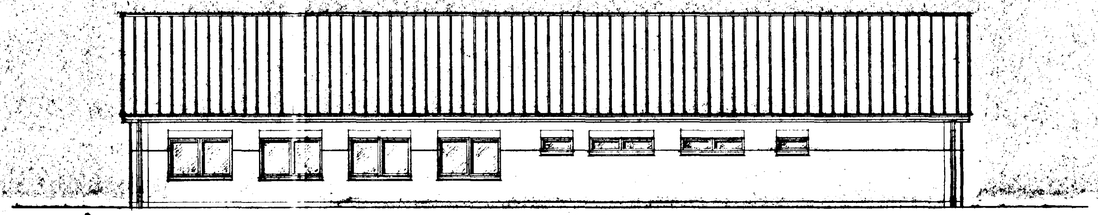

REAR ELEVATION

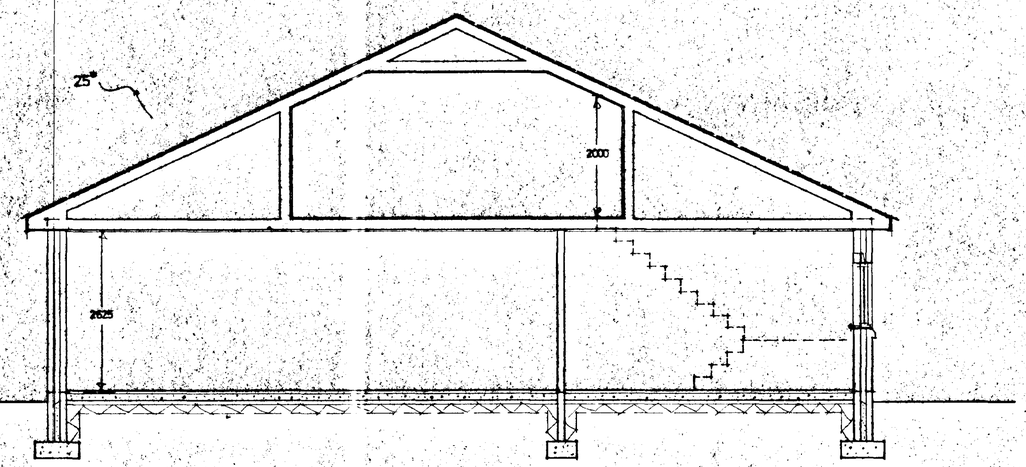

SECTION AA

DO NOT SCALE FROM THIS DRAWING

This drawing is copyright and may not be altered, traced, photographed or used for any purpose other than that for which it is issued.
The General Contractor is to check all dimensions on site and report discrepancies to the Architect.
All details shown on this drawing including foundations are based upon typical site conditions related to the area. No responsibility can be accepted for abnormal conditions which may be discovered during construction unless reported to the Architect so that design amendments may be considered. Site soil surveys are recommended in respect of foundations to establish specific site conditions before foundation work is undertaken.

DETERMINED
SOUTH HOLLAND DC
HOUSING
20 JUN 1996
Ref: 0516/96

G. R. MERCHANT
I.ENG AMICE, FIWO,
ARCHITECTURAL, STRUCTURAL
& LAND DRAINAGE CONSULTANT
TEL: HOLBEACH (01406) 490800

PROJECT:
IMPROVEMENT OF STAFF FACILITIES
MANOR FARM
HOLBEACH HURN

CLIENT:
Q V FOODS LTD

SCALES:	DATE:
1/100 1/50	*JUNE 1996*
	DRAWING No.: *QV.2*

REVISIONS:

SUMMIT 2295 4967

DETAILS ON THIS DRAWING ARE COPYRIGHT OF SIDEBOTTOM RICHARDSON CHENG LIMITED. THIS IS A CONFIDENTIAL DOCUMENT AND MUST NOT BE COPIED, REISSUED OR DIVULGED IN any WAY WITHOUT PRIOR WRITTEN CONSENT

EXISTING WAREHOUSE & PROCESSING AREA

EXISTING OFFICE

TEMPORARY DATUM F.F.L. IN EXTG. DOORWAY = 10.00

EXISTING WAREHOUSE

EXISTING WAREHOUSE & PROCESSING AREA

BOLLARD

BOLLARD

PROTECTIVE RAIL

EXTG. CYCLE SHED

FENCE

EXISTING WAREHOUSE & PROCESSING AREA

P.C. RETAINING WALL

P.C. RETAINING WALL

P.C. RETAINING WALL

APPROXIMATE LOCATION OF NEW BUILDING

EXISTING WAREHOUSE

EXISTING P.C. RETAINING WALLS TO BE DEMOLISHED

EDGE OF CONCRETE HARDSTANDING

EXISTING WAREHOUSE & PROCESSING AREA

GATE

TOP OF BANK

FENCE

LAGOON

TOP OF BANK

EXTG GARAGE

SPOIL HEAP

PETROL INTERCEPTOR

PUMP STATION

gas marker

elect mkr

elect mkr

ELECT. POST


fence

LAGOON

fence

GREENHOUSE

KEY	
Armco Barrier	
Protective Rail	
Manhole (SW/FW) with Cover Level	
Gully with Cover Level	
Fence	
Extent of Extg. Concrete Hardstanding	
Extent of Extg. Tarmac	
Water	

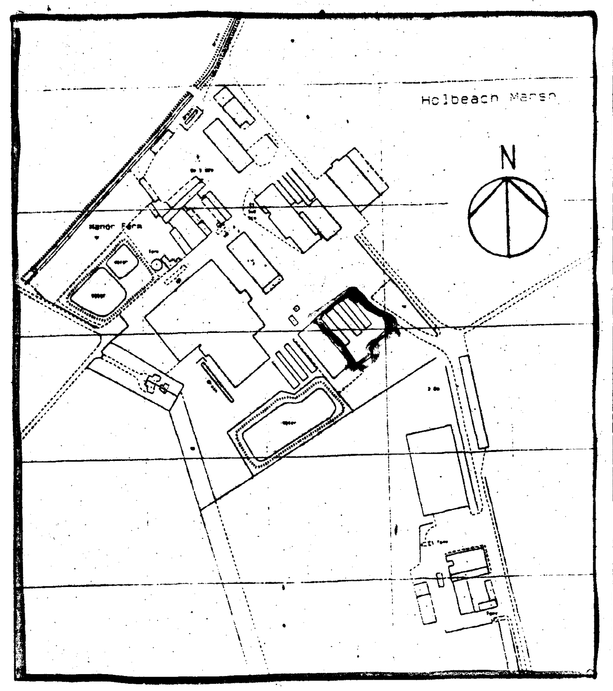

Location Plan

Existing Layout of Buildings with Proposed Location of Improved Workers Facilities & Landscaped Carparking Area

SOUTH HOLLAND DC HOUSING & PLANNING 20 JUN 1996 Ref: H/96/

REV	DATE	REMARKS

SIDEBOTTOM RICHARDSON CHENG LTD
CONSULTING STRUCTURAL AND CIVIL ENGINEERS
15 High Street, Spalding, Lincs. PE11 1TW
Tel: (01775) 712660 Fax: (01775) 712635

PROJECT
Improvements to Workers Facilities

DETERMINED

CLIENT
Q.V. Foods Limited.,
Manor Farm,
Holbeach Hurn.

SCALE	1:250	X REFS	174PLANS
DATE	June 1996		
DRAWN BY	PJS	FILENAME	174-02

DRG No. 17496/02 REV