


SHDC
Planning & Development
13 JUL 2010
Ref: 0577-10

1-500

Ordnance Survey®

OS Sitemap®

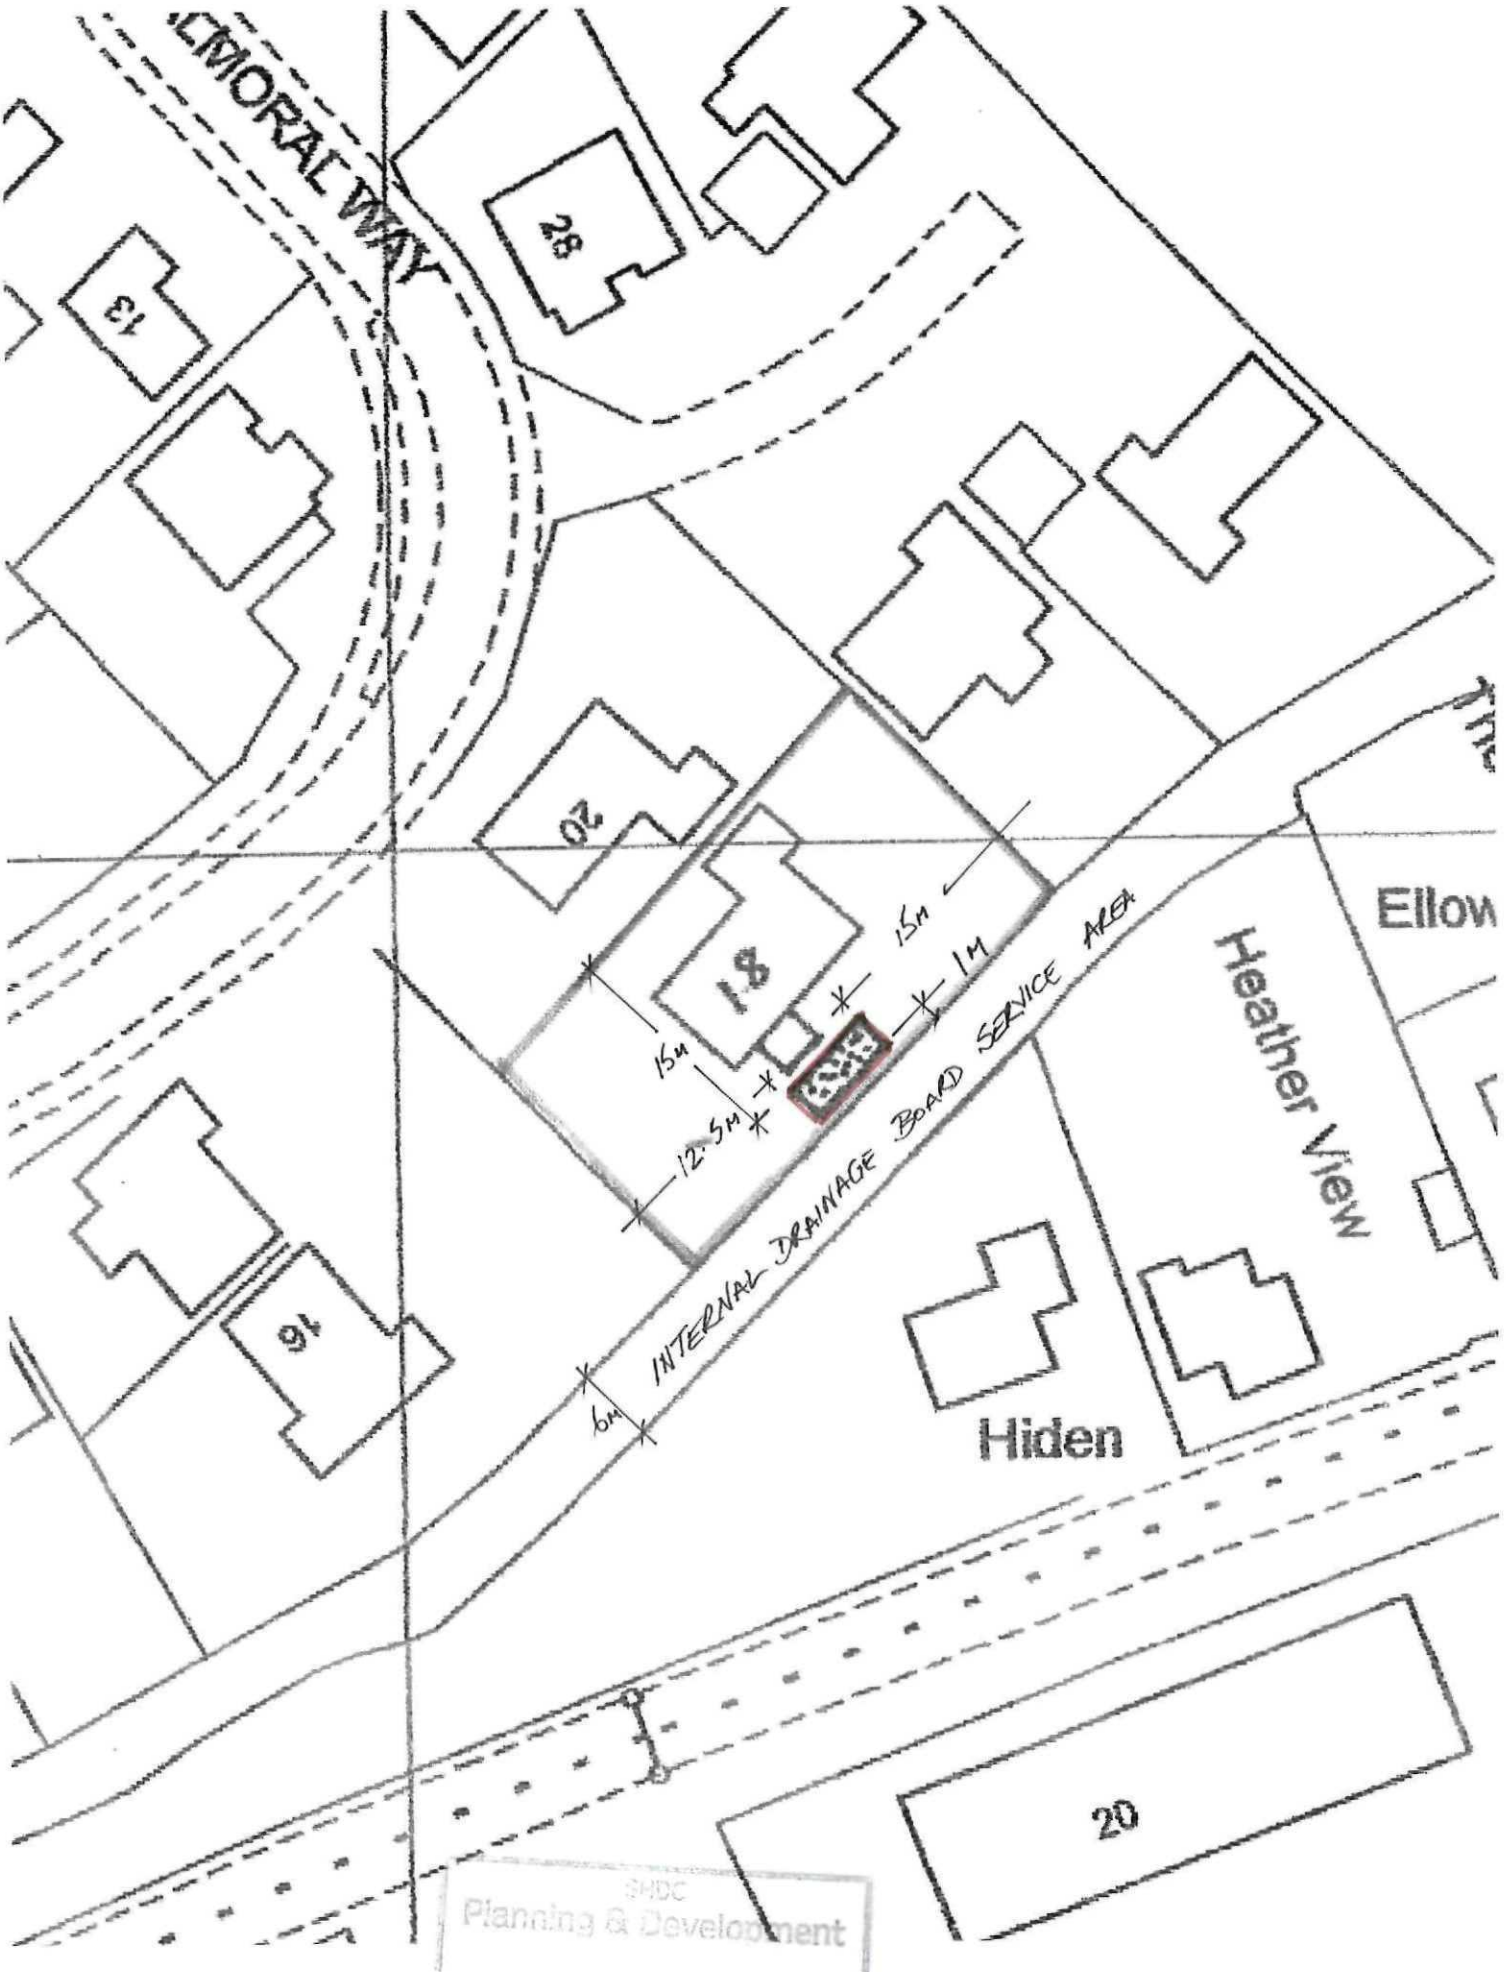

Produced 04.05.2010 from the Ordnance Survey National Geographic Database and incorporating surveyed revision available at this date. © Crown Copyright 2010.

Reproduction in whole or part is prohibited without the prior permission of Ordnance Survey.

Ordnance Survey, the OS Symbol and OS Sitemap are registered trademarks of Ordnance Survey, the national mapping agency of Great Britain.

The representation of a road, track or path is no evidence of a right of way.


The representation of features as lines is no evidence

Metres
0 20 40

Scale 1:1250


Supplied by: Latitude - Southampton
Serial number: 03220200
Centre coordinates: 537125 13 325191

SHDC
Planning & Development
13 JUL 2010
Ref: 0577-10

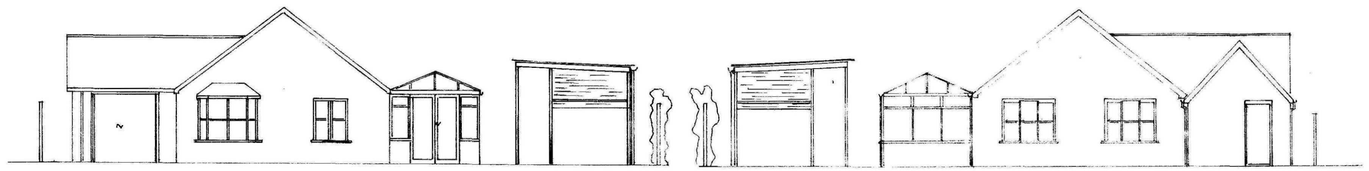


FRONT VIEW

REAR VIEW

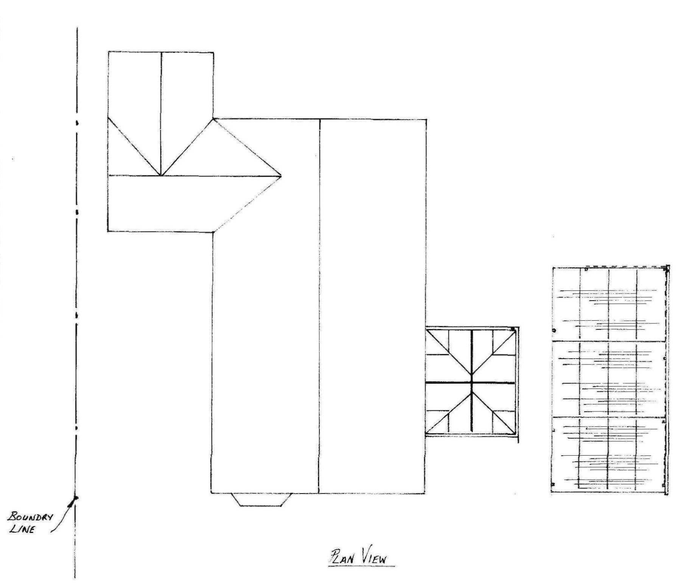

PLAN VIEW

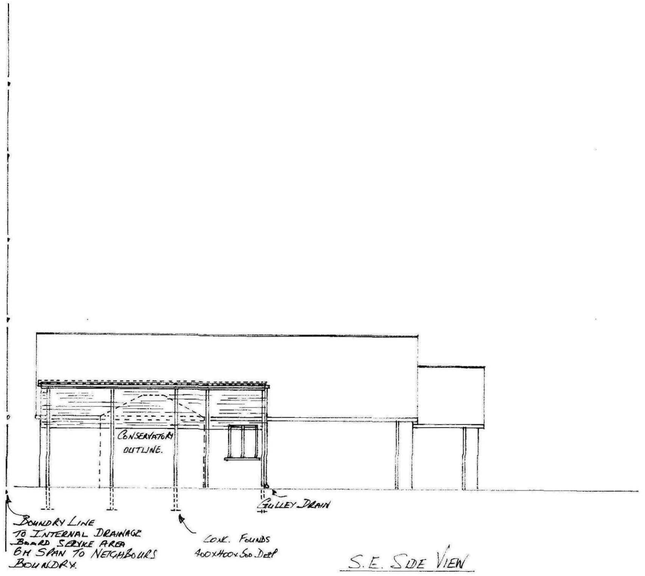

S.E. SIDE VIEW

Development
19 FEB 2010
Ref: 0577-10

A		
	Date	Revision

NMP

NEWBURY METAL PRODUCTS
BONE LANE, NEWBURY, BERKSHIRE RG14 5SH

TELEPHONE: 01635 43921
FAX: 01635 37068
www.carportsnmp.co.uk

Client: MR G. MOORE, 18 BALMORAL WAY, HOLBEACH

Job Title: NMP. MOTOR HOME COVER.

Scale: 1 - 100

Date: 7.7.2010 | Drawn by: GGP

Drg. No: NMP 10210 | Rev.