

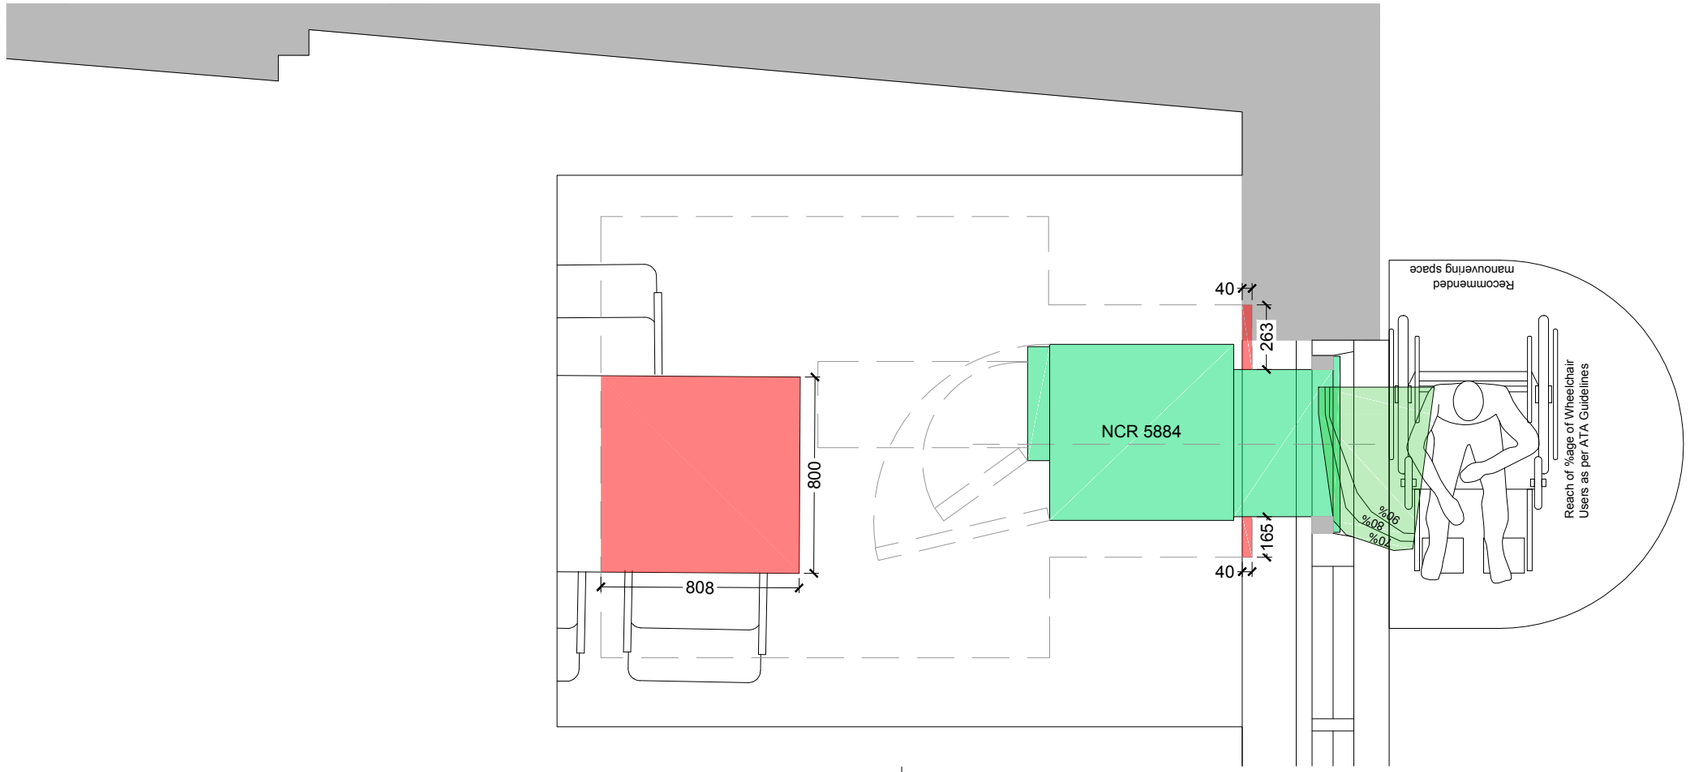


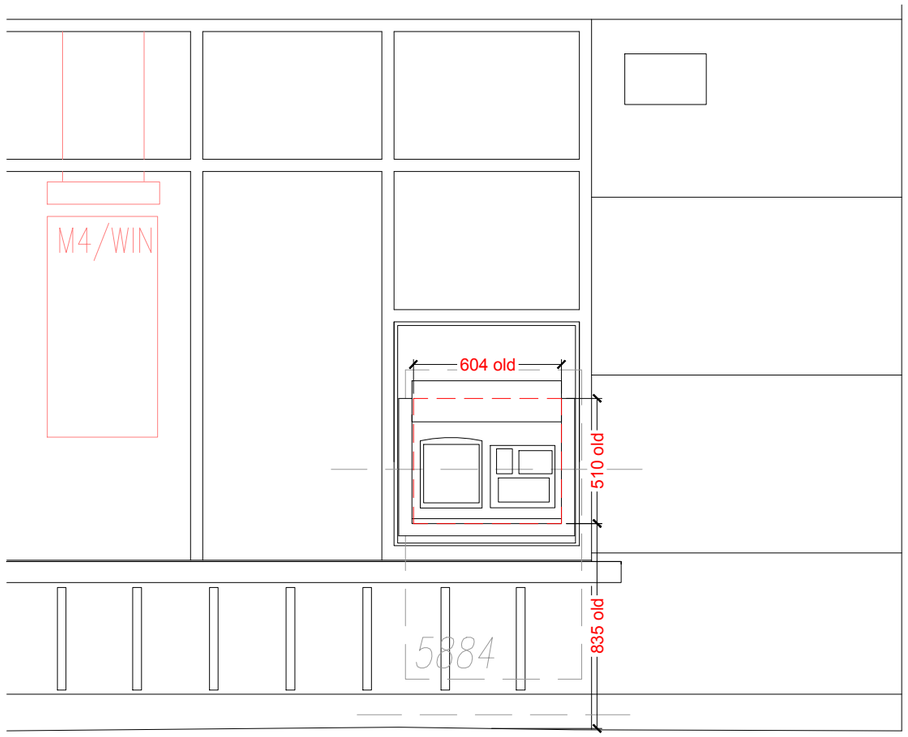

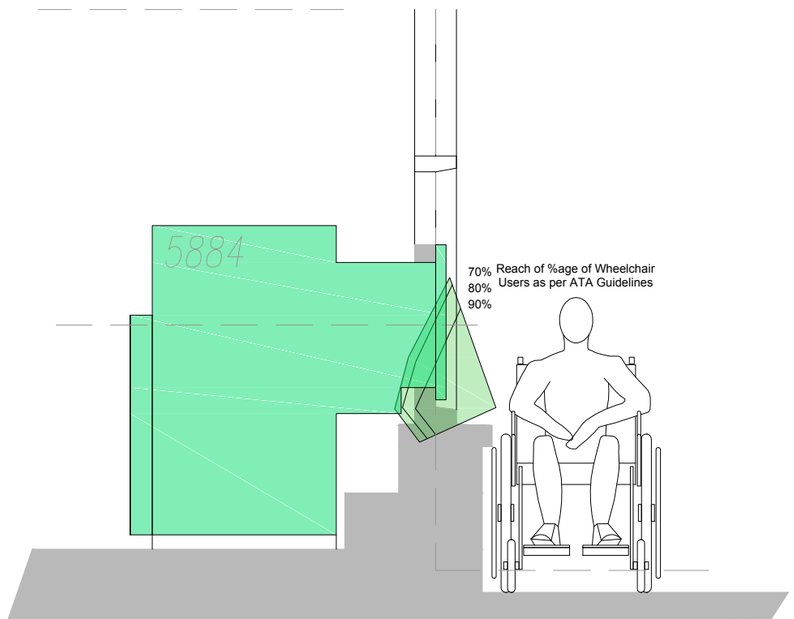

LEGEND

- SELF SERVICE MACHINE BEING REMOVED
- SELF SERVICE MACHINE BEING RELOCATED
- 2014 SELF SERVICE MACHINE NEW EQUIPMENT
- 2015 SELF SERVICE MACHINE NEW EQUIPMENT
- AREA OF REQUIRED ADJUSTMENT TO EXSITING STRUCTURE
- INDICATIVE REMOVAL & DELIVERY ROUTE. ACTUAL ROUTE & METHOD STATEMENT SHALL BE PROVIDED BY CENNOX LTD
- SERVICE AREA INFRINGEMENT
- NEW SECURE PARTITION
- EXISTING STRUCTURE

CONTRACTORS NOTE: check extent of existing aperture during initial visit as proposed machine may install though existing aperture without any required alterations

four architecture
cardiff . edinburgh . london . sheffield
Talbot Chambers
2-6 North Church Street
Sheffield, S1 2DH
0114 249 0944

© This drawing remains the Copyright of Four Architecture and Design. and may not be reproduced in whole or in any part without prior written permission.

NOTE:
All prorietory goods and materials are to be fitted in accordance with manufacturer's instructions, Codes of Practice and British Standards.
All dimensions to be verified by the Contractor on site.
Do not scale drawings, work to figured dimensions only.

CLIENT: HSBC

Self Service Evergreen Programme

REVISIONS

PROJECT: 59 High Street, Holbeach Spalding, Lincs PE12 7EB			DRAWING: Existing Plan Detail		
SCALE @ A1: 1:12.5	SCALE @ A3: 1:25	DATE: 23.06.15	PROJECT NUMBER: 130986	DRAWING NUMBER: EX02-PL	REVISION: -
DRAWN BY: RP	CHECKED:	STATUS: EXISTING			

X:\26628_HSBC_ATM_Prog\130986-Holbeach\CAD\130986-Holbeach.dwg, EX02-PL, 23/06/2015 14:48:19