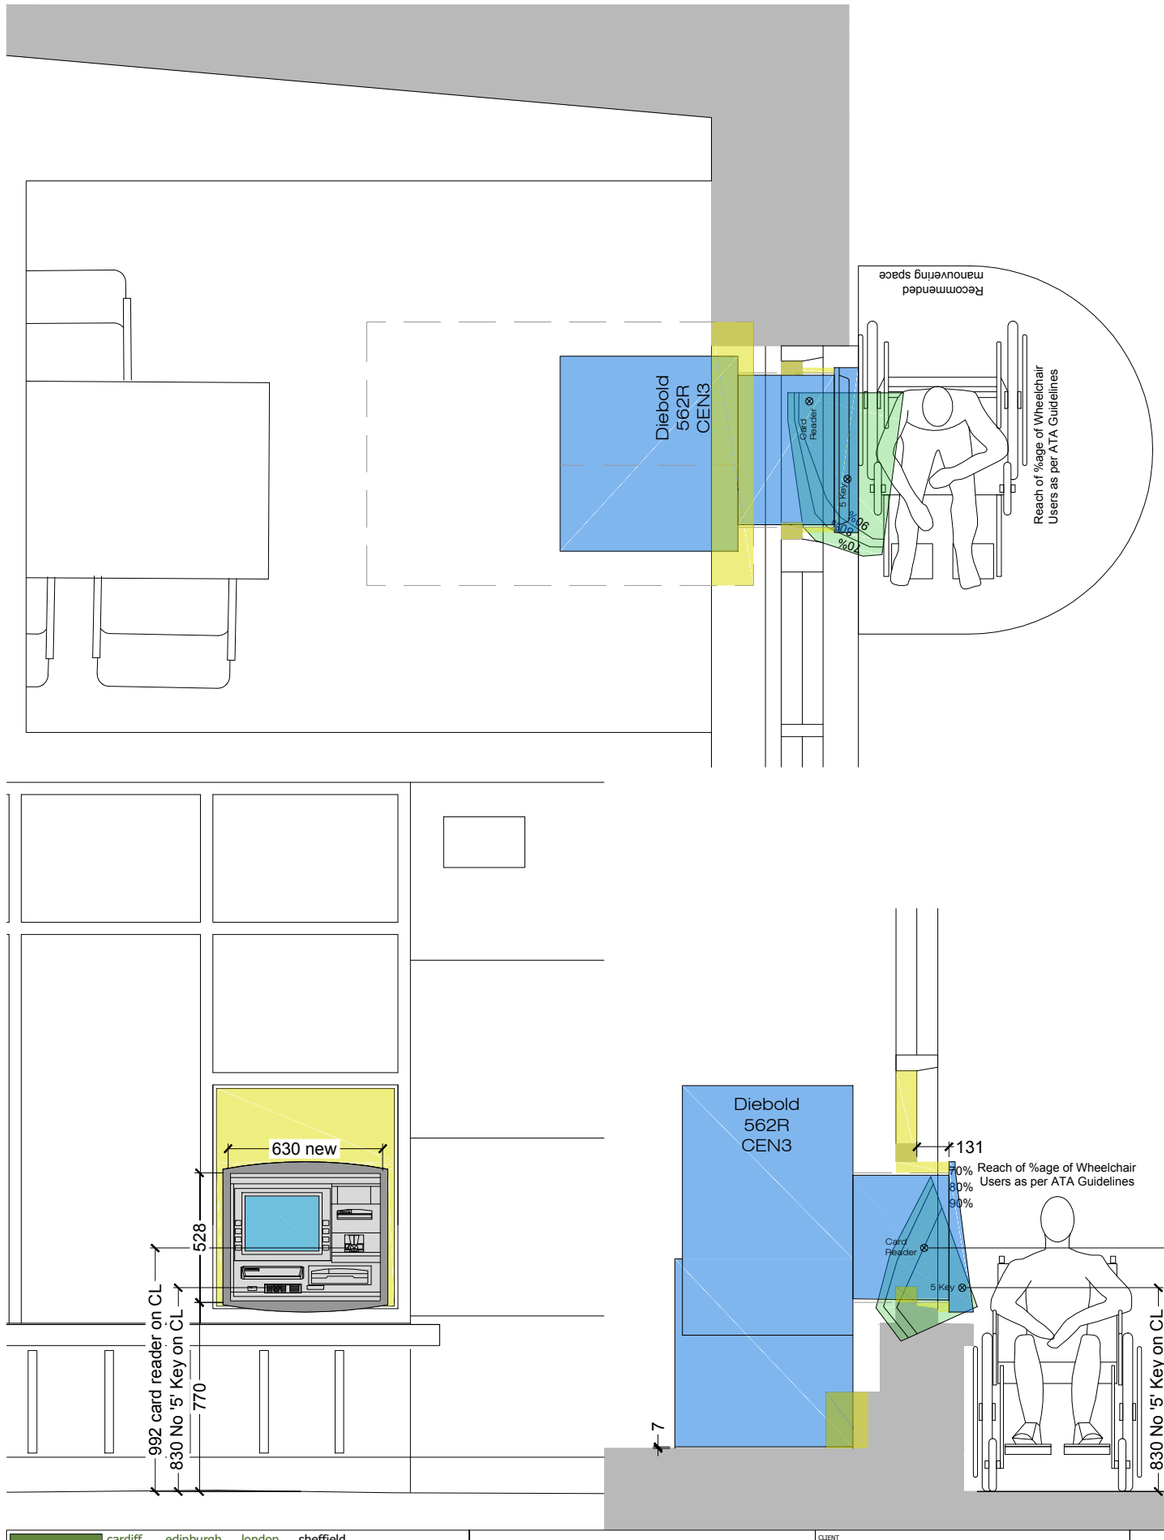


LEGEND

- SELF SERVICE MACHINE BEING REMOVED
- SELF SERVICE MACHINE BEING RELOCATED
- 2014 SELF SERVICE MACHINE NEW EQUIPMENT
- 2015 SELF SERVICE MACHINE NEW EQUIPMENT
- AREA OF REQUIRED ADJUSTMENT TO EXSITING STRUCTURE
- INDICATIVE REMOVAL & DELIVERY ROUTE. ACTUAL ROUTE & METHOD STATEMENT SHALL BE PROVIDED BY CENNOX LTD
- SERVICE AREA INFRINGEMENT
- NEW SECURE PARTITION
- EXISTING STRUCTURE

EXISTING SELF SERVICE MACHINES
01 - NCR 5884

2015
REPLACEMENT SELF SERVICE MACHINES
01 - *EXTERNAL CASH MACHINE 562R* (RL)

RESPARY MACHINE
Colour: BLACK RAL 9005
1No - DROP BOX 8751
1No - KIOSK WINCOR PROPRINT 2000

CONTRACTORS NOTE: check extent of existing aperture during initial visit as proposed machine may install though existing aperture without any required alterations

- NEW ATM INSTALLED IN LOWER APERTURE. PANEL REPLACED TO FORM NEW APERTURE.
- INTERNAL WALL REDUCED TO AVOID SAI.
- NEW PLINTH INSTALLED.
- SCOTIA NECK INSTALLED

four architecture
cardiff . edinburgh . london . sheffield
Talbot Chambers
2-6 North Church Street
Sheffield, S1 2DH
0114 249 0944

© This drawing remains the Copyright of Four Architecture and Design. and may not be reproduced in whole or in any part without prior written permission.

NOTE:
All proprietory goods and materials are to be fitted in accordance with manufacturer's instructions, Codes of Practice and British Standards.
All dimensions to be verified by the Contractor on site.
Do not scale drawings, work to figured dimensions only.

CLIENT
HSBC

Self Service Evergreen Programme

REVISIONS

PROJECT
59 High Street, Holbeach
Spalding, Lincs PE12 7EB

DRAWING
Proposed Plan
Detail

SCALE @ A1	SCALE @ A3	DATE	PROJECT NUMBER	DRAWING NUMBER	REVISION
1:12.5	1:25	23.06.15	130986	PR02-PL	-
DRAWN BY: RP	CHECKED	STATUS: PLANNING			