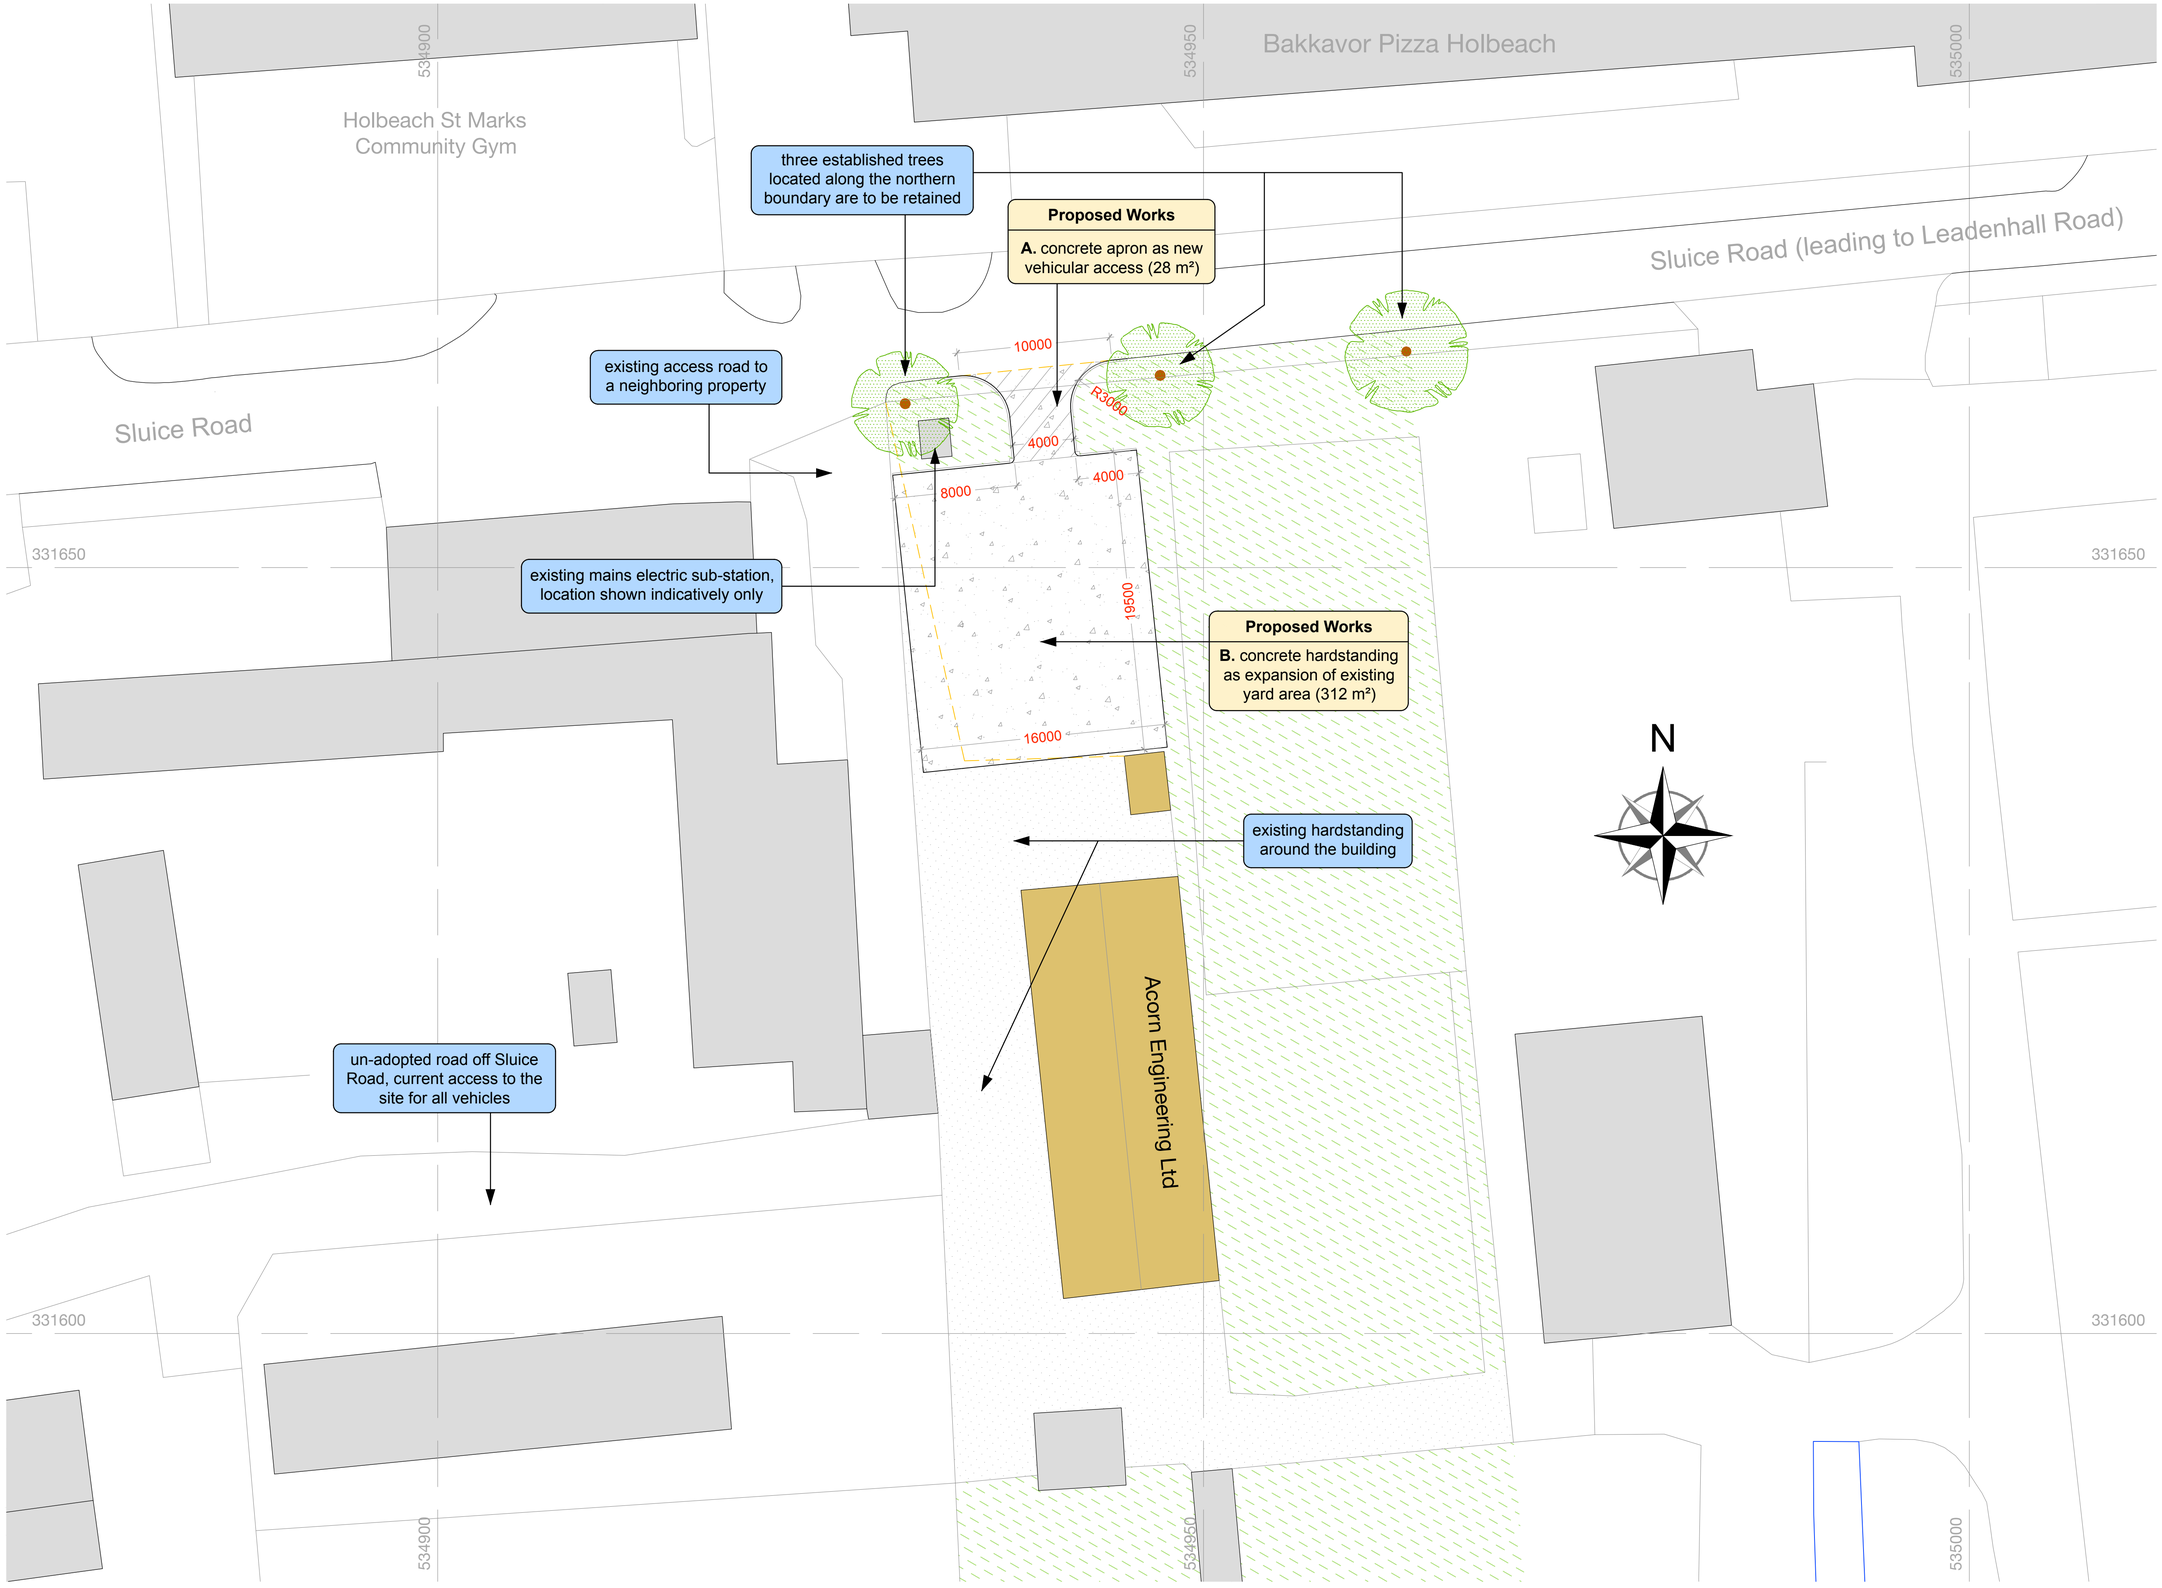


© Crown copyright and database rights 2018 OS 100053143

scale bar 1:200

0 2 5 10 20 35 50m

drawing no. 1707 P 102 | rev 1.0

General Notes

Site Address

Acorn Engineering Limited
Abingdon Works, Sluice Farm
Holbeach St Marks
Lincolnshire
PE12 8HF

Site Particulars

RED line type denotes the overall site area = **3680 m²**
(0.900 acres / 0.368 hectares)

Gross floor area for the Existing buildings = **338 m²**

Drawing Legend

Hatch denotes the extent of the **EXISTING** industrial buildings

Hatch denotes the extent of the **EXISTING** hard standings and access routes around the site

Hatch denotes the extent of the **EXISTING** landscaped / grassed areas that will be retained

Hatch denotes the extent of the **PROPOSED** concrete hard standing, as an extension of the existing yard

Hatch denotes the **PROPOSED** vehicular access into the site, at the northern boundary off Sluice Road

Paul Roberts Design
providing design solutions to the construction industry

e paul@paulrobertsdesign.co.uk **m** 07966 030 566

this drawing and its contents, on paper and as the originating data file, remain the copyright of Paul Roberts Design © **Paul Roberts Design** 2018

client	Acorn Engineering (Holbeach) Ltd		
project	New Vehicular Access and Yard Area		
project no.	1707	created	May 2018
drawing	Proposed Site Layout		
drawing no.	1707 P 102	rev	1.0
status	Planning	scale	1:200

A1

55 brookfield avenue - hucknall - nottingham - ng15 6ff