



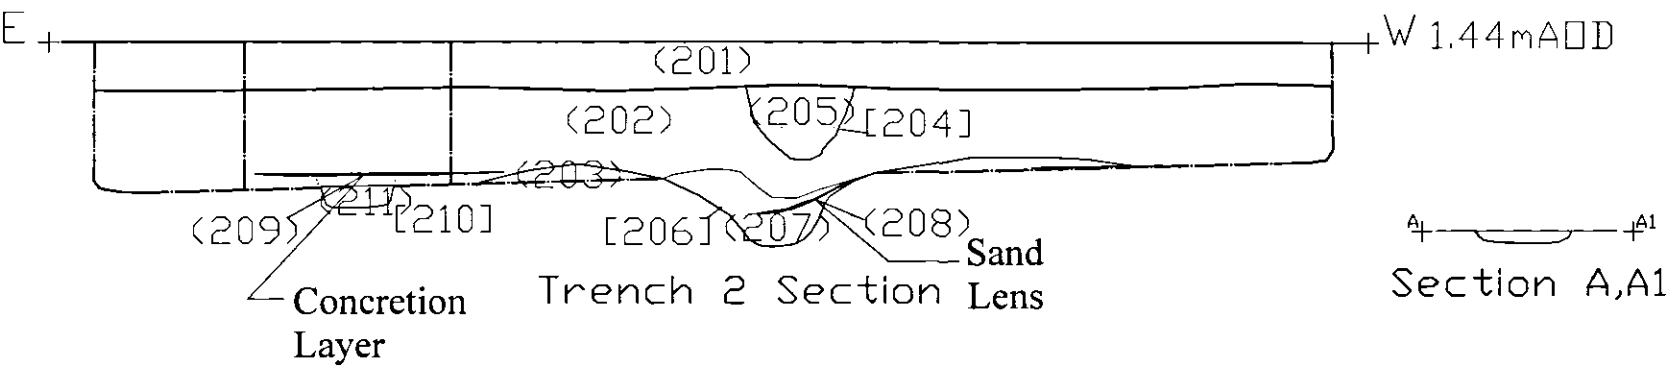

A+ ——— A1
Section A,A1

B ——— B1
Section B,B1

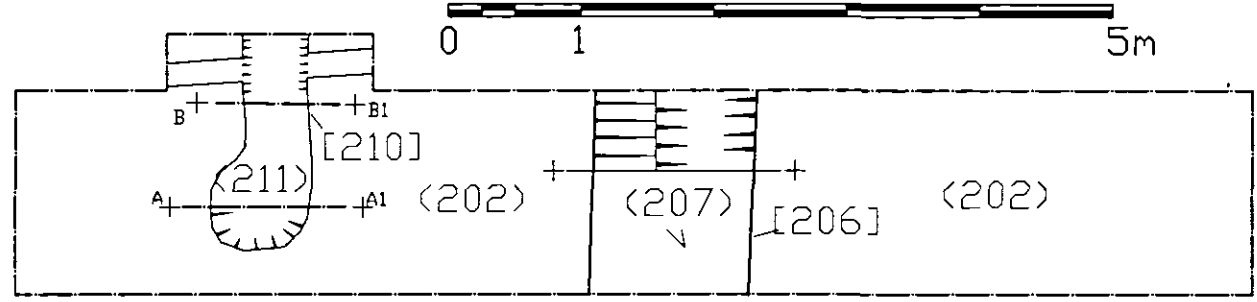

Trench 2 Plan

M & M Archaeological Services	
Job	The Old Rectory, Holbeach
Title	Trench 2 (Plan & Section)
Scale	As Drawn
NGR	TF 3580 2480
Drawn	npc/ng
Date	July 2003
Dwg No	Fig 4
Site Code	ORH - 03