
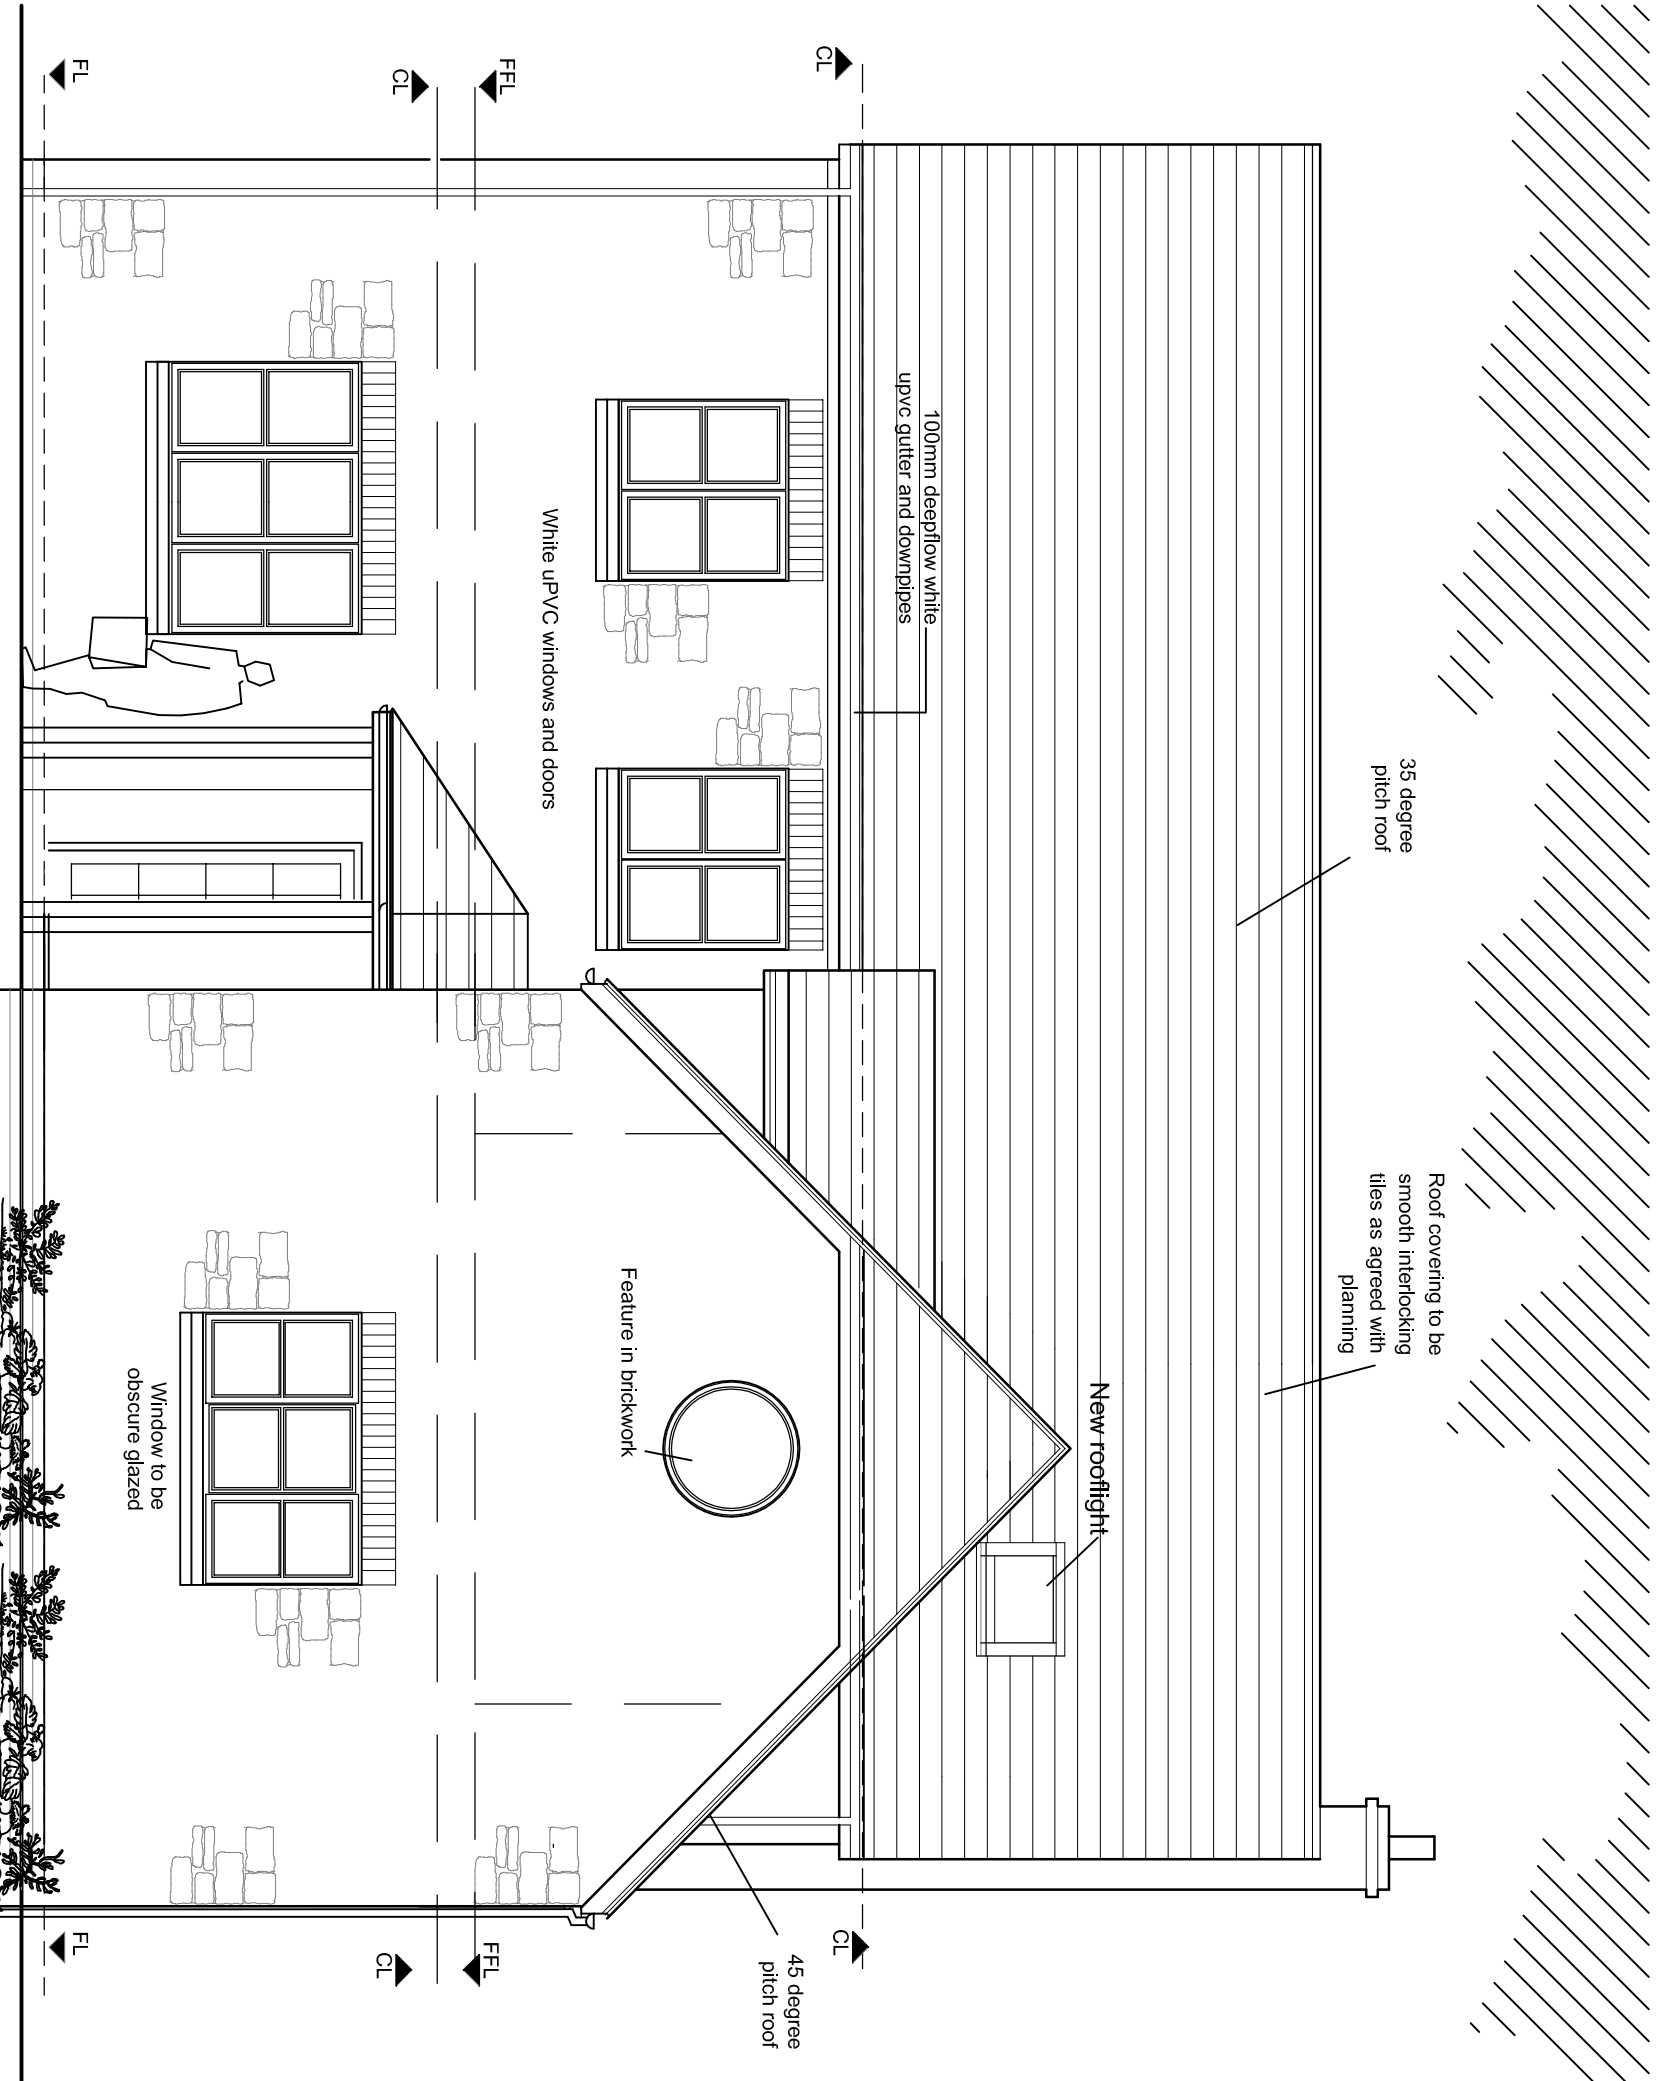
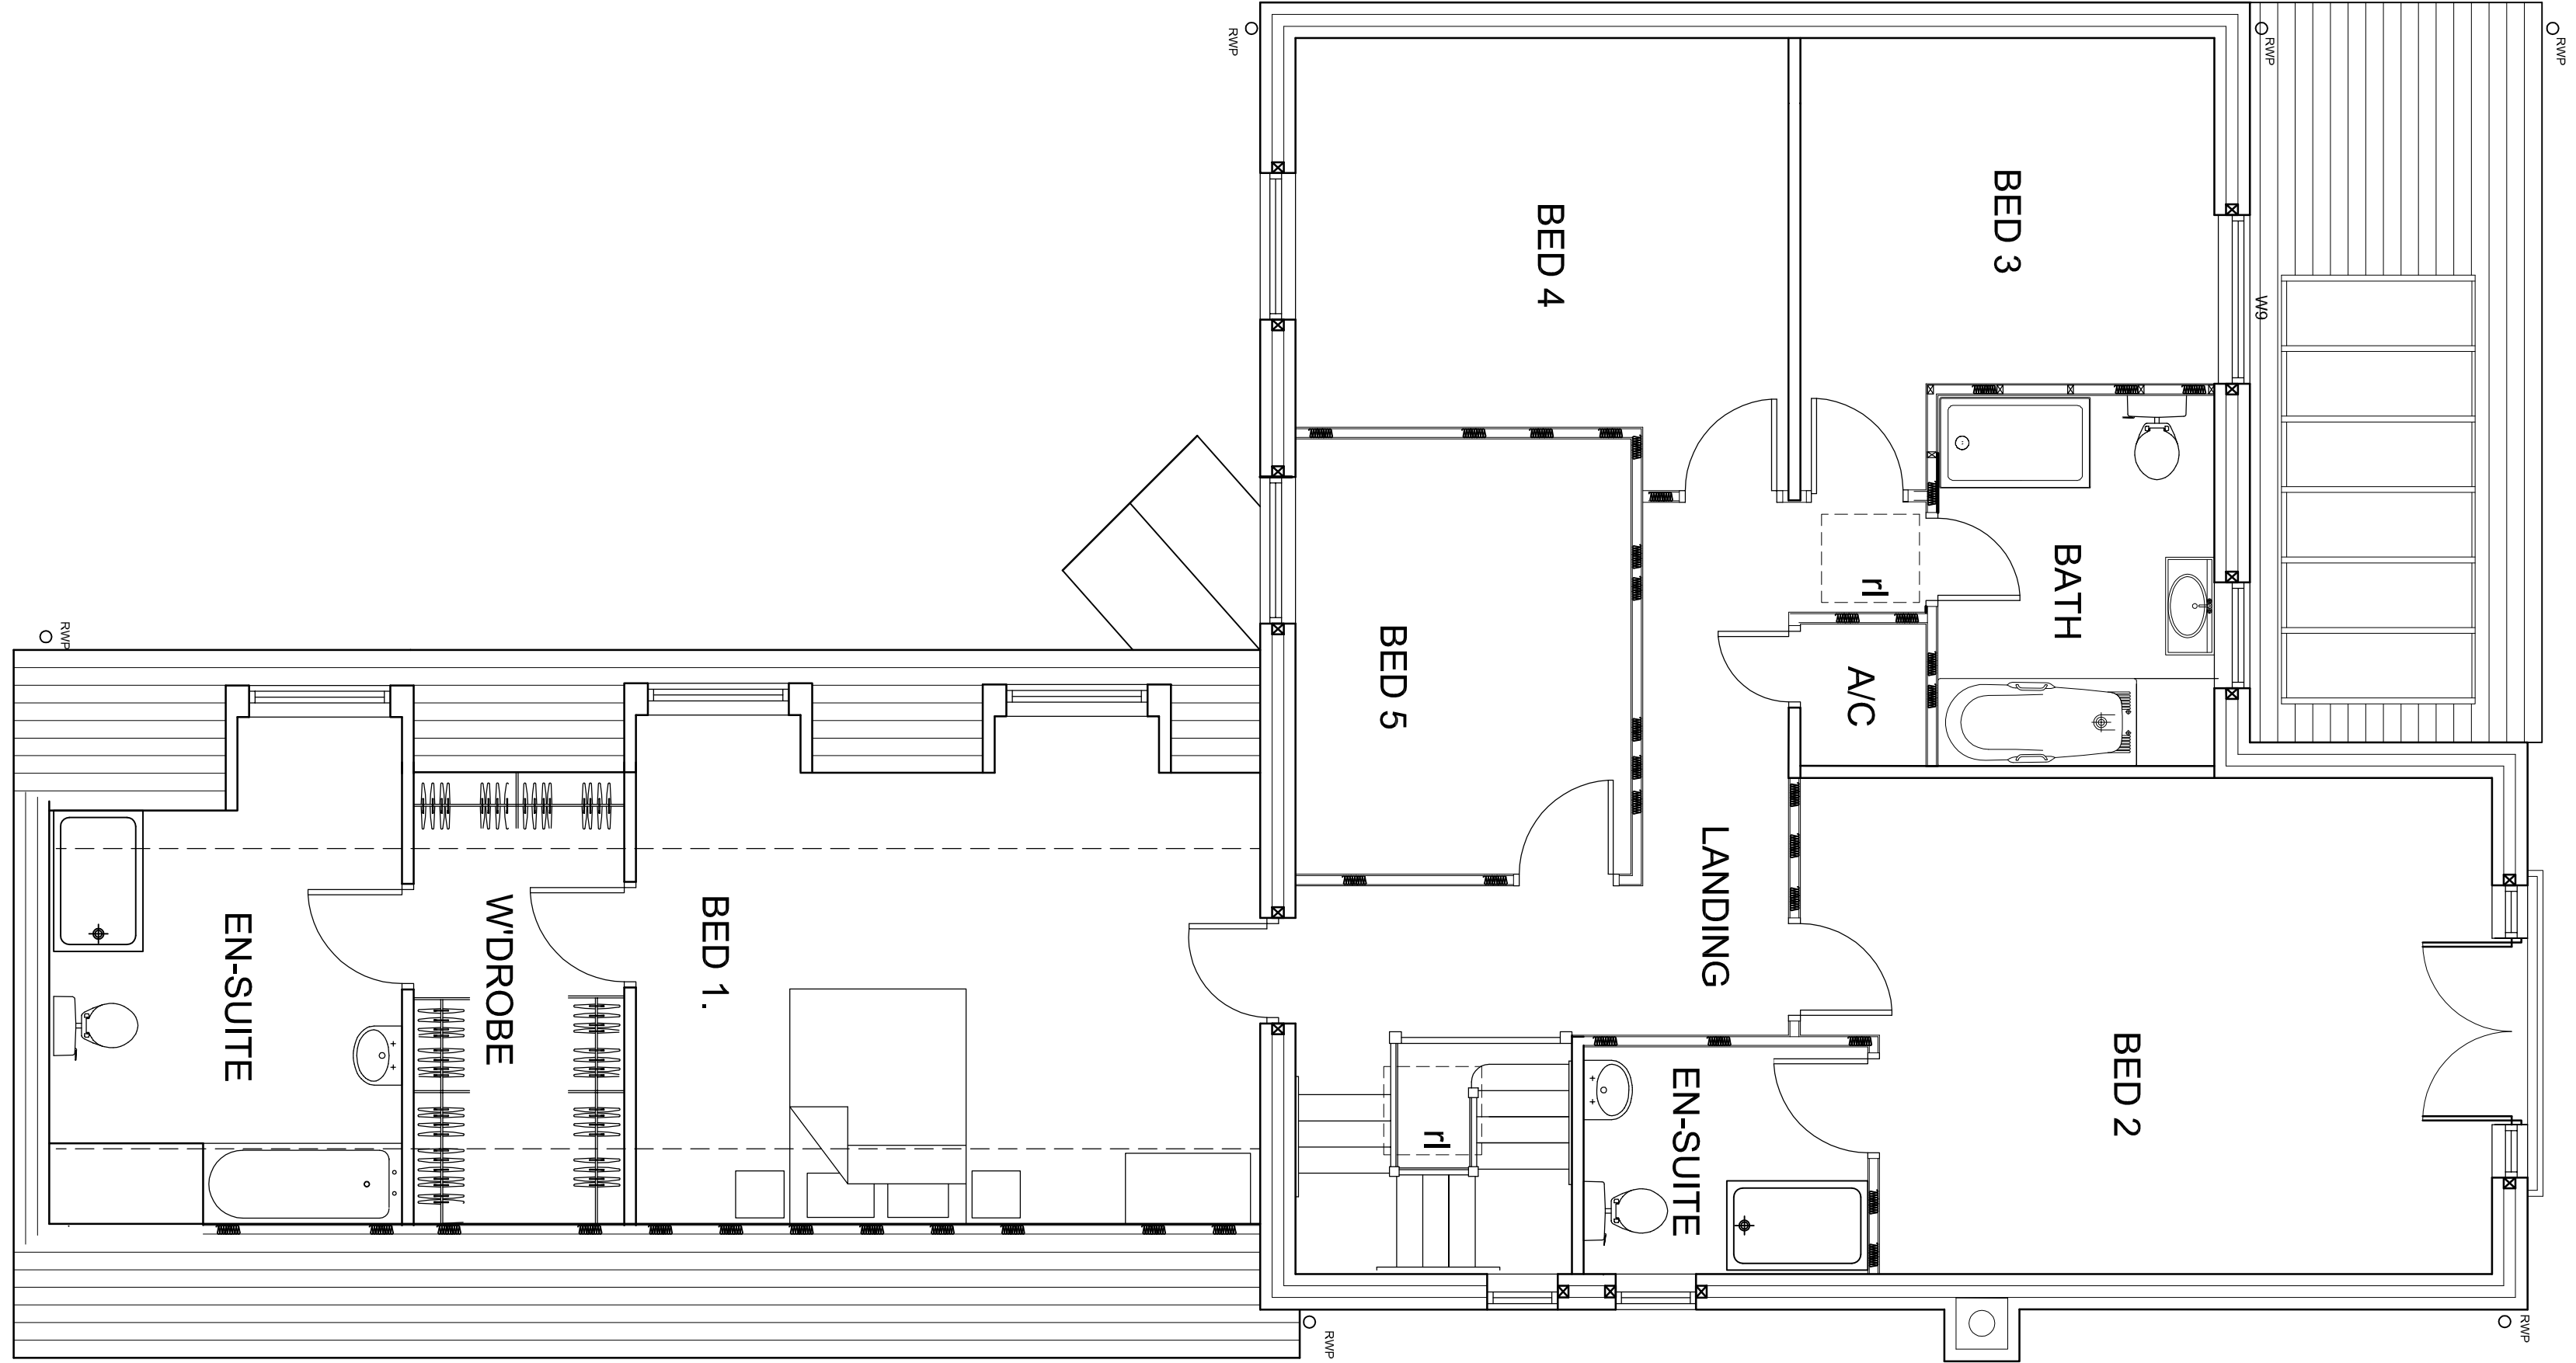


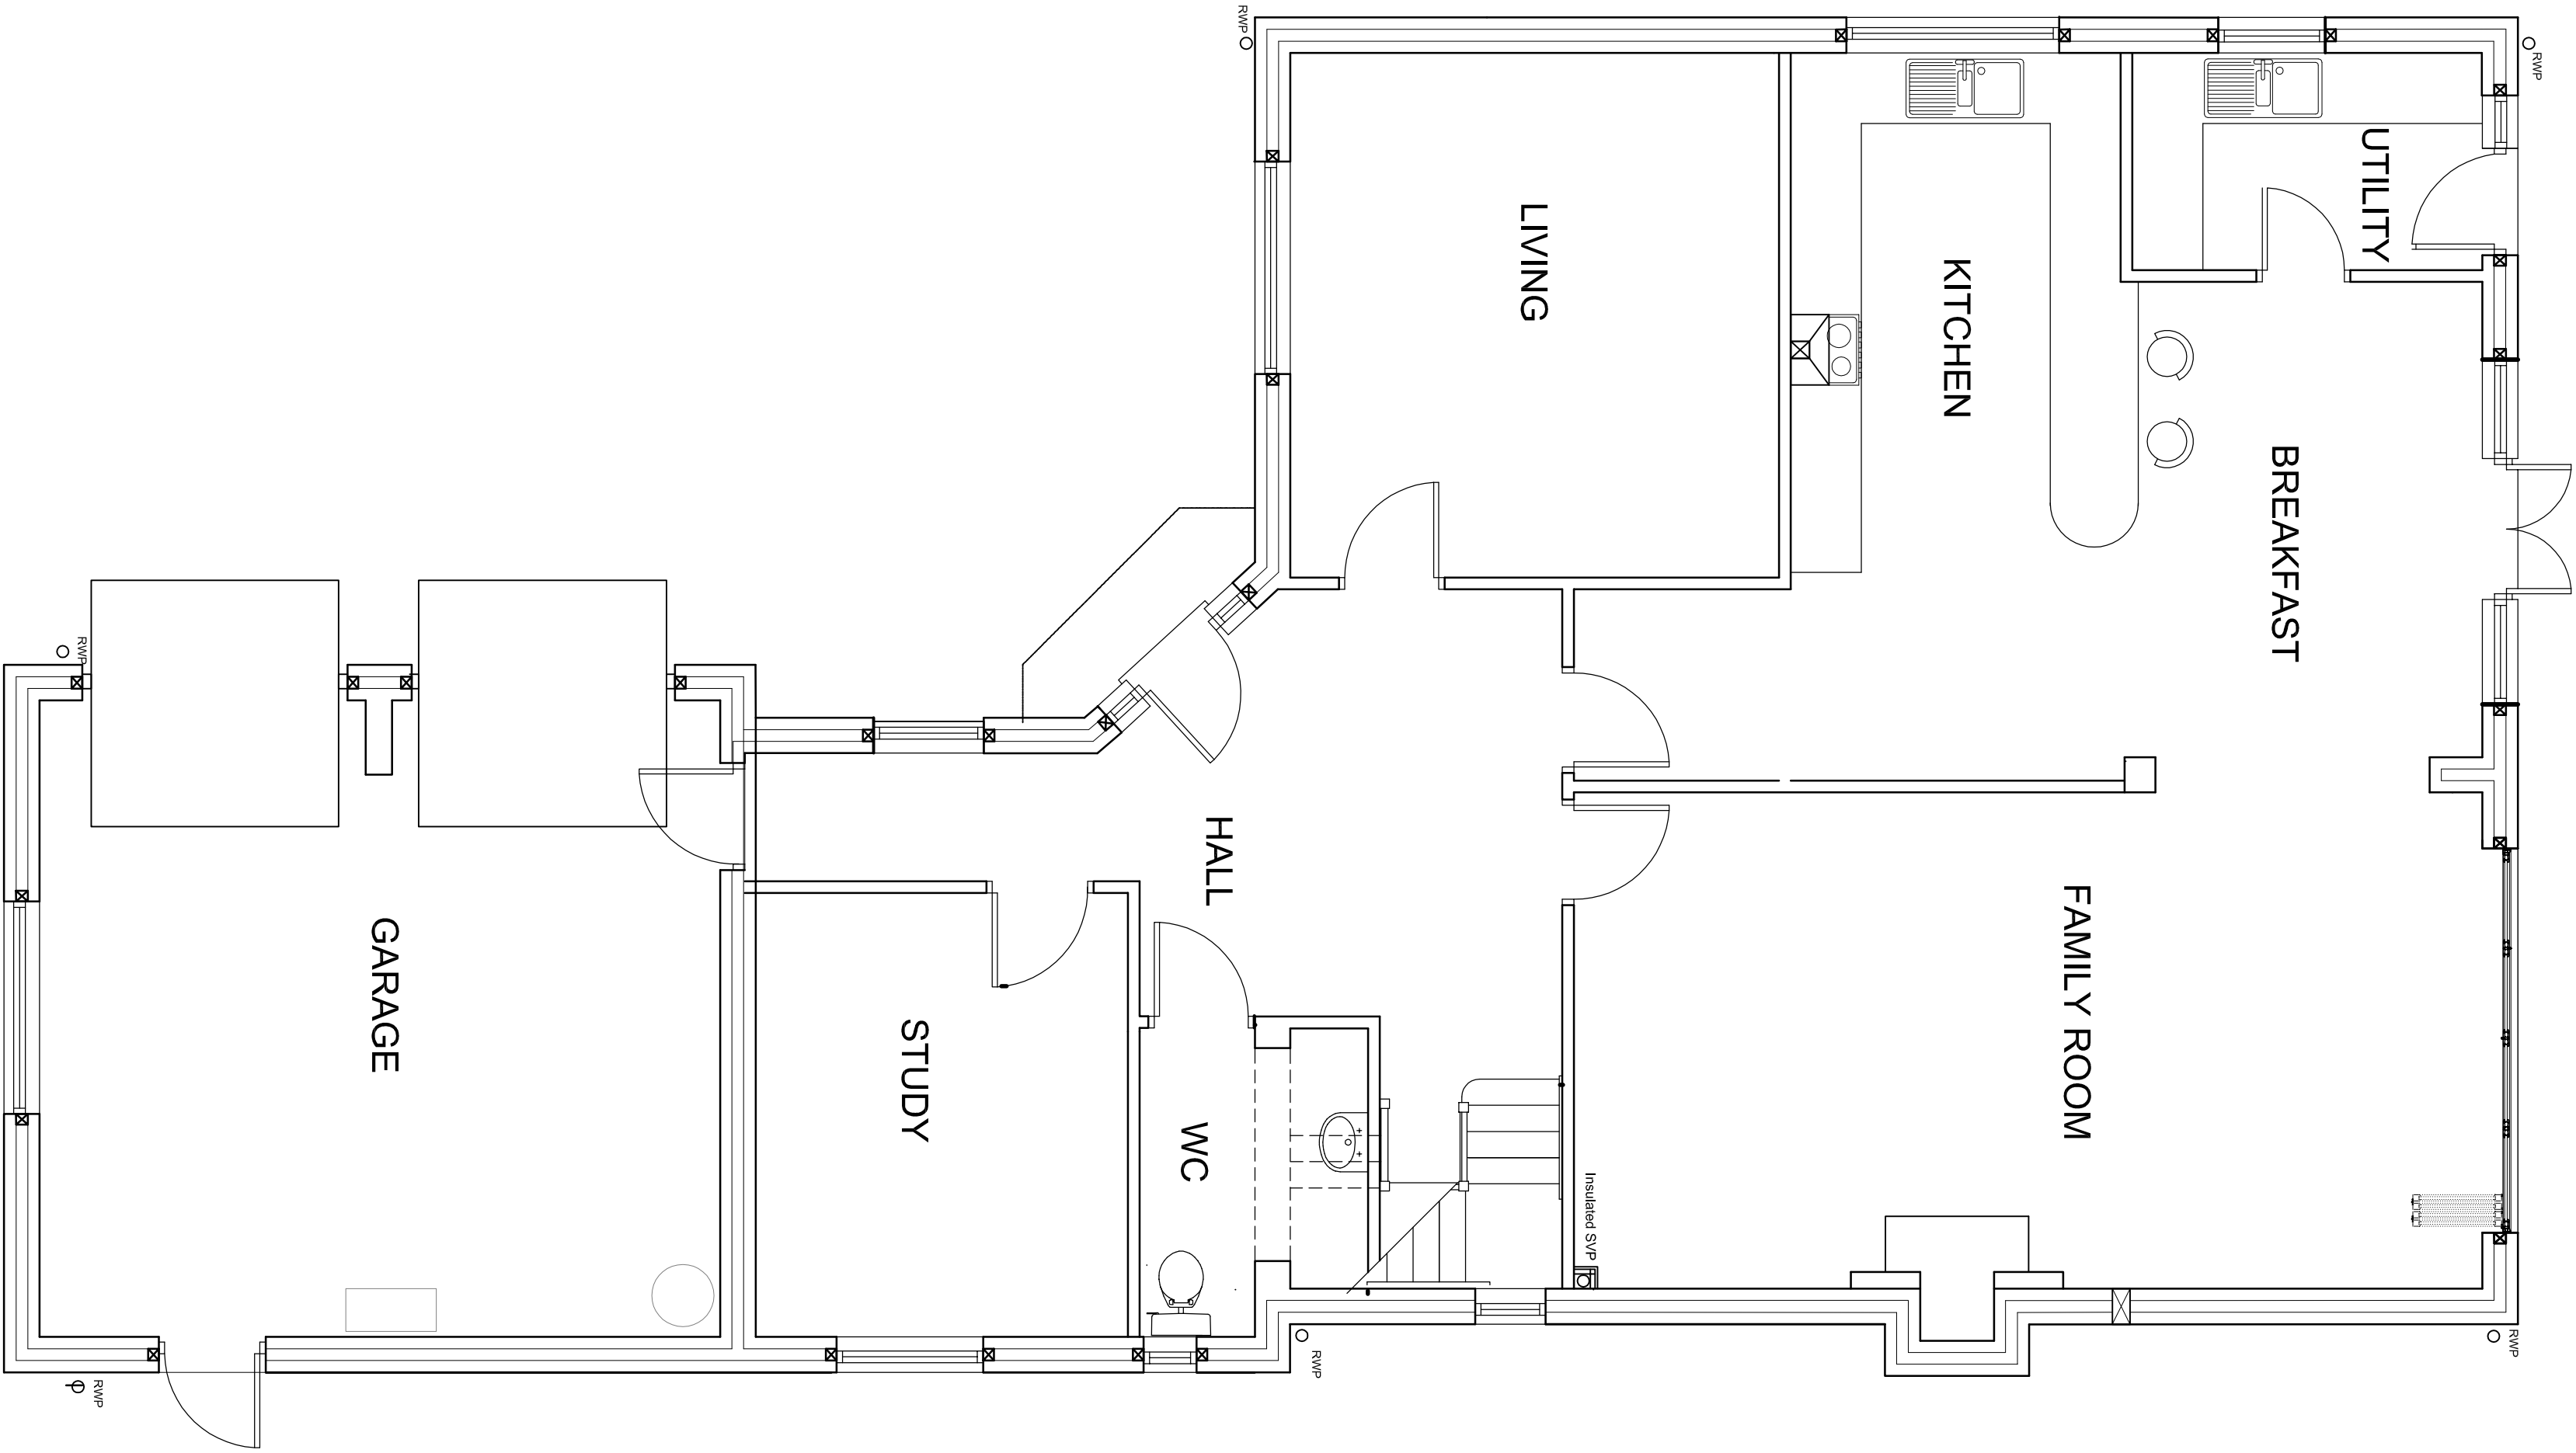

E Aug 22 Further client changes to design.
D Aug 22 Planning requested changes to design.
C Aug 22 Further client changes to design.
B April 22 Further client changes to design.
A April 22 Major client changes to design.

THE
duffin
PARTNERSHIP

Construction Projects
Design and Build

PROJECT	
PROPOSED DEVELOPMENT AT FUTHERHOLD, FUTHER OLD GATE, HOLBEACH, SPALDING, PE12 8QE	
DRAWING TITLE	
PROPOSED PLANS & ELEVATION.	
DATE	SCALE
APRIL 2022	SHOWN@A1
PROJECT No:	DRAWING No:
2020-213	11E

THIS DRAWING IS THE PROPERTY OF SR3 DESIGN AND MUST NOT BE COPIED OR REPRODUCED WITHOUT PRIOR WRITTEN CONSENT.

© The drawings and the building work depicted are the copyright of SR3 Design and may not be reproduced or amended except by written permission. No liability will be accepted for amendments made by other persons.

THESE DRAWINGS ARE PREPARED FOR THE PURPOSE OF DESIGN AND CONSTRUCTION OF THE BUILDING ONLY AND ARE NOT FULL WORKING DRAWINGS.

Survey completed with limited access to certain areas. Where All dimensions to be checked on site.

The Contractor is to check and verify all building and site dimensions, levels and sewer invert levels at connection points before work starts. The Contractor is to comply in all respects with the Building Regulations, Construction (Design & Management) Regulations, Party Wall Act, etc. whether or not specifically stated against all relevant Engineers and Architects drawings and all other specialist documentation provided.