


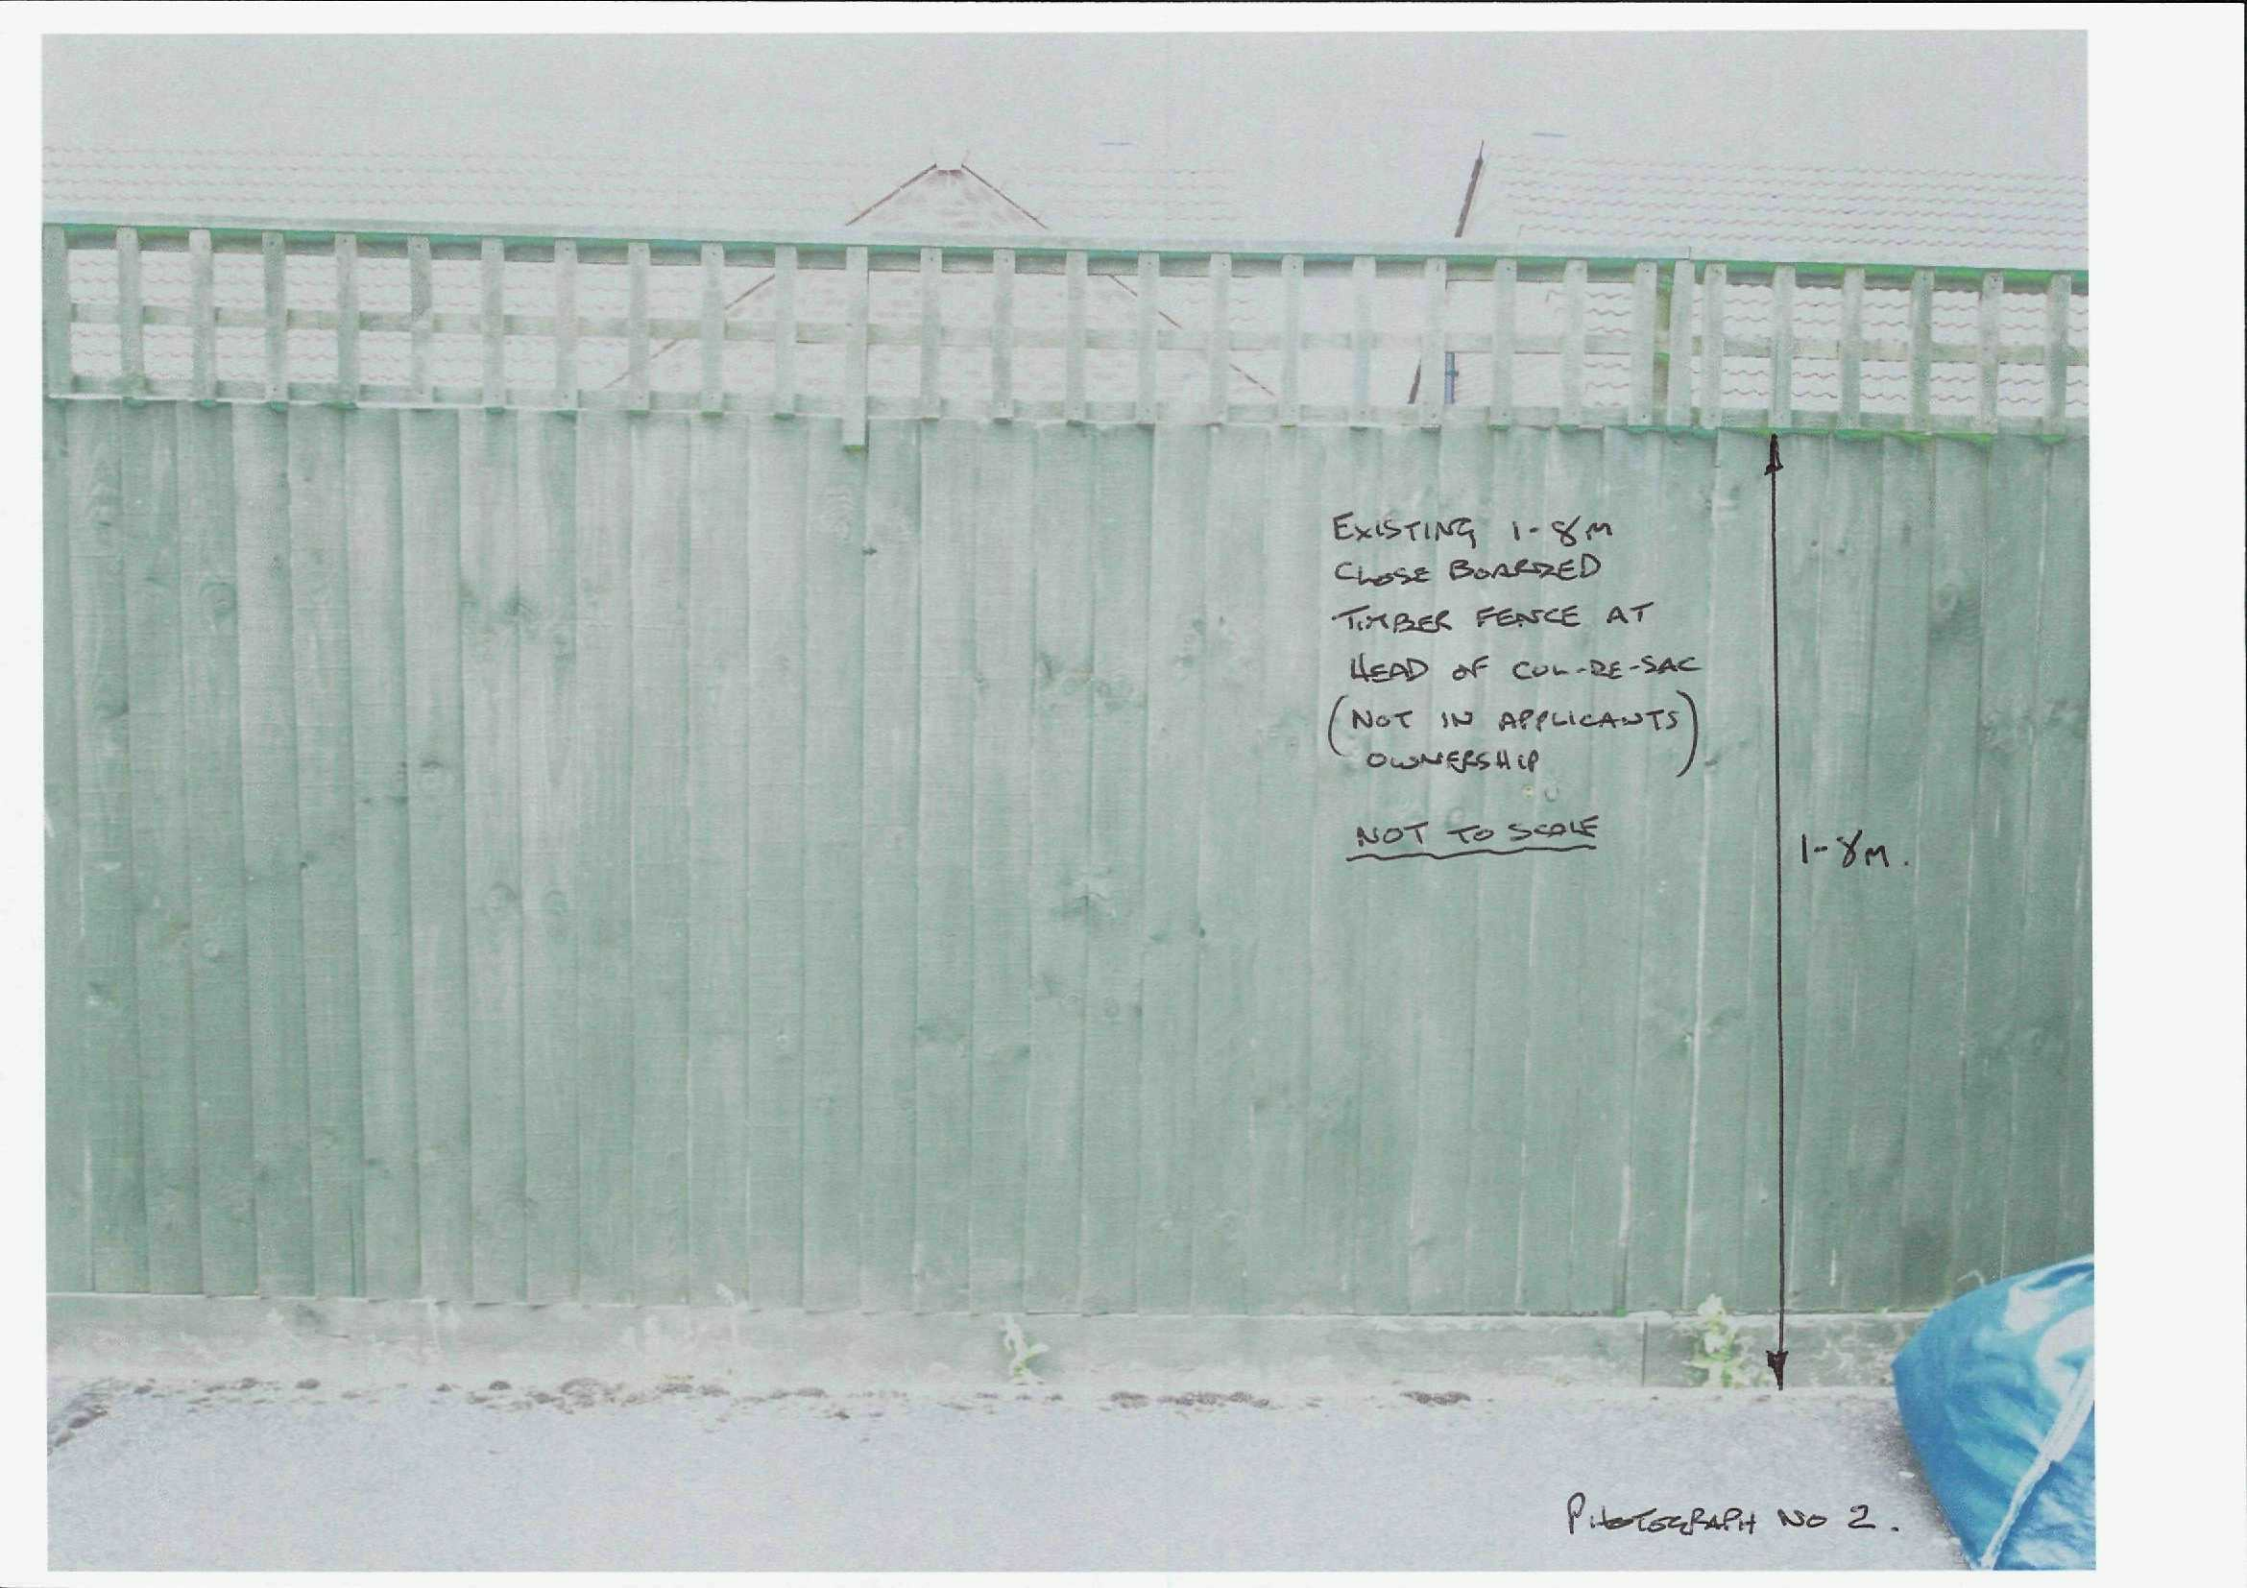

EXISTING 1-8M
CLOSE BOARDED
TIMBER FENCE AT
HEAD OF COL-RE-SAC
(NOT IN APPLICANTS)
OWNERSHIP

NOT TO SCALE

1-8M.

PHOTOGRAPH NO 2.