
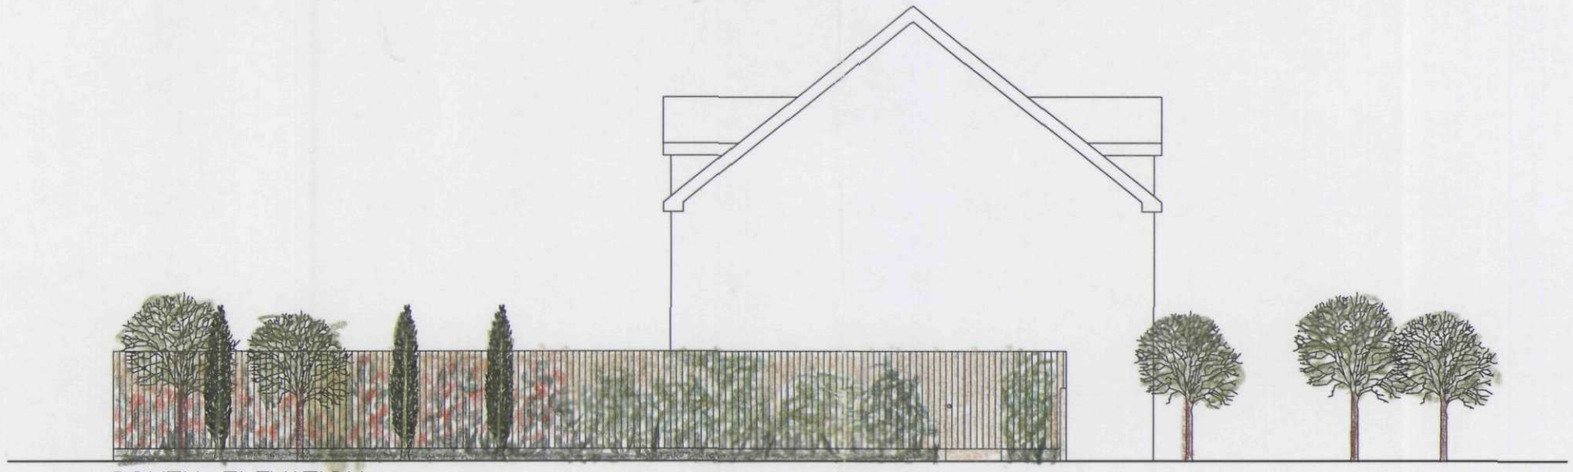


SOUTH ELEVATION

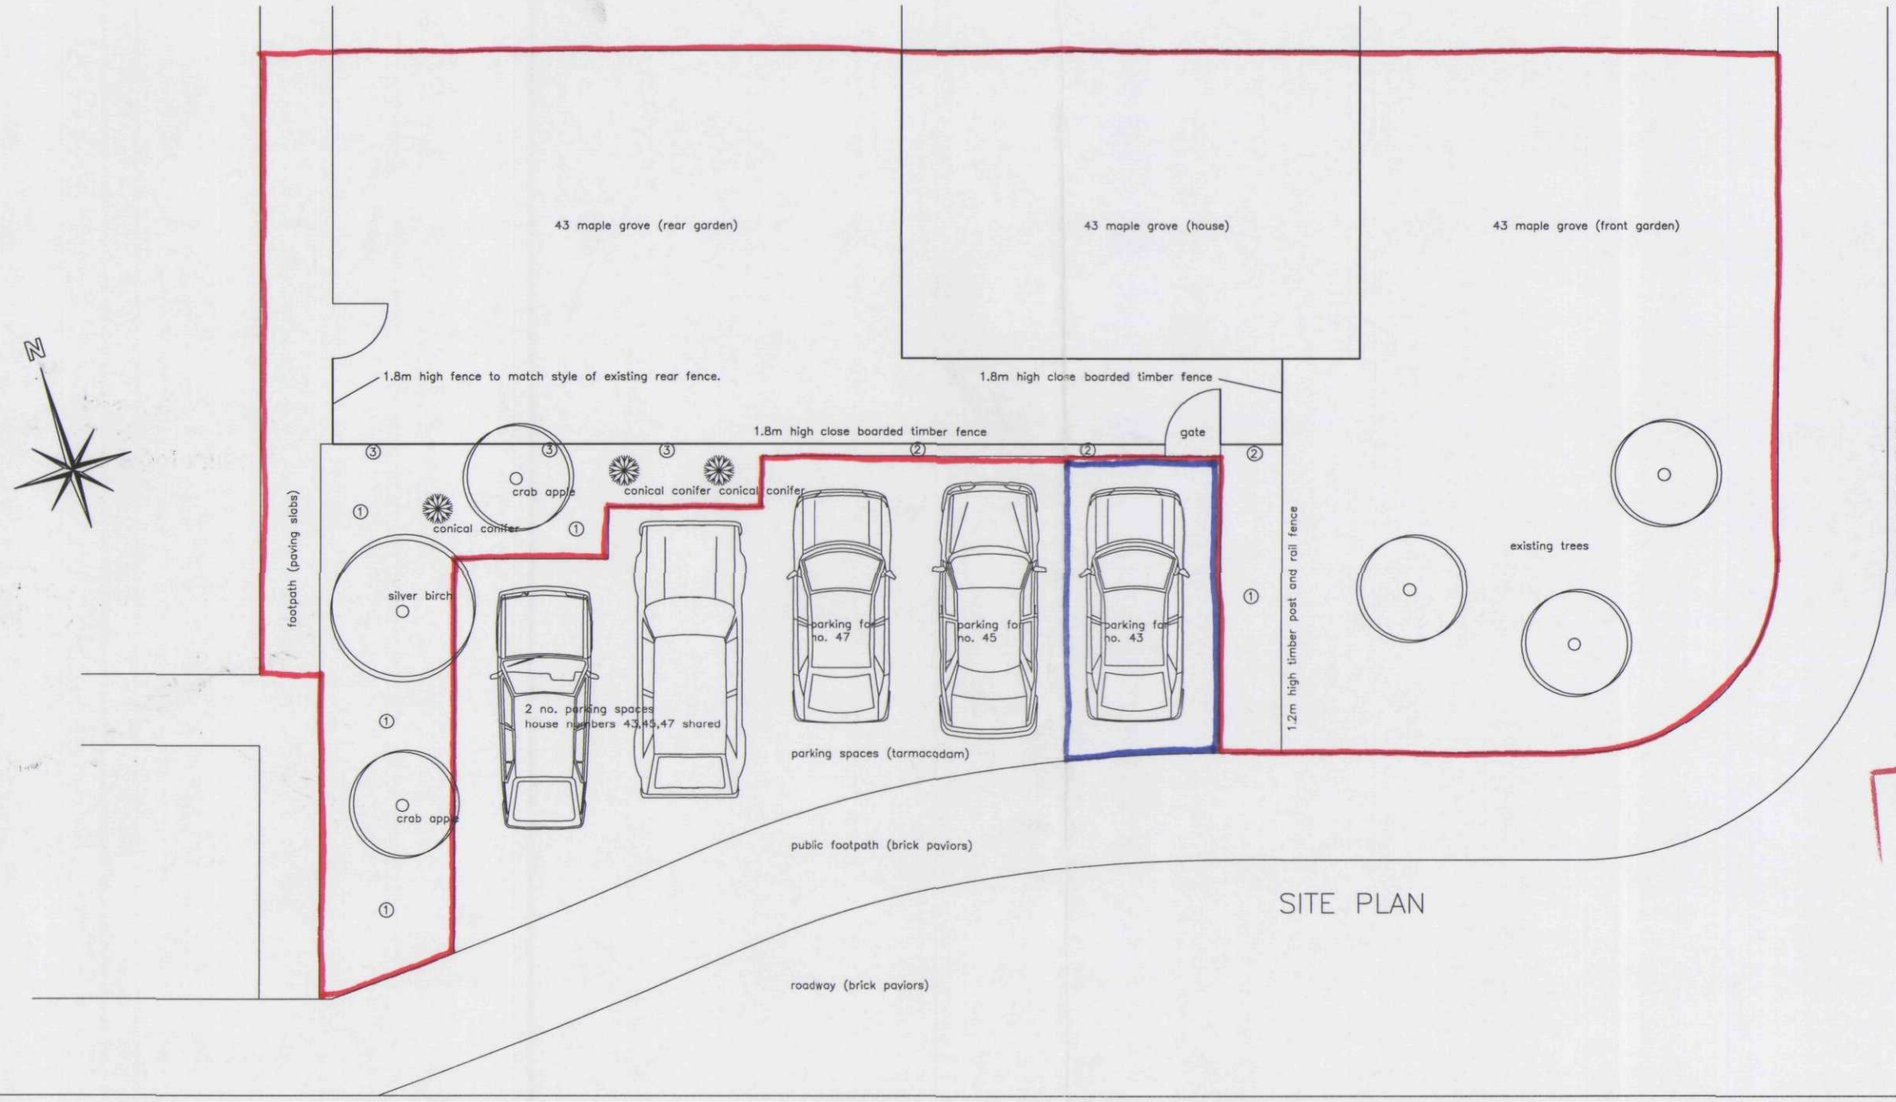

SITE PLAN

KEY TO PLANTING

① Ground cover planting as existing. (Catoniasta)

② Ornamental variagated ivy. (to climb up fence)

③ Virginia Creeper (Tricuspidata 'Veitchii'). (to climb up fence)

SHDC
Planning & Development
- 6 MAY 2004
Ref 587/04

DETERMINED PLAN

43 MAPLE GROVE, HOLBEACH – ALTERATIONS TO FENCE – PROPOSALS

Drawing No. AP001 Revision: 1 Date:02.04.04 Scale: 1:100@A3