
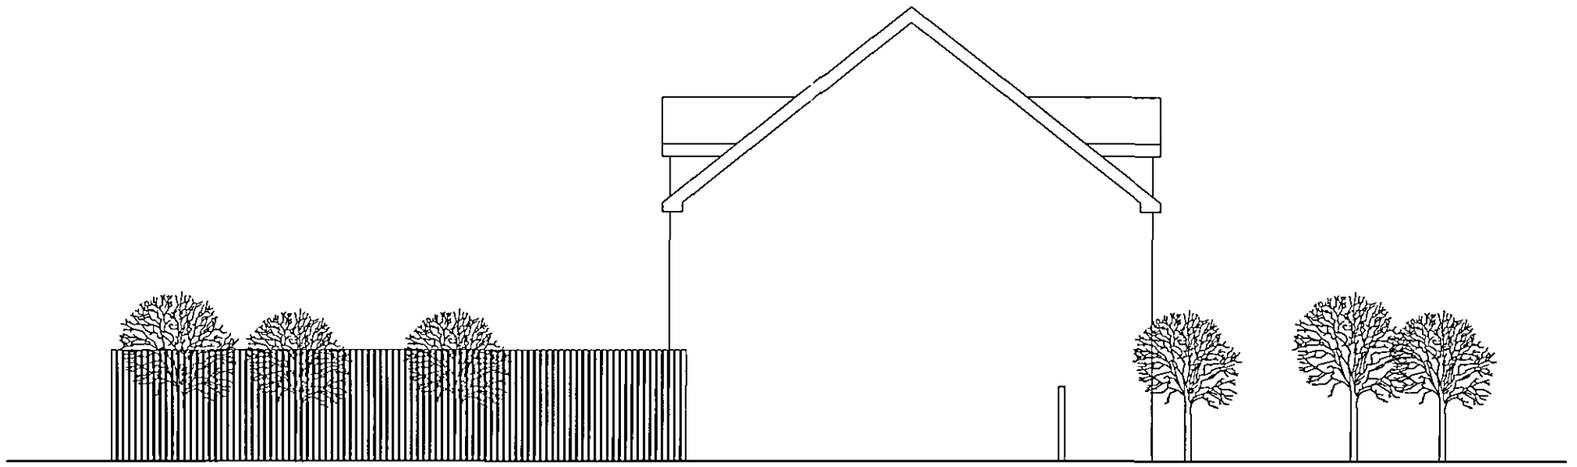


SOUTH ELEVATION

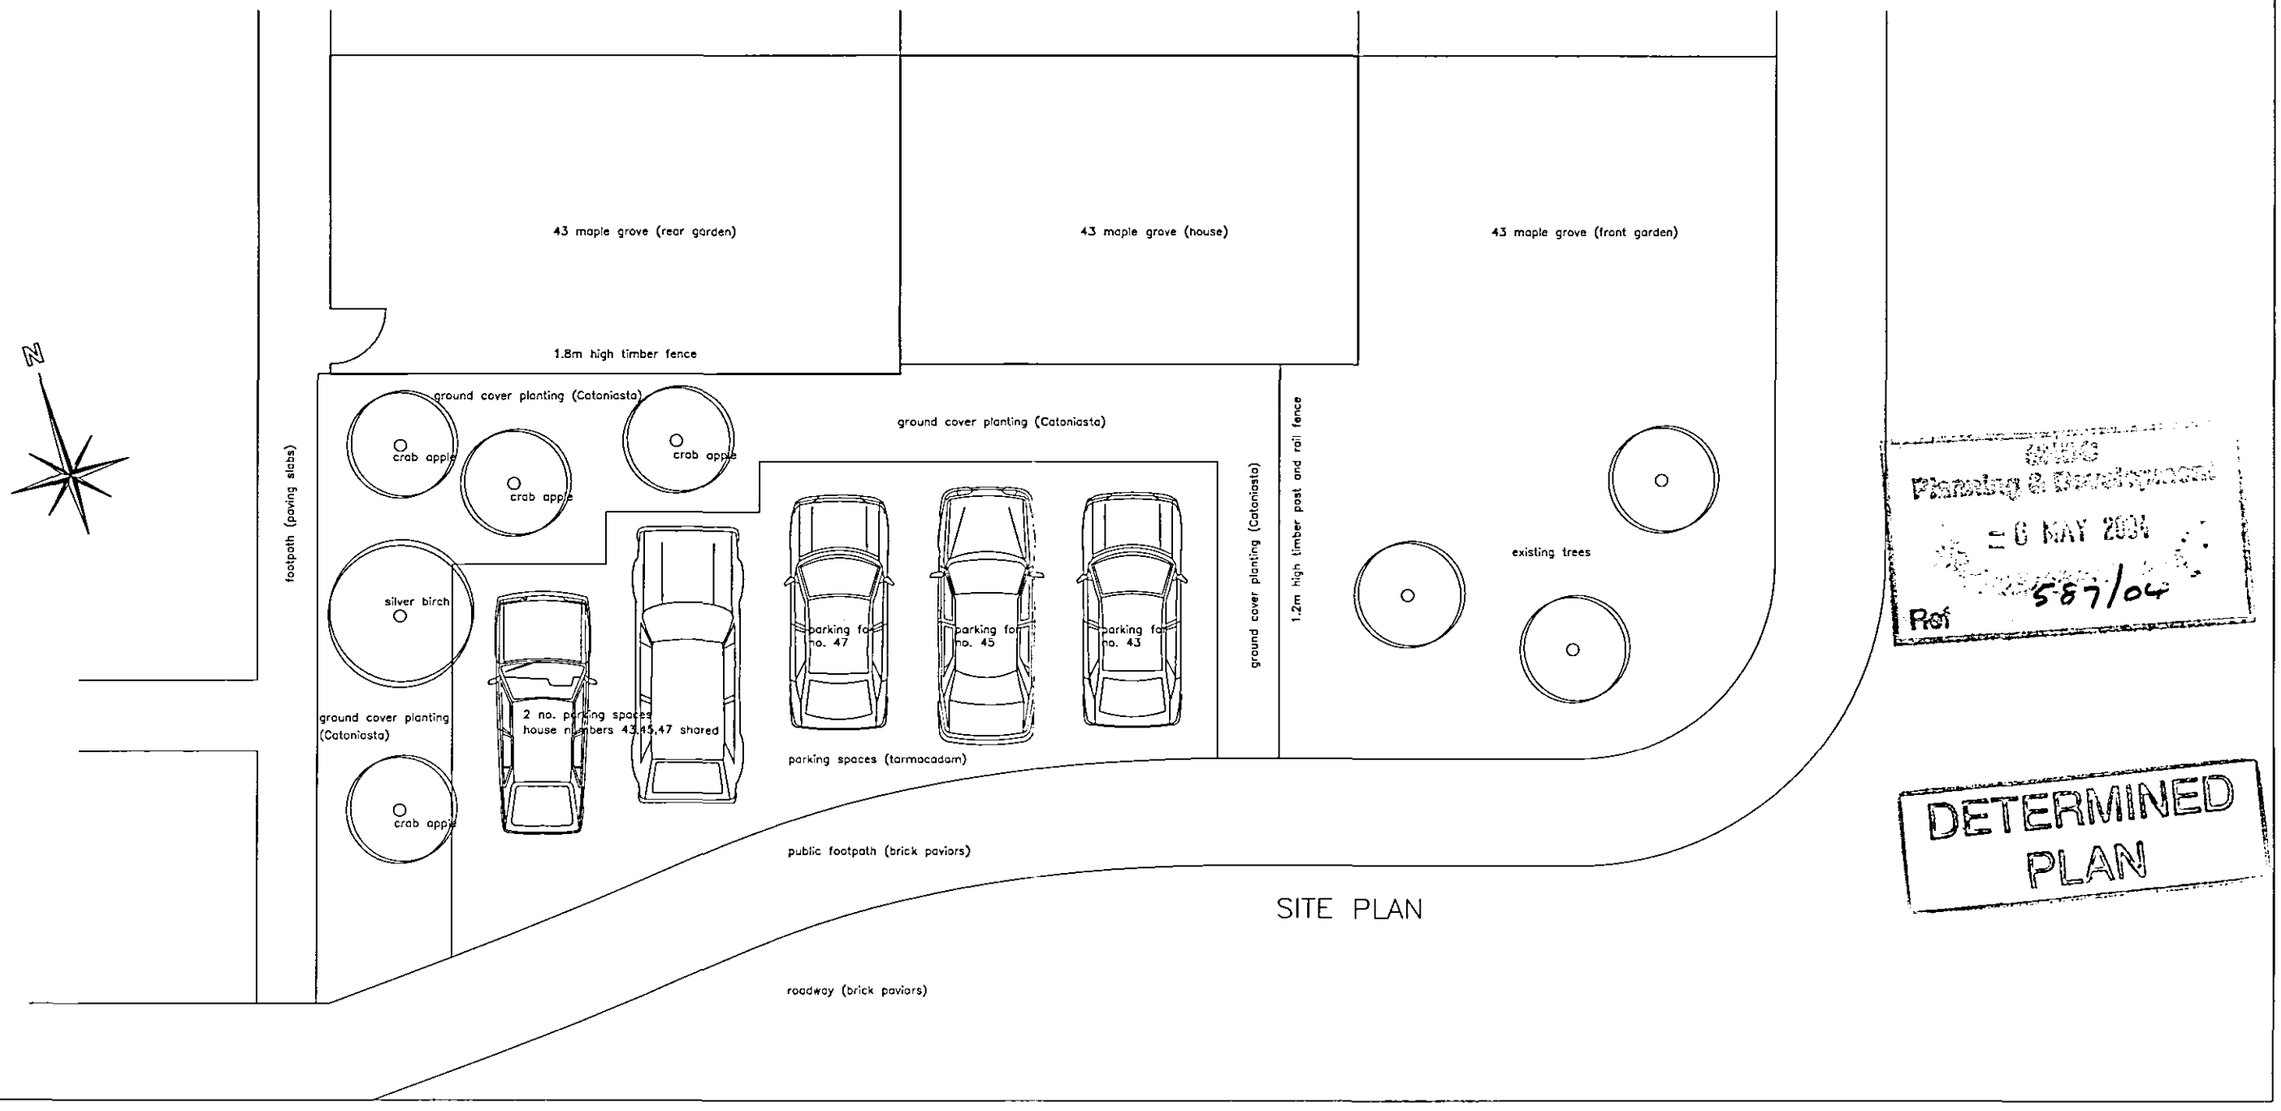

SITE PLAN

Planning & Development
06 MAY 2004
587/04
Ref

DETERMINED PLAN

43 MAPLE GROVE, HOLBEACH – ALTERATIONS TO FENCE – SURVEY AS EXISTING

Drawing No. AS001 Revision 1 Date:02.04.04 Scale: 1:100@A3