
Drawing Legend:

: Application Site Boundary

: Land in Applicants Title

: Substituted Property

north

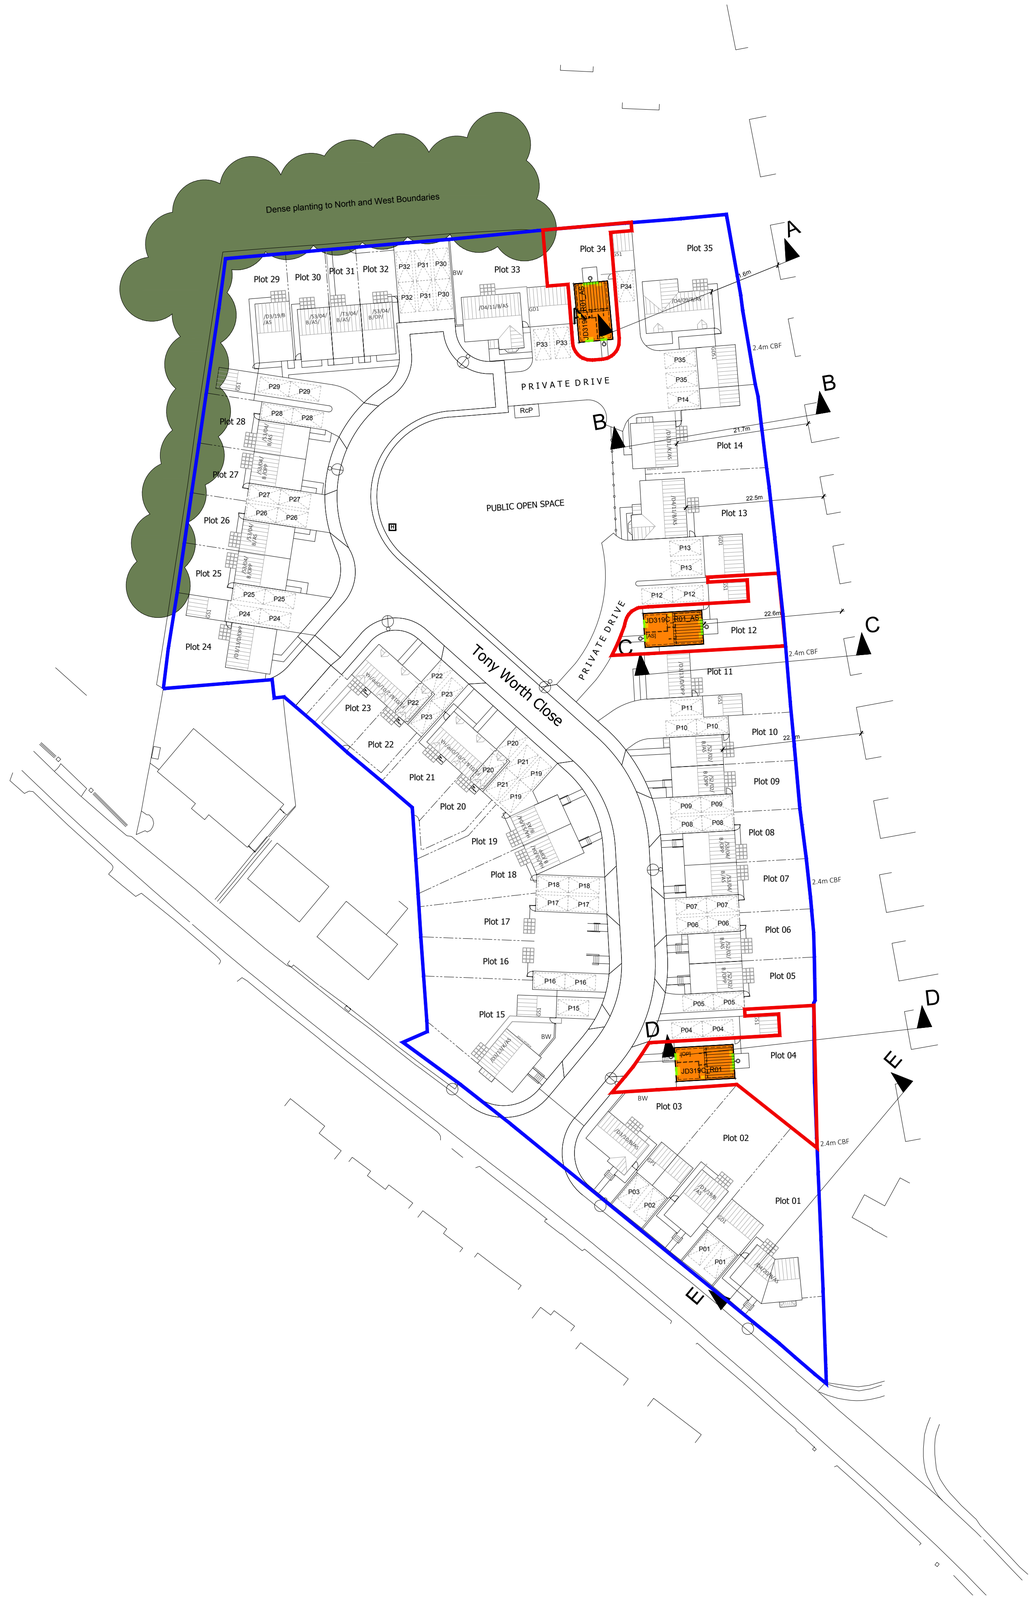

REV	DESCRIPTION	DATE	BY

PROJECT TITLE:
PROPOSED RESIDENTIAL DEVELOPMENT
NORTHONS LANE,
HOLBEACH,
SPALDING

DRAWING TITLE:
PLOTS 4, 12 & 34 RE-PLAN LAYOUT

DRAWING SCALE:
1:500 @ A1

DRAWN BY:	CHECKED BY:
SPM	-
DRAWING STATUS:	**DRAWING DATE:**
FOR APPROVAL	20-07-2020
DRAWING NUMBER:	**DRAWING REVISION:**
HOL01.100rp	-

DESIGN DEPARTMENT

JELSON LTD
370 LOUGHBOROUGH ROAD
LEICESTER
LE4 5PR
Tel: 0116 2661541 - Fax: 0116 2664589 - Web: www.jelson.co.uk