



Notes

1. All dimensions to be verified on site prior to any fabrication or site works being commenced.
2. Any discrepancies to be reported to Ryland Design before any work commences.
3. Do not scale from this Drawing, use figured dimensions only.
4. Contractors are responsible for taking and checking all site dimensions.
5. Dimensions are to be measured on millimetre unless stated otherwise.
6. This Drawing is to be read in conjunction with relevant Consultant and Specialist Drawings.
7. This Drawing is to be read in conjunction with Drawing Nos.

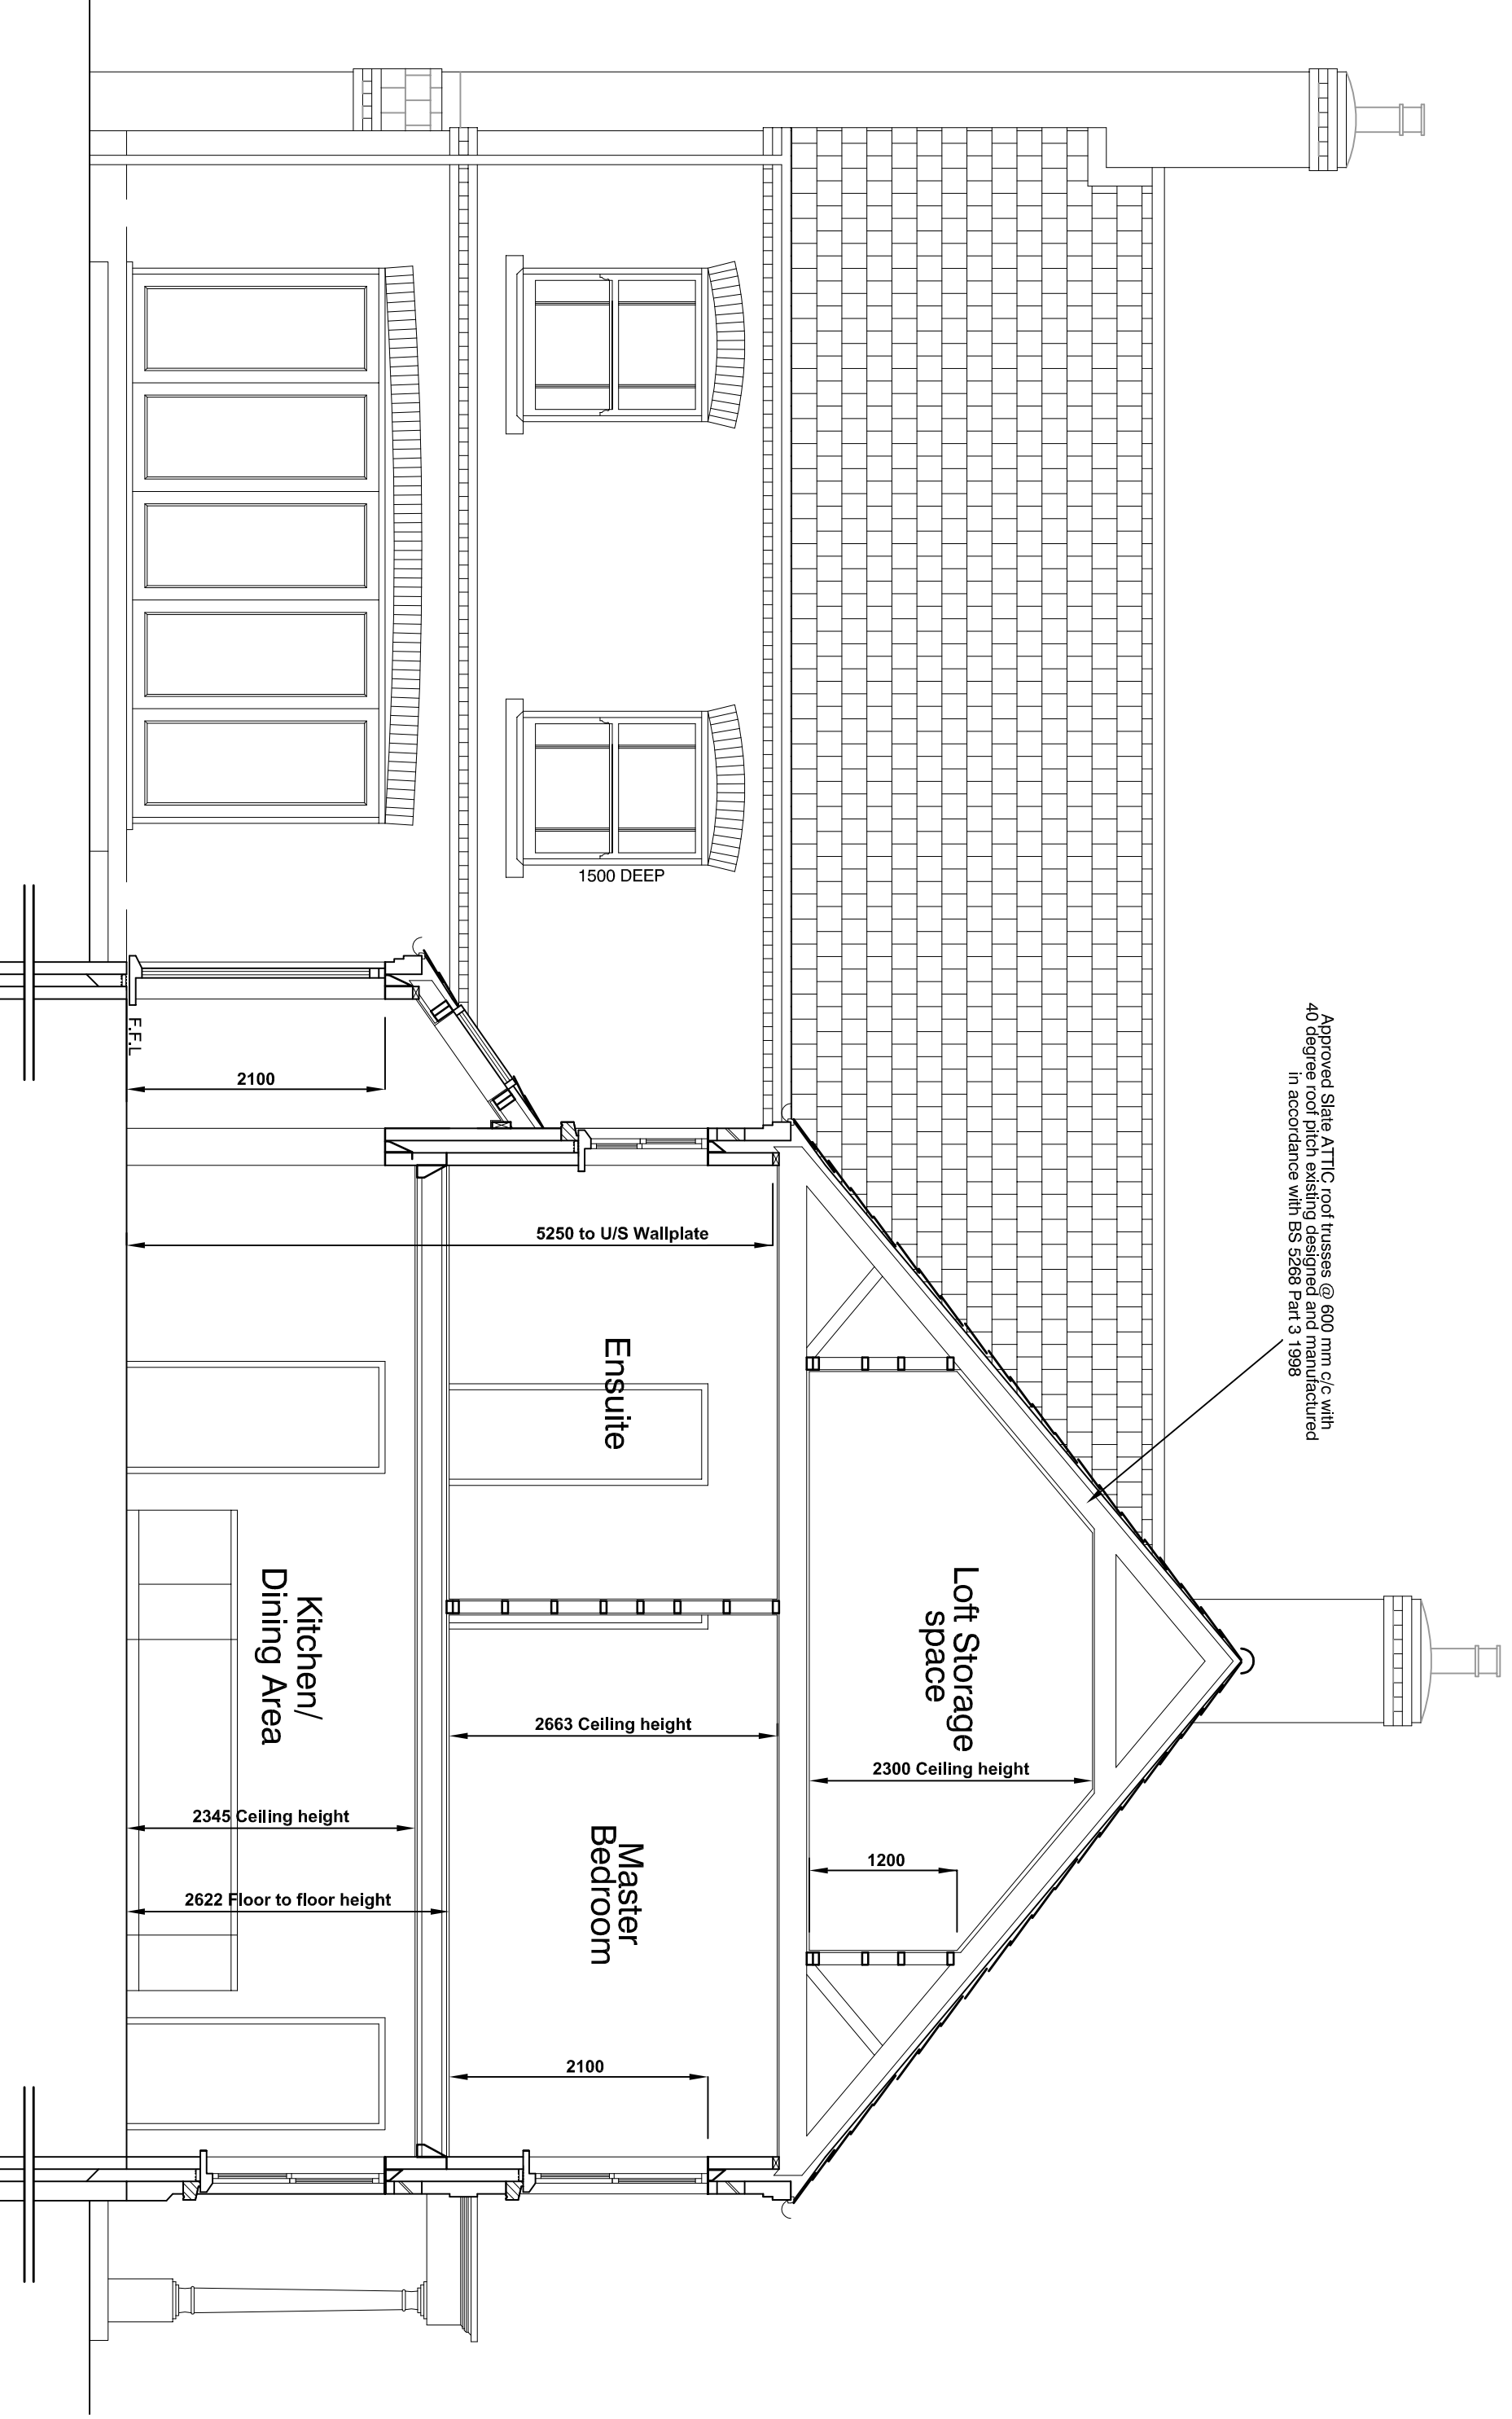

PLANNING SECTION A-A

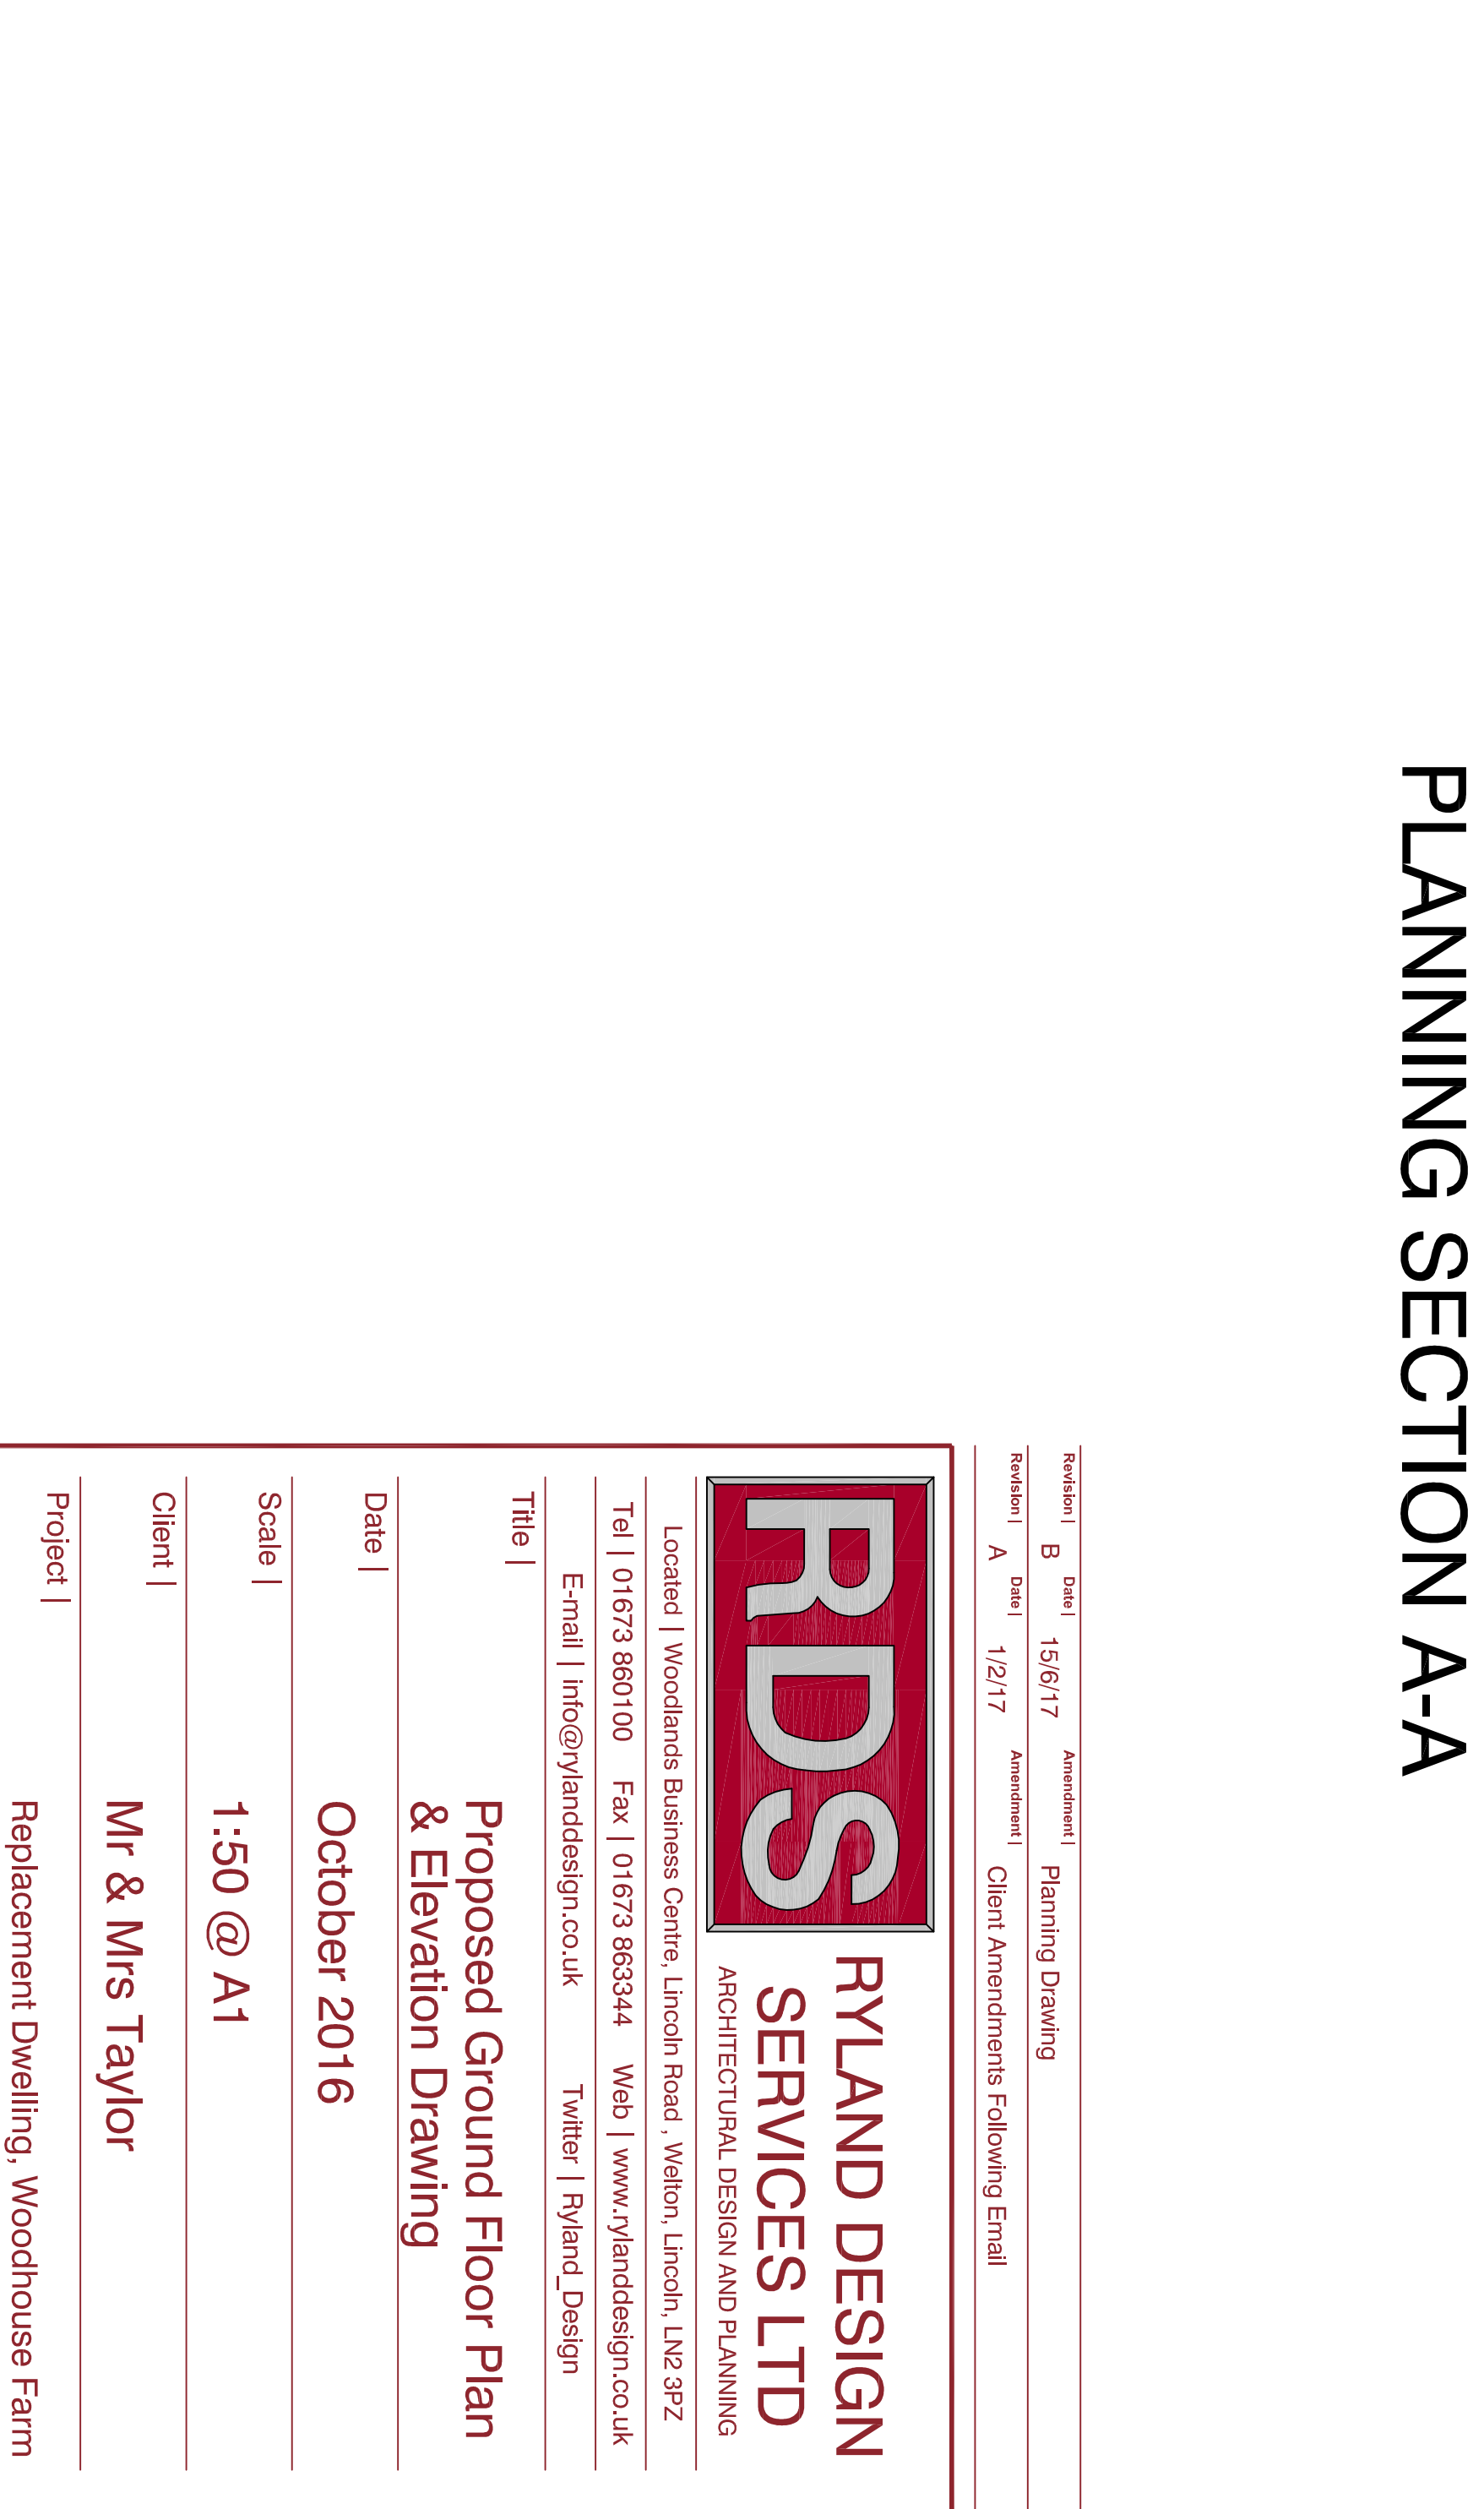

Ryland Design Services Ltd
Architectural Design and Planning

Located | Woodlands Business Centre, Lincoln Road, Welton, Lincoln, LN2 3PZ

Tel | 01673 860100 Fax | 01673 865344 Web | www.rylanddesign.co.uk

E-mail | info@rylanddesign.co.uk Twitter | [Ryland_Design](https://twitter.com/Ryland_Design)

RDS 11227/11 B