

Replacement Dwelling | Woodhouse Farm House | Hurn Road | Holbeach Hurn

Ordinance Survey Drawing


Exclusion: Ryland Design Ave
NOT Principal Designer
Unless Appointed Otherwise



This Drawing is the property of Ryland Design. Copyright is reserved and no part of it may be reproduced, stored in a retrieval system, copied, reproduced, related or disclosed to any unauthorised person either wholly or in part without the written consent of Ryland Design.

Notes

1. All dimensions to be verified on the prior to any fabrication or site work.
2. Any discrepancies to be reported to Ryland Design before any work commences.
3. Do not scale from this Drawing, use figured dimensions only.
4. All dimensions are in millimetres unless stated otherwise.
5. Specialist drawings to be used in conjunction with relevant Consultants.
6. This Drawing is to be used in conjunction with Drawing No.

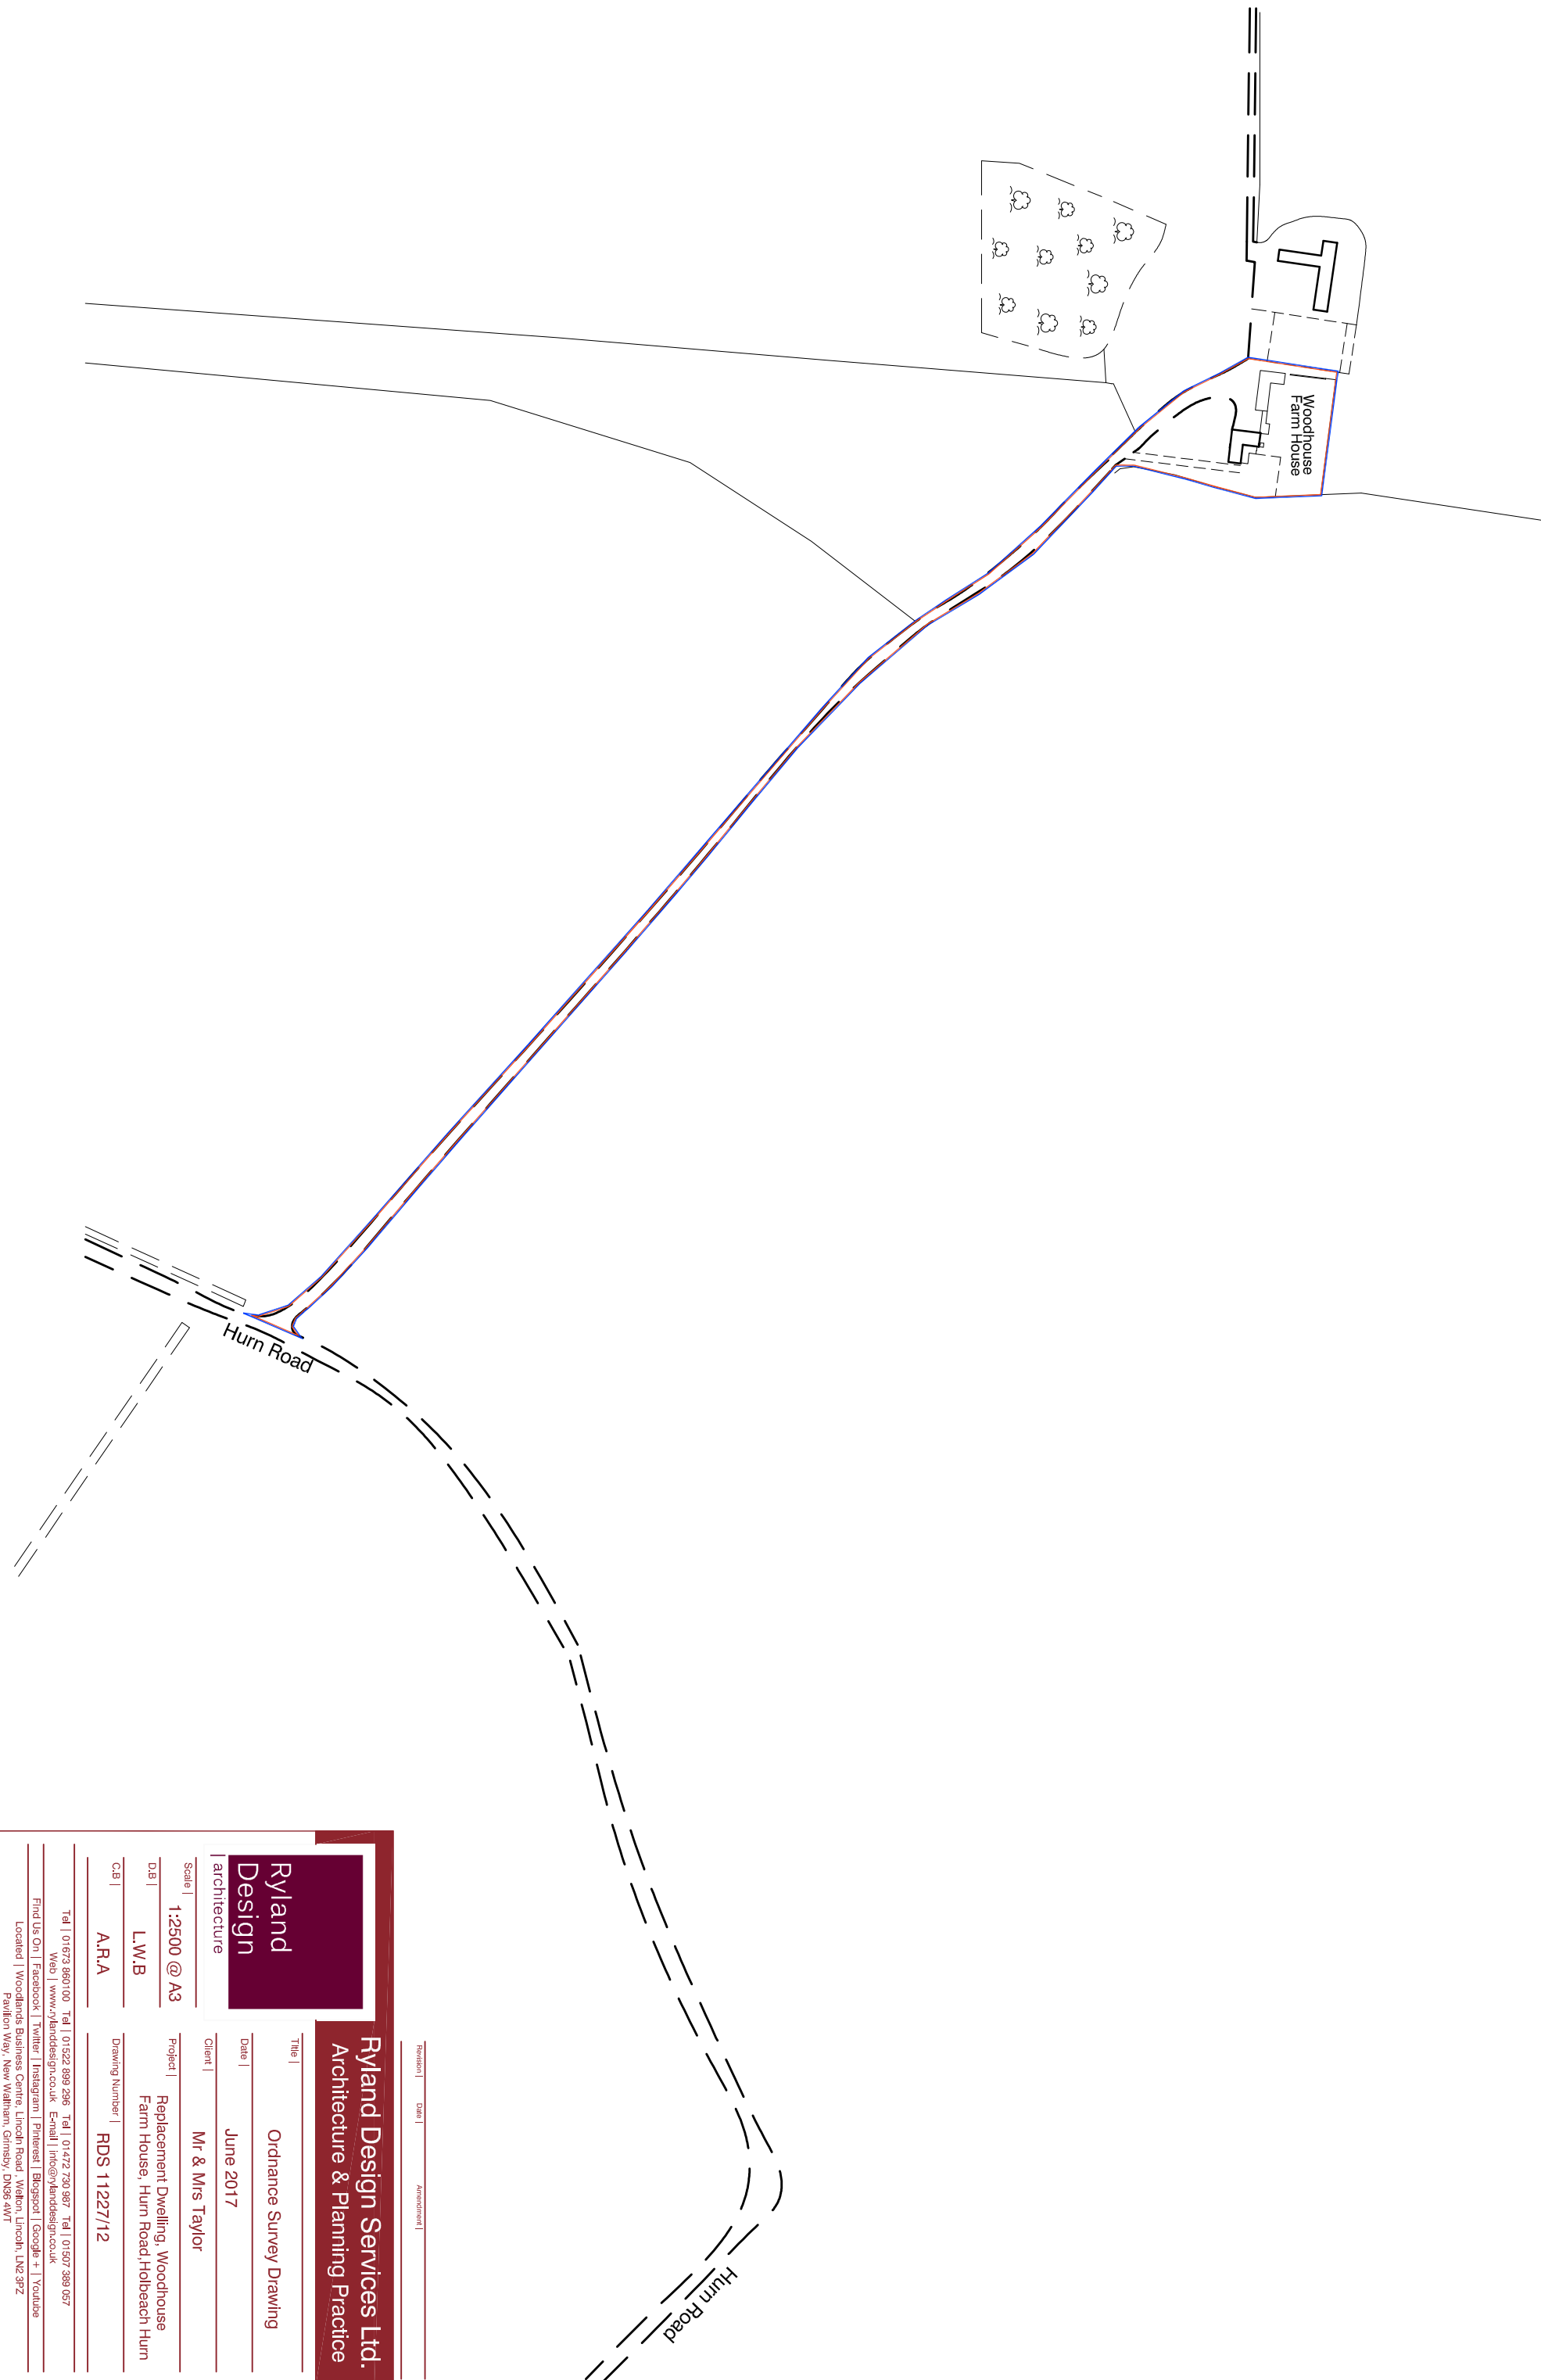

Ryland Design

architecture

1:2500 @ A3

L.W.B

A.R.A

Ordnance Survey Drawing

June 2017

Mr & Mrs Taylor

Replacement Dwelling, Woodhouse Farm House, Hurn Road, Holbeach Hurn

RDS 11227/12

Ryland Design Services Ltd.

Architecture & Planning Practice

Revision |

Date |

Amendment |

Title |

Ordnance Survey Drawing

Date |

June 2017

Client |

Mr & Mrs Taylor

Project |

Replacement Dwelling, Woodhouse Farm House, Hurn Road, Holbeach Hurn

Drawing Number |

RDS 11227/12

Tel | 01673 860100 Tel | 01522 899 296 Tel | 01472 720 987 Tel | 01507 389 057

Web | www.rylanddesign.co.uk E-mail | info@rylanddesign.co.uk

Find Us On | Facebook | Twitter | Instagram | Pinterest | Blogspot | Google + | Youtube

Located | Woodlands Business Centre, Lincoln Road, Welton, Lincoln, LN2 3PZ

Pavilion Way, New Waltham, Grimsby, DN38 4WJ