

STUDIO 11 architecture


Do not scale directly from this drawing. All discrepancies are to be brought to the attention of the below office.

The copyright to this drawing is owned by studio 11 architecture.

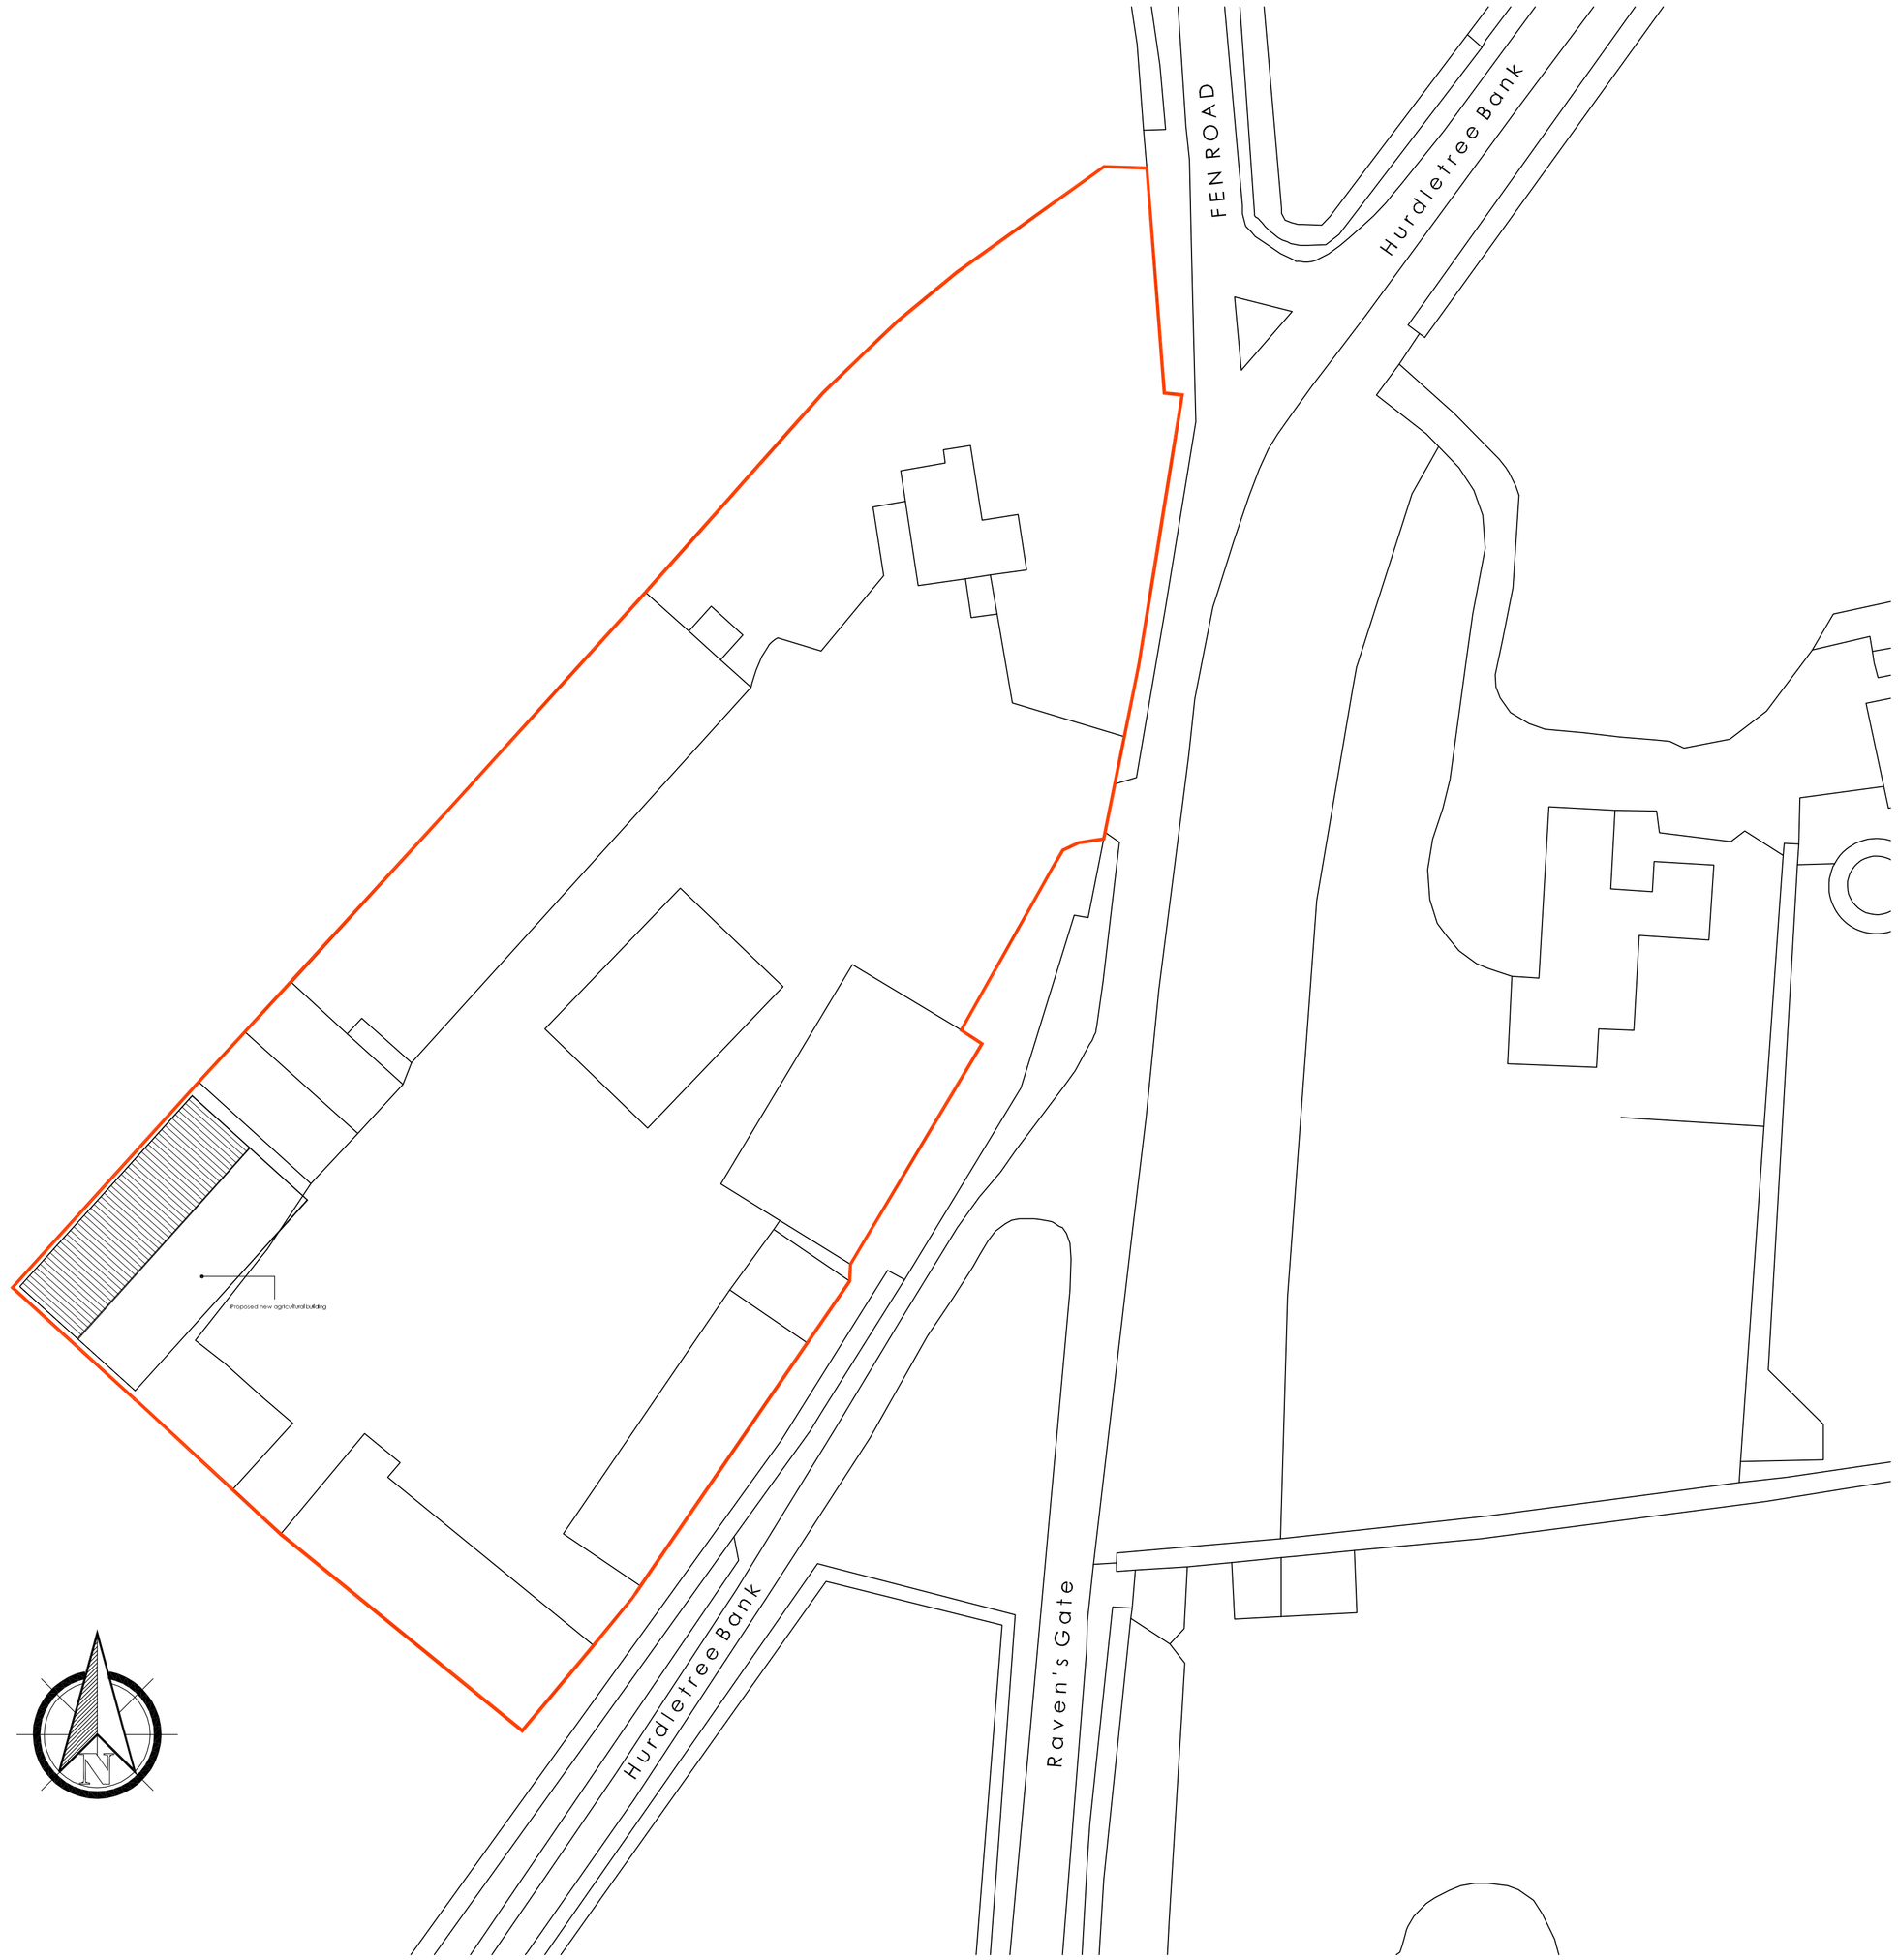

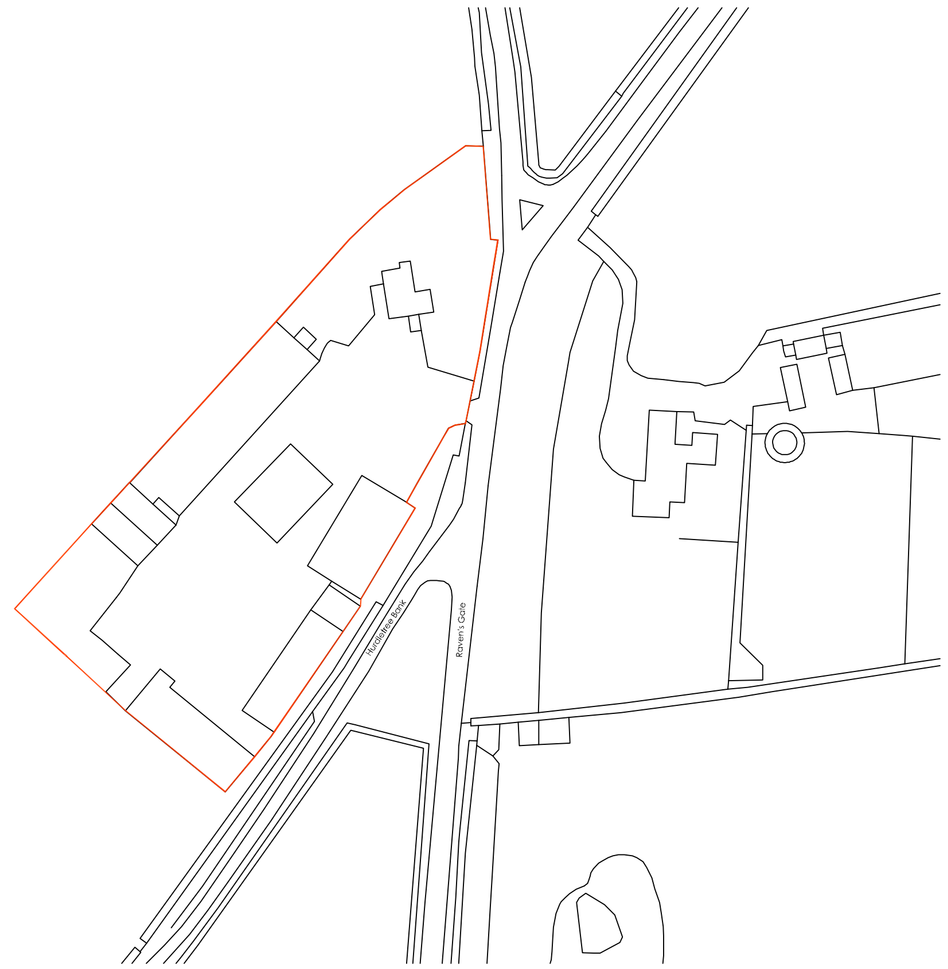

Location Plan 1:1250

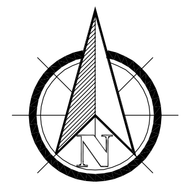

Chartered Institute of Architectural Technologists

Measurement bar - When plotted correctly this bar measures 100mm.

PLANNING APPLICATION

REVISION	DATE	DRAWN	DESCRIPTION

CLIENT JH and AJ King

PROJECT Proposed agricultural building, Barrington Farm, Holbeach

DRAWING Site Layout & Location Plan

SCALE 1:500, 1:1250 @ A1 **DRAWN** MSR **DATE** 25.06.2015

STUDIO 11 architecture

DRAWING NO. 265.SL.02

STUDIO 11 ARCHITECTURE LTD, THE BOATHOUSE, HARBOUR SQUARE, NENE PARADE, WISBECH, CAMBRIDGESHIRE, PE13 3BH
T: 01945 467339 E: design@studio11architecture.co.uk W: www.studio11architecture.co.uk
OFFICES: ***THE SPARKHOUSE***, *LINCOLN, LINCOLNSHIRE LN6 7TS* ***THE BOATHOUSE***, *WISBECH, CAMBRIDGESHIRE PE13 3BH* ***KEYSTONE INNOVATION CENTRE***, *THETFORD, NORFOLK IP24 1JD*